



**CITY OF LAMARQUE
CITY COUNCIL
REGULAR AGENDA
of
JUNE 13, 2022**

Notice is hereby given that the City Council of the City of La Marque, Texas will conduct a **Regular Meeting** on **June 13, 2022**, beginning at **6:00 PM** in the **Council Chambers** at **1109-B Bayou Road La Marque, Texas as well as via videoconference hosted through Zoom** (**<https://zoom.us/j/92493940502>**). In accordance with Section 551.127(b) of the Texas Local Government Code the presiding officer and a quorum of the La Marque City Council intend to be and will be physically present at 1109-B Bayou Road, La Marque, Texas. This location will be open to the public and the meeting will be broadcast at this location, on Channel 16, and via YouTube (**<https://www.youtube.com/watch?v=L6G8ypjyEDo>**).

The Council will meet for the purposes of the following agenda:

1. CALL MEETING TO ORDER
2. ROLL CALL
3. INVOCATION AND PLEDGE OF ALLEGIANCE
4. PRESENTATIONS

- 4.I. Proclamation
Juneteenth 2022

Documents:

[JUNETEENTH 2022.PDF](#)

- 4.II. Certified Public Management Class 2022
Recognition of City Staff who completed the CPM Program at University of Houston
- 4.III. 2022 Summer Interns
Introduction of residents selected for annual Summer Internship
- 4.IV. Workforce Solutions
- 4.V. Southeast Texas Housing Authority
Rhonda Mitchell (Homeownership Director) and Georgia Barzilay (SETH Board Member, City of La Marque Representative)

Documents:

5. PUBLIC SAFETY

5.I. Public Safety Building Update

monthly update of Public Safety Building status from McLemore Luong and the Public Safety Building Committee

5.II. LMPD Monthly Reports

Documents:

[CRIME STATS BY POLITICAL DISTRICT--APRIL 2022.PDF](#)
[LMPD MANPOWER DIV. PERCENTAGES--6-9-22.PDF](#)
[COPY OF CITY COUNCIL COMPARATIVE CRIME STATS--JAN-APRIL 2022.PDF](#)

6. CITIZENS PARTICIPATION

LIMITED TO THREE MINUTES PER PERSON

Comments from the public will be heard at this time. Any person with city-related business who has signed up to speak may speak to Council. Citizens should give the Mayor their name, address, and the item they wish to speak about. In compliance with Texas Open Meetings Act, the City may not deliberate on comments. Personal attacks will not be allowed, and personnel matters should be addressed to the City Manager during normal business hours. *Press *6 to mute or unmute if you are participating by telephone, press the unmute button if attending via zoom or smartphone, table , or computer, or stand and approach the podium if attending in person, and the Mayor will call on you in turn.*

7. ORDINANCES

Discussion/ Possible action regarding approving:

7.I. Ordinance No. O-2022-0005

authorizing payment of a property tax refund in accordance with Texas law THIS IS THE FIRST READING

Documents:

[02 FIN 1A AGENDA TAX ROLLBACK REFUND.PDF](#)
[ORDINANCE NO. O-2022-0005 - TAX REFUND ORDINANCE.PDF](#)
[ACT REFUND REPORT.PDF](#)

7.II. Ordinance No. O-2022-0006

amending Section 2-181 of the La Marque City Code of Ordinances to reduce City Manager spending approval rate from \$50,000 to \$25,000 THIS IS THE FIRST READING

Documents:

[ORDINANCE NO. O-2022-0006 - PURCHASING ORDINANCE.PDF](#)
[AGENDA FORM - PURCHASING.PDF](#)

8. RESOLUTIONS- CONSENT

The following items shall be considered for action as a whole unless one or more Councilmembers objects. Unless otherwise specified the City Manager is authorized to execute all necessary documents upon final approval by the City Attorney.

8.I. Resolution No. R-2022-0029

authorizing the City Manager to execute a Professional Services Agreement with Dr. Everette B. Penn to produce a La Marque Police Department Manpower Analysis Report

Documents:

[AGENDA ITEM \(6-13-22\) MANPOWER ANALYSIS CONTRACT BY DR. EVERETTE PENN.PDF](#)
[RESOLUTION NO. R-2022-0029 - AUTHORIZING PENN CONTRACT.PDF](#)
[CONTRACT WITH DR. EVERETTE PENN.PDF](#)
[CAUSES OF CRIME \(PER FBI\).PDF](#)

8.II. Resolution No. R-2022-0030

Ratifying an emergency expenditure to Atlas Copco for the cost of repairs to the blowers at the Wastewater Treatment Plant in the amount of \$55,460.95

Documents:

[AGENDA FORM - BLOWER REPAIR.PDF](#)
[RESOLUTION NO. R-2022-0030 - WASTEWATER TREATMENT BLOWER REPAIR.PDF](#)
[ATLAS COPCO BLOWER REPAIR QUOTE \(1\).PDF](#)

8.III. Resolution No. R-2022-0032

authorizing City Manger to execute an agreement with Workforce Solutions to assist with staffing needs

Documents:

[AGENDA FORM FOR WORKFORCE SOLUTIONS ON-THE-JOB TRAINING 2022.PDF](#)
[RESOLUTION NO. R-2022-0032.PDF](#)
[WORKFORCE SOLUTIONS ON THE JOB TRAINING AGREEMENT.PDF](#)

8.IV. Resolution No. R-2022-0033

authorizing City Manager to execute a Debris Management agreement extension

9. APPOINTMENTS

appointments, reappointments, or removals of all City Boards and Commissions

9.I. Boards And Commissions

Documents:

[CC 07 1A AGENDA FORM APPOINTMENTS.PDF](#)
[APPLICATION - ELISE WAGNER 2022.PDF](#)

10. NEW BUSINESS

Items presented to the Council for discussion and for Council to provide direction.

10.I. Economic Development Corporation

Discussion/ possible action regarding the exterior remodels of 1130 1st Street and 418 Laurel

Documents:

[EDC 19 1A AGENDA FORM 1130 1ST STREET AND 418 LAUREL EXTERIOR REMODEL 6 13 2022.PDF](#)
[EDC 19 1B EXECUTED EDC MINUTES 03.15.22.PDF](#)
[EDC 19 1C HELM REVISED RENDERINGS 1130 1ST AND 418 LAUREL.PDF](#)
[EDC 19 1D HELM DESIGN GROUP - 1130 1ST - 418 LAUREL - 2022 LA MARQUE_EXTERIOR PACKAGE_05-18-2022.PDF](#)

10.II. Draft Budget Calendar

proposed schedule for 2022-2023 Budget Sessions

Documents:

[DRAFT BUDGET CALENDAR.PDF](#)

10.III. Upcoming Events

Future Community Events and Important Dates including but not limited to:

10.III.i. Police Collective Bargaining Negotiations - 6/15

10.III.ii. District A Leading The Way Community Meeting - 6/15

Documents:

[DIST. A LEADING THE WAY.PDF](#)

10.III.iii. City Closure (Juneteenth Observation) - 6/20

10.III.iv. Fire Collective Bargaining Negotiations - 6/28

10.III.v. Red, White, & Blue On The Bayou - 7/2

Documents:

[4TH OF JULY- COOKOFF.PDF](#)
[4TH OF JULY - KIDS FISH.PDF](#)

10.III.vi. City Closure (Independence Day) - 7/4

10.IV. Items For The Good Of The Order

- future agenda requests
- items of community interest

11. EXECUTIVE SESSION

The City Council for the City of La Marque, Texas reserves the right to adjourn into executive session at any time during this meeting to discuss any of the matters listed above, as authorized the Texas Government Code Section 551.071 (Consultation with Attorney), 551.072 (Deliberations about Real Property), 551.073 (Deliberations about Gifts and Donations), 551.074 (Personnel Matters), 551.076 (Deliberations about Security Devices) and 551.086 (Economic Development)

11.I. Section 551.071 (Consultation With Attorney)

Discuss threatened litigation related to *Joshua Feast vs. City of La Marque*

11.II. 551.071 (Consultation With Attorney)

La Marque Economic Development Corporation vs Texas City Terminal Railway Company;
Cause Number 20-CV0633 in the 122nd District Court of Galveston County Texas

12. ACTIONS TAKEN FROM EXECUTIVE SESSION

12.I. Section 551.071 (Consultation With Attorney)

Possible action regarding threatened litigation related to *Joshua Feast vs. City of La Marque*

12.II. 551.071 (Consultation With Attorney)

La Marque Economic Development Corporation vs Texas City Terminal Railway Company;
Cause Number 20-CV0633 in the 122nd District Court of Galveston County Texas

13. ADJOURNMENT

CERTIFICATION:

I hereby certify that the above notice of meeting was posted at 1109-B Bayou Road, La Marque, Texas on or before June 10, 2022, before 12:00 PM

Kierra K. Nance

**Office of the Mayor
for the City of La Marque**

PROCLAMATION

WHEREAS, Galveston County is the birthplace of Juneteenth and many events are being held in and around the county to observe this pivotal point in our nation's history; and

WHEREAS, the pursuit of freedom is, and always has been a fundamental force in American society. The protection of the right to freedom is beloved and shared by all Americans regardless of colors, creeds, cultures, religions and countries-of- origin; and

WHEREAS, commemoration of the historical arrival of Union soldiers in Galveston, Texas on June 19, 1865, two and a half years post the signature of the Emancipation Proclamation by President Lincoln is known as Juneteenth, and is widely considered the longest running African American holiday; and

WHEREAS, it was not until January 1, 1980, that Juneteenth became an official state holiday thanks to the efforts of Al Edwards, an African American state legislator, and only in 2021 was Juneteenth declared a federal legal holiday; and

WHEREAS, Juneteenth marks the official end of slavery in the United States, marking the beginning of the pursuit of racial equality and justice that would spark many social justice movements in the generations to follow; and

NOW, THEREFORE, we the Mayor and City Council by virtue of our authority vested by the City of La Marque, Texas, do hereby proclaim June 19, 2022 as a Special:

“JUNETEENTH”

in the City of La Marque and do hereby encourage all citizens and businesses and professional bodies to participate in this observance actively and appropriately.

In testimony whereof, witness my hand and the Seal of the City of La Marque, this the 10th day of June 2022.



Keith Bell, Mayor

HOMEBUYER ASSISTANCE PROGRAMS



WWW.SETH5STAR.COM

Program provides Down Payment and Closing Costs Assistance. Government and Fannie Mae Loans receive DPA as a Community Second-forgiven in 3 years. Grants provided for borrowers with Charter Incomes.

- No First Time Homebuyer Requirement
- Max Sales Price: \$420,680 FHA /\$492,500 USDA/VA/Conv.
- Program Income Limits: \$63,840 Charter Options \$111,720 Expanded Options
- SETH Homebuyer Education provided FREE for qualified homebuyers



WWW.SETHGOLDSTAR.COM

Program provides Larger Amounts of Down Payment and Closing Costs Assistance in the form of a Community Second. Buyers can choose between Forgiveness Terms of 7 or 10 Years.



SETH HomeCredit Mortgage Credit Certificate (MCC) Program

Our MCC Program provides eligible First Time Homebuyers a Federal Tax Credit. Can be combined with SETH 5 Star or SETH GoldStar. Must owner occupy for 9 years to avoid potential Federal Recapture Tax. Now available at no cost to Borrowers!!

**EACH YEAR OUR HOMEBUYERS
CLAIM
40%
OF THEIR
TOTAL
MORTGAGE
INTEREST
AS A FEDERAL TAX CREDIT
UP TO A \$
MAXIMUM 2,000**

Example: Loan Amount...\$150,000 Interest Rate..4.5%

The buyer will have paid approximately \$6,750 in interest that year

Tax credit provided by our MCC Program: 40%

$\$6,750 \times 40\% = \$2,700$

MCC Savings for Homeowner.....\$2,000

Program Income Limits	1-2 Family Members	3 or More
La Marque, TX	\$88,600	\$101,890

WWW.SETHFC.COM





SETH 5 Star and SETH GoldStar Programs 10/15/12- 5/31/2022 Program Usage in La Marque, Texas

- Total Households Assisted: 105
- Total Down Payment Provided by SETH: \$735,000
- Total Mortgage Loans Provided: \$16.63 Million
- Average Assistance per Family: \$7,000
- Average 12mo Sales Price: \$171,694
- Average 12mo Annual Income: \$63,426
- SETH MCC's issued for La Marque: 11 since 2012



April 2022

Select Reported Crimes

(By Council District)

La Marque Police Department

Number of Incidents of Crimes Reported:

April, 2022	District A	District B	District C	District D	Total (City Wide)
Aggravated Assault	1	0	1	0	2
Robbery	0	2	0	0	2
Murder	1	0	1	0	2
Sex Offense (Forcible)	0	0	1	0	1
Burglary	1	2	0	1	4
Motor Vehicle Theft	1	0	3	1	5
Theft (Larceny)	5	25	2	8	40

Crime Rate by District:

April, 2022	District A	District B	District C	District D
Aggravated Assault	20.5	0.0	24.3	0.0
Robbery	0.0	37.9	0.0	0.0
Murder	20.5	0.0	24.3	0.0
Sex Offense (Forcible)	0.0	0.0	24.3	0.0
Burglary	20.5	37.9	0.0	27.6
Motor Vehicle Theft	20.5	0.0	72.9	27.6
Theft (Larceny)	102.4	473.2	48.6	220.8
(Crime Rate per 100,000 population)				



**La Marque Police Department
Manpower Diversity Percentages**



**La Marque P.D. : SWORN MANPOWER DISTRIBUTION
BY RACE/ETHNICITY - GENDER - RANK, as of May 23, 2022**

	Chief	Deputy Chief	Lieutenant	Sergeant	Corporal	Officer	Total	% of Dept.
W/M	1	1	2	1	3	8	16	44%
W/F						4	4	11%
B/M						4	4	11%
B/F							0	
AI/M							0	
AI/F							0	
H/M			1	4	2	2	9	25%
H/F						3	3	8%
O/M							0	
O/F							0	
TOTAL	1	1	3	5	5	21	36	100%
			Percentage of Officers that are African American: 11%					
			La Marque's demographics for African Americans: 31%					
			Percentage of Officers that are Hispanic			33%		
			La Marque's demographics for Hispanics:			31%		
			Percentage of Officers that are female			19%		

La Marque Police Department
City Council Comparative Crime Stats

Current Date: 6/7/2022
Last Updated: 5/26/2022

2021 vs. 2022 Crime Comparison January-April (Current Period)							
Raw Number of Offenses				Number of Offenses Cleared			
Type	OFF 21	OFF 22	% + or -	CL 21	CL 22	% CL 21	% CL 22
Violent Crime							
Murder	1	3	200%	1	1	100%	33%
Rape	5	3	-40%	1	0	20%	0%
Robbery	5	1	-80%	0	0	0%	0%
Aggravated Assault	19	14	-26%	4	4	21%	29%
COLM VC Total	30	21	-30%	6	5	20%	24%
Property Crime							
Burglary	28	66	136%	2	2	7%	3%
Theft	159	162	2%	18	22	11%	14%
Motor Vehicle Theft	15	18	20%	0	2	0%	11%
COLM PC Total	202	246	+22%	20	26	10%	11%
Crime Rates							
Type	21 Rate Per Period		22 Rate Per Period		Rate Differential		Rate as % + or -
Violent Crime							
COLM VC Rate	163.51		111.34		52.17		-32%
Property Crime							
COLM PC Rate	1101.00		1304.28		-203.28		+18%
Current Number of Police Officers Per 1,000 of Population							
COLM			Texas				
2.07			2.00				
2022 Current Period Supplemental Stats							
Estimated Population	Calls For Service		DWI		Traffic Citations		Drug Arrests
18,861	4,575		10		455		25

Legend		
COLM = City of La Marque	OFF = Offense	CL = Solved
VC = Violent Crime	PC = Property Crime	DWI = Driving While Intoxicated



CITY COUNCIL AGENDA FORM

Meeting Date: **6/13/2022**

Prepared by: Suzy Kou

Department: Finance

Agenda item: _____

Reviewed by: _____

AGENDA ITEM DESCRIPTION: Discussion/possible action authorizing **Ordinance No. O-2022-0005**, regarding payment of a property tax refund in accordance with Texas Law

☒

1. Ordinance No. O-2022-0005
2. Refund amount from Galveston County Tax Office

STAFF BRIEFING:

- September 24 2021, Council adopted a tax rate of \$.550764 per \$100 of assessed value.
- Due to our adopted tax rate exceeding the Voter Approval Rate of \$.477076 per \$100 of assessed value, voters have the right to roll the tax rate back to the Voters Approval Rate.
- May 7, 2022- Per election results, voters approved a reduction of tax rate to \$.477076.
- According to Galveston County Tax Office, current refund amounts to those already paid for the 2021 taxes total \$800,380.94. Those who have not paid will be billed based on new rate of .477076.

HISTORY:

- **September 24, 2021**- Council adopted a tax rate of .550764 per \$100 of assessed value
- **May 7, 2022**- City election held regarding tax rollback

TARGET IMPLEMENTATION: Mid July 2022

SIGNIFICANT ACTION DATES:

June 13, 2022 - First Reading of Ordinance

June 27, 2022 - Second Reading of Ordinance



CITY COUNCIL AGENDA FORM

ACTION:

- | | |
|---|---|
| ☒ Ordinance | ☐ Resolution |
| ☐ Special Presentation | ☐ Proclamation |
| ☐ Finance Report | ☐ Public Hearing |
| ☐ Municode Codification | |
| ☐ Mark if this item does not conflict with any Resolution, Ordinance or City Charter, policies, procedures | |

Cost Details:	
Budgeted	-0-
Actual Bid	n/a
Estimated Expenditure	\$800,380.94
Acct. Name(s)	Current Tax Revenues
Line Items #	01-3100-00-00
Other Funding	

STAFF'S RECOMMENDATION: Motion to approve Ordinance O-2022-0005 regarding payment of a property tax refund in accordance with Texas Law

FISCAL IMPACT: Decrease in tax revenues of over \$800,380.94

ORDINANCE NO. O-2022-0005

**AN ORDINANCE OF THE CITY OF LA MARQUE, TEXAS AUTHORIZING THE PAYMENT
OF A TAX REFUND TO PROPERTY TAXPAYERS IN ACCORDANCE WITH TEXAS LAW**

WHEREAS, on May 7, 2022 the City of La Marque, Texas conducted a special election titled:

**SPECIAL ELECTION
MAY 7, 2022
LA MARQUE TAX REFERENDUM**

WHEREAS, the City Council of La Marque, Texas canvassed and certified the results of the Special Election on May 17, 2022 in accordance with the laws of the State of Texas and the City Charter of La Marque, Texas.

WHEREAS, as a result of the Special Election the City of La Marque, Texas shall refund the difference between the amount of taxes paid by the property owners using the tax rate of \$.550764 and the tax rate of \$.477076 in accordance with Texas Tax Code § 26.075(k).

WHEREAS, the City of La Marque, Texas contracts with the Galveston County Tax Assessor Collector's office for the collection of property tax receipts.

WHEREAS, the City Council of La Marque, Texas desires to utilize the Galveston County Tax Assessor Collector's office to process and return the refunds required by Texas Tax Code § 26.075(k).

WHEREAS, the City Council of La Marque, Texas desires to make one payment to the Galveston County Tax Assessor Collector's office who will in turn remit the applicable amounts to the property owners in accordance with Texas Tax Code § 26.075(k).

NOW THEREFORE BE IT ORDAINED BY THE CITY COUNCIL OF THE CITY OF LA MARQUE, TEXAS THAT:

Section 1. The findings and recitals set out in the preamble to this Ordinance are found to be true and correct and they are hereby adopted by the City Council and made a part hereof for all purposes.

Section 2. The City of La Marque Texas shall utilize the Galveston County Tax Assessor Collector's office to process and return the refunds required by Texas Tax Code § 26.075(k).

Section 3. The City Manager and appropriate city staff are authorized to deliver the amount of \$800,380.94 from the City of La Marque's general fund to the Galveston County Tax Assessor Collector's office for a refund to the property owners in accordance with Texas Tax Code § 26.075(k) and in the amounts set out in Exhibit 1.

Section 4. The City Manager and appropriate city staff are authorized, without further action of the City Council of La Marque, Texas, to make any other payments to the Galveston County Tax Assessor Collector's office that in the determination of the Galveston County Tax Assessor Collector are necessary to cover the property tax refund payments the subject of this Ordinance. The authority granted by this Section 4 shall expire 90 days after the effective date of this Ordinance.

Section 5. Repeal. This ordinance is intended to be cumulative and shall not repeal any provision of a previous ordinance or City Code provision, except to the extent that a provision is inconsistent and cannot be reconciled with this ordinance.

Section 6. Severability. In the event any clause, phrase, provision sentence, or part of this Ordinance or the application of the same to any person or circumstance for any reason be adjudged invalid or held unconstitutional by a court of competent jurisdiction, it is the intention of the City Council that the invalidity or unconstitutionality of the one or more parts shall not affect, impair, or invalidate this Ordinance as a whole or any part or provision other than the part declared to be invalid or unconstitutional; and the City Council of the City of La Marque, Texas, declares that it would have passed each and every part of the same notwithstanding the omission of any such part thus declared to be invalid or unconstitutional, whether there be one or more parts.

Section 7. Publication and Effective Date. This Ordinance shall be effective immediately upon passage by City Council, a public hearing in accordance with Section 2.19 of the City Charter, and publication of this ordinance or a caption that summarizes the purpose of this ordinance.

PASSED, APPROVED AND ADOPTED by the City Council of the City of La Marque on First Reading this ____ day of _____, **2022**; and

PASSED, APPROVED AND ADOPTED by the City Council of the City of La Marque on Second and Final Reading this _____ day of _____, **2022**; and

CITY OF LA MARQUE, TEXAS

Keith Bell, Mayor

ATTEST:

Kierra Nance, TRMC, City Clerk

APPROVED AS TO FORM:

Gus Knebel
City Attorney

GALVESTON COUNTY

Run Date: 05/19/2022 08:11:25 PM

Expected Refunds

cad_refund_rpt.rdf v1.2

Request Seq: 4016740

CAD Seq = 4016430, Year = 2021

Page 1 of 158

Tax Unit	Account	New Levy	Levy Paid	Expected Refund
332	131274	\$226.38	\$261.34	\$34.96
	131276	\$468.39	\$540.74	\$72.35
	131279	\$484.18	\$558.97	\$74.79
	131281	\$364.87	\$421.22	\$56.35
	131283	\$342.87	\$395.83	\$52.96
	131285	\$1,450.12	\$1,674.11	\$223.99
	131296	\$747.15	\$862.55	\$115.40
	131298	\$729.31	\$841.95	\$112.64
	131303	\$20,275.73	\$23,407.47	\$3,131.74
	131305	\$402.60	\$464.79	\$62.19
	131306	\$115.79	\$133.67	\$17.88
	131307	\$447.59	\$516.73	\$69.14
	131308	\$830.38	\$958.64	\$128.26
	131309	\$351.61	\$405.91	\$54.30
	131315	\$31.44	\$36.30	\$4.86
	131316	\$171.13	\$197.56	\$26.43
	131319	\$607.37	\$701.18	\$93.81
	131321	\$19.61	\$22.64	\$3.03
	131333	\$1,066.74	\$1,231.51	\$164.77
	131349	\$5,953.62	\$6,873.20	\$919.58
	131351	\$2,149.70	\$2,481.74	\$332.04
	131352	\$193.22	\$223.06	\$29.84
	131353	\$21,231.79	\$24,511.20	\$3,279.41
	131373	\$38.79	\$44.78	\$5.99
	131374	\$2.86	\$3.30	\$0.44
	131382	\$6.15	\$7.10	\$0.95
	131403	\$668.89	\$772.21	\$103.32
	131427	\$64.83	\$74.85	\$10.02
	131428	\$200.09	\$230.99	\$30.90
	131443	\$12,068.83	\$13,932.95	\$1,864.12
	131478	\$41.55	\$47.97	\$6.42
	131479	\$1,342.11	\$1,549.41	\$207.30
	131480	\$160.82	\$185.66	\$24.84
	131481	\$658.23	\$759.90	\$101.67
	131483	\$1,683.46	\$1,943.48	\$260.02
	131486	\$59.63	\$68.85	\$9.22
	131489	\$357.81	\$413.07	\$55.26
	131490	\$119.27	\$137.69	\$18.42
	131492	\$717.76	\$828.62	\$110.86
	131493	\$2,530.89	\$2,921.80	\$390.91
	131496	\$54.20	\$62.57	\$8.37
	131497	\$5,247.84	\$6,058.40	\$810.56
	131498	\$211.54	\$244.21	\$32.67
	131501	\$667.91	\$771.07	\$103.16
	131511	\$14.98	\$17.29	\$2.31
	131512	\$21.71	\$25.06	\$3.35
	131513	\$37.59	\$43.40	\$5.81

GALVESTON COUNTY

Run Date: 05/19/2022 08:11:25 PM

Expected Refunds

cad_refund_rpt.rdf v1.2

Request Seq: 4016740

CAD Seq = 4016430, Year = 2021

Page 2 of 158

Tax Unit	Account	New Levy	Levy Paid	Expected Refund
332	131516	\$451.54	\$521.28	\$69.74
	131518	\$6,201.99	\$7,159.93	\$957.94
	131519	\$7,789.94	\$8,993.15	\$1,203.21
	131520	\$1,192.69	\$1,376.91	\$184.22
	131521	\$791.66	\$913.94	\$122.28
	131522	\$883.94	\$922.69	\$38.75
	131523	\$973.33	\$1,123.67	\$150.34
	131567	\$1,216.11	\$1,403.95	\$187.84
	131571	\$607.22	\$701.01	\$93.79
	131590	\$455.46	\$525.81	\$70.35
	131591	\$431.32	\$497.95	\$66.63
	131595	\$324.41	\$374.52	\$50.11
	131596	\$357.33	\$412.52	\$55.19
	131597	\$103.62	\$119.63	\$16.01
	131598	\$980.44	\$1,131.88	\$151.44
	131606	\$1,350.27	\$1,558.83	\$208.56
	131610	\$8,687.08	\$10,028.86	\$1,341.78
	131611	\$695.62	\$803.07	\$107.45
	131612	\$376.89	\$435.10	\$58.21
	131622	\$1,842.32	\$2,126.89	\$284.57
	131623	\$359.53	\$415.06	\$55.53
	131624	\$786.70	\$908.21	\$121.51
	131631	\$948.23	\$1,094.69	\$146.46
	131632	\$16.94	\$19.55	\$2.61
	131633	\$620.20	\$715.99	\$95.79
	131634	\$630.32	\$651.51	\$21.19
	131637	\$900.67	\$1,039.79	\$139.12
	131639	\$51.24	\$59.15	\$7.91
	131643	\$1,406.21	\$1,623.41	\$217.20
	131645	\$805.40	\$929.80	\$124.40
	131647	\$413.62	\$477.51	\$63.89
	131649	\$1,667.86	\$1,925.47	\$257.61
	131651	\$822.48	\$949.52	\$127.04
	131652	\$617.46	\$712.83	\$95.37
	131653	\$264.35	\$305.18	\$40.83
	131659	\$579.72	\$621.36	\$41.64
	131660	\$791.74	\$914.03	\$122.29
	131662	\$768.76	\$887.50	\$118.74
	131663	\$906.02	\$1,045.96	\$139.94
	131671	\$546.92	\$631.40	\$84.48
	131674	\$1,031.30	\$1,190.59	\$159.29
	131676	\$1,111.97	\$1,283.72	\$171.75
	131692	\$435.76	\$503.07	\$67.31
	131694	\$6,201.99	\$7,159.93	\$957.94
	131698	\$165.02	\$190.51	\$25.49
	131699	\$68.08	\$78.59	\$10.51
	131700	\$600.70	\$693.48	\$92.78

GALVESTON COUNTY

Run Date: 05/19/2022 08:11:25 PM

Expected Refunds

cad_refund_rpt.rdf v1.2

Request Seq: 4016740

CAD Seq = 4016430, Year = 2021

Page 3 of 158

Tax Unit	Account	New Levy	Levy Paid	Expected Refund
332	131701	\$295.79	\$341.47	\$45.68
	131710	\$872.22	\$1,006.95	\$134.73
	131711	\$136.16	\$157.19	\$21.03
	131712	\$132.58	\$153.06	\$20.48
	131713	\$104.67	\$120.84	\$16.17
	131720	\$559.11	\$645.47	\$86.36
	131721	\$412.00	\$475.64	\$63.64
	131725	\$391.30	\$451.74	\$60.44
	131727	\$356.80	\$411.91	\$55.11
	131731	\$89.88	\$103.76	\$13.88
	131732	\$273.17	\$315.37	\$42.20
	131736	\$301.94	\$348.58	\$46.64
	132020	\$1,246.89	\$1,439.48	\$192.59
	132023	\$1,109.34	\$1,280.69	\$171.35
	132024	\$608.66	\$702.67	\$94.01
	132025	\$1,451.69	\$1,675.92	\$224.23
	132026	\$1,300.89	\$1,501.82	\$200.93
	132027	\$948.09	\$1,094.53	\$146.44
	132028	\$903.98	\$1,043.61	\$139.63
	132029	\$1,304.23	\$1,505.68	\$201.45
	132030	\$850.55	\$981.92	\$131.37
	132031	\$1,311.96	\$1,514.60	\$202.64
	132032	\$1,205.39	\$1,391.58	\$186.19
	132033	\$1,221.53	\$1,410.20	\$188.67
	132034	\$897.71	\$1,036.37	\$138.66
	132037	\$1,183.29	\$1,366.05	\$182.76
	132038	\$1,003.43	\$1,158.42	\$154.99
	132039	\$882.50	\$1,018.80	\$136.30
	132040	\$1,063.88	\$1,228.20	\$164.32
	132042	\$1,331.04	\$1,536.63	\$205.59
	132045	\$982.78	\$1,134.57	\$151.79
	132046	\$1,113.04	\$1,284.96	\$171.92
	132229	\$668.77	\$772.07	\$103.30
	132231	\$555.84	\$641.70	\$85.86
	132233	\$81.48	\$94.07	\$12.59
	132235	\$27.53	\$31.78	\$4.25
	132236	\$27.53	\$31.78	\$4.25
	132238	\$843.71	\$974.03	\$130.32
	132239	\$27.53	\$31.78	\$4.25
	132243	\$457.57	\$528.25	\$70.68
	132244	\$282.70	\$326.36	\$43.66
	132248	\$79.62	\$91.92	\$12.30
	132249	\$609.75	\$703.93	\$94.18
	132251	\$26.29	\$30.35	\$4.06
	132252	\$26.29	\$30.35	\$4.06
	132253	\$26.29	\$30.35	\$4.06
	132292	\$691.76	\$798.61	\$106.85

GALVESTON COUNTY

Run Date: 05/19/2022 08:11:25 PM

Expected Refunds

cad_refund_rpt.rdf v1.2

Request Seq: 4016740

CAD Seq = 4016430, Year = 2021

Page 4 of 158

Tax Unit	Account	New Levy	Levy Paid	Expected Refund
332	132294	\$644.52	\$744.07	\$99.55
	132295	\$1,071.51	\$1,237.02	\$165.51
	132298	\$1,033.01	\$1,192.57	\$159.56
	132302	\$909.50	\$1,049.98	\$140.48
	132303	\$644.05	\$743.53	\$99.48
	132305	\$781.45	\$902.15	\$120.70
	132308	\$739.42	\$853.63	\$114.21
	132310	\$686.02	\$791.98	\$105.96
	132311	\$638.66	\$737.31	\$98.65
	132321	\$773.76	\$893.27	\$119.51
	132322	\$824.16	\$951.46	\$127.30
	132323	\$658.07	\$759.71	\$101.64
	132324	\$697.27	\$804.97	\$107.70
	132327	\$670.29	\$773.82	\$103.53
	132328	\$689.02	\$795.45	\$106.43
	132331	\$744.09	\$859.02	\$114.93
	132332	\$960.35	\$1,108.69	\$148.34
	132333	\$1,134.87	\$1,310.16	\$175.29
	132334	\$572.01	\$660.37	\$88.36
	132335	\$834.88	\$963.84	\$128.96
	132338	\$853.87	\$985.76	\$131.89
	132339	\$739.88	\$854.16	\$114.28
	132341	\$572.77	\$661.24	\$88.47
	132342	\$719.90	\$831.09	\$111.19
	132343	\$1,104.71	\$1,275.34	\$170.63
	132344	\$1,313.72	\$1,516.64	\$202.92
	132345	\$757.89	\$874.95	\$117.06
	132347	\$679.05	\$783.93	\$104.88
	132349	\$678.86	\$783.72	\$104.86
	132350	\$870.74	\$1,005.23	\$134.49
	132351	\$580.62	\$599.35	\$18.73
	132355	\$564.19	\$651.33	\$87.14
	132356	\$464.85	\$536.65	\$71.80
	132357	\$834.12	\$962.96	\$128.84
	132358	\$931.30	\$1,075.15	\$143.85
	132360	\$673.67	\$777.73	\$104.06
	132364	\$873.53	\$1,008.45	\$134.92
	132365	\$581.72	\$671.57	\$89.85
	132367	\$652.71	\$753.52	\$100.81
	132368	\$808.11	\$932.93	\$124.82
	132370	\$1,041.74	\$1,202.65	\$160.91
	132373	\$487.10	\$562.34	\$75.24
	132374	\$853.35	\$985.15	\$131.80
	132381	\$702.95	\$811.52	\$108.57
	132383	\$844.64	\$975.10	\$130.46
	132384	\$348.12	\$401.89	\$53.77
	132385	\$921.58	\$1,063.93	\$142.35

GALVESTON COUNTY

Run Date: 05/19/2022 08:11:25 PM

Expected Refunds

cad_refund_rpt.rdf v1.2

Request Seq: 4016740

CAD Seq = 4016430, Year = 2021

Page 5 of 158

Tax Unit	Account	New Levy	Levy Paid	Expected Refund
332	132387	\$60.25	\$69.56	\$9.31
	132390	\$257.91	\$297.74	\$39.83
	132391	\$20.08	\$23.19	\$3.11
	132392	\$20.08	\$23.19	\$3.11
	132393	\$479.22	\$553.24	\$74.02
	132395	\$295.36	\$340.98	\$45.62
	132397	\$268.31	\$309.75	\$41.44
	132399	\$20.28	\$23.41	\$3.13
	132402	\$342.96	\$395.93	\$52.97
	132404	\$537.00	\$619.94	\$82.94
	132405	\$419.22	\$483.97	\$64.75
	132409	\$706.81	\$815.98	\$109.17
	132410	\$966.99	\$1,116.34	\$149.35
	132411	\$590.39	\$681.58	\$91.19
	132413	\$121.18	\$139.89	\$18.71
	132418	\$644.43	\$743.97	\$99.54
	132419	\$1,226.99	\$1,416.51	\$189.52
	132421	\$748.27	\$863.85	\$115.58
	132422	\$1,018.08	\$1,175.33	\$157.25
	132424	\$102.00	\$117.75	\$15.75
	132425	\$1,431.23	\$1,652.29	\$221.06
	132426	\$511.28	\$590.25	\$78.97
	132428	\$87.78	\$101.34	\$13.56
	132437	\$122.37	\$141.27	\$18.90
	132440	\$1,052.48	\$1,215.04	\$162.56
	132441	\$1,399.10	\$1,615.20	\$216.10
	132448	\$299.79	\$346.10	\$46.31
	132453	\$520.20	\$600.55	\$80.35
	132455	\$1,422.83	\$1,642.60	\$219.77
	132457	\$147.13	\$158.63	\$11.50
	132458	\$405.56	\$468.20	\$62.64
	132460	\$44.65	\$51.55	\$6.90
	132464	\$377.27	\$435.54	\$58.27
	132470	\$83.39	\$96.27	\$12.88
	132472	\$631.17	\$728.66	\$97.49
	132473	\$1,135.49	\$1,310.87	\$175.38
	132477	\$565.34	\$652.66	\$87.32
	132478	\$565.34	\$652.66	\$87.32
	132480	\$68.70	\$79.31	\$10.61
	132481	\$613.33	\$708.06	\$94.73
	132482	\$612.95	\$707.62	\$94.67
	132484	\$101.95	\$117.70	\$15.75
	132621	\$175.52	\$202.63	\$27.11
	132628	\$20.28	\$23.41	\$3.13
	132629	\$20.28	\$23.41	\$3.13
	132630	\$20.28	\$23.41	\$3.13
	132634	\$1,077.00	\$1,243.36	\$166.36

GALVESTON COUNTY

Run Date: 05/19/2022 08:11:25 PM

Expected Refunds

cad_refund_rpt.rdf v1.2

Request Seq: 4016740

CAD Seq = 4016430, Year = 2021

Page 6 of 158

Tax Unit	Account	New Levy	Levy Paid	Expected Refund
332	132635	\$202.69	\$233.99	\$31.30
	132636	\$86.35	\$99.69	\$13.34
	132638	\$783.50	\$904.52	\$121.02
	132639	\$609.03	\$703.10	\$94.07
	132640	\$689.28	\$795.75	\$106.47
	132642	\$857.01	\$953.98	\$96.97
	132643	\$226.61	\$261.61	\$35.00
	132644	\$427.73	\$493.80	\$66.07
	132649	\$395.53	\$456.63	\$61.10
	132652	\$1,630.17	\$1,881.96	\$251.79
	132656	\$86.35	\$99.69	\$13.34
	132657	\$893.81	\$1,031.87	\$138.06
	132658	\$86.35	\$99.69	\$13.34
	132659	\$86.35	\$99.69	\$13.34
	132660	\$86.35	\$99.69	\$13.34
	132661	\$86.35	\$99.69	\$13.34
	132662	\$418.01	\$482.57	\$64.56
	132663	\$86.35	\$99.69	\$13.34
	132665	\$391.54	\$452.01	\$60.47
	132666	\$1,468.96	\$1,695.86	\$226.90
	132667	\$1,311.86	\$1,514.49	\$202.63
	132669	\$86.35	\$99.69	\$13.34
	132670	\$1,431.94	\$1,653.12	\$221.18
	132671	\$798.63	\$921.98	\$123.35
	132673	\$3,339.53	\$3,855.35	\$515.82
	132678	\$86.35	\$99.69	\$13.34
	132682	\$86.35	\$99.69	\$13.34
	132687	\$315.71	\$364.47	\$48.76
	132688	\$402.04	\$464.13	\$62.09
	132690	\$500.75	\$578.09	\$77.34
	132691	\$2,266.11	\$2,616.13	\$350.02
	132693	\$405.51	\$468.15	\$62.64
	132695	\$377.61	\$435.93	\$58.32
	132699	\$653.55	\$754.49	\$100.94
	132700	\$164.44	\$167.57	\$3.13
	132703	\$234.56	\$270.79	\$36.23
	132708	\$68.56	\$79.14	\$10.58
	132709	\$32.54	\$37.56	\$5.02
	132711	\$1,049.57	\$1,211.68	\$162.11
	132712	\$38.40	\$44.34	\$5.94
	132716	\$3,005.58	\$3,469.81	\$464.23
	132717	\$4,495.73	\$5,190.12	\$694.39
	132718	\$14,518.19	\$16,760.63	\$2,242.44
	132851	\$8,795.75	\$10,154.33	\$1,358.58
	132855	\$91.07	\$105.14	\$14.07
	132856	\$136.44	\$157.52	\$21.08
	132862	\$244.50	\$282.27	\$37.77

GALVESTON COUNTY

Run Date: 05/19/2022 08:11:25 PM

Expected Refunds

cad_refund_rpt.rdf v1.2

Request Seq: 4016740

CAD Seq = 4016430, Year = 2021

Page 7 of 158

Tax Unit	Account	New Levy	Levy Paid	Expected Refund
332	132863	\$2,146.84	\$2,478.44	\$331.60
	132864	\$857.23	\$989.64	\$132.41
	132867	\$671.65	\$775.39	\$103.74
	132870	\$413.03	\$476.83	\$63.80
	132871	\$455.08	\$525.37	\$70.29
	132873	\$1,653.32	\$1,908.68	\$255.36
	132875	\$441.01	\$509.13	\$68.12
	132877	\$560.80	\$647.42	\$86.62
	132878	\$1,451.98	\$1,676.25	\$224.27
	132880	\$177.62	\$205.05	\$27.43
	132882	\$265.02	\$305.95	\$40.93
	132883	\$607.84	\$701.73	\$93.89
	132884	\$140.31	\$161.98	\$21.67
	132886	\$348.99	\$402.89	\$53.90
	132887	\$531.99	\$614.16	\$82.17
	132889	\$265.02	\$305.95	\$40.93
	132890	\$268.40	\$309.86	\$41.46
	132892	\$366.33	\$422.92	\$56.59
	132893	\$345.72	\$399.12	\$53.40
	132894	\$475.67	\$549.14	\$73.47
	132895	\$132.53	\$153.00	\$20.47
	132896	\$727.83	\$840.25	\$112.42
	132900	\$318.65	\$367.87	\$49.22
	132903	\$395.48	\$456.57	\$61.09
	132904	\$612.95	\$707.62	\$94.67
	132906	\$790.13	\$912.18	\$122.05
	132907	\$474.40	\$547.68	\$73.28
	132908	\$585.85	\$676.34	\$90.49
	132916	\$586.80	\$677.44	\$90.64
	132918	\$357.81	\$413.07	\$55.26
	132919	\$523.11	\$603.91	\$80.80
	132920	\$635.85	\$734.06	\$98.21
	132922	\$503.70	\$581.50	\$77.80
	132923	\$679.07	\$783.96	\$104.89
	132924	\$522.88	\$603.64	\$80.76
	132970	\$513.66	\$593.00	\$79.34
	132971	\$220.98	\$255.11	\$34.13
	132972	\$296.17	\$341.91	\$45.74
	132974	\$438.93	\$506.72	\$67.79
	132977	\$428.75	\$494.97	\$66.22
	132978	\$487.62	\$562.94	\$75.32
	132981	\$985.35	\$1,137.55	\$152.20
	132982	\$566.71	\$654.25	\$87.54
	132983	\$41.46	\$47.86	\$6.40
	132984	\$71.61	\$82.67	\$11.06
	132985	\$83.39	\$96.27	\$12.88
	132986	\$78.72	\$90.88	\$12.16

GALVESTON COUNTY

Run Date: 05/19/2022 08:11:25 PM

Expected Refunds

cad_refund_rpt.rdf v1.2

Request Seq: 4016740

CAD Seq = 4016430, Year = 2021

Page 8 of 158

Tax Unit	Account	New Levy	Levy Paid	Expected Refund
332	132987	\$855.51	\$987.65	\$132.14
	132989	\$812.05	\$937.48	\$125.43
	132990	\$539.63	\$622.99	\$83.36
	132991	\$324.63	\$333.72	\$9.09
	132992	\$460.52	\$531.65	\$71.13
	132994	\$54.34	\$62.73	\$8.39
	132995	\$477.71	\$515.40	\$37.69
	132997	\$336.86	\$388.89	\$52.03
	133000	\$695.02	\$802.38	\$107.36
	133001	\$290.77	\$335.69	\$44.92
	133002	\$43.70	\$50.45	\$6.75
	133004	\$574.11	\$662.79	\$88.68
	133010	\$589.95	\$681.07	\$91.12
	133011	\$578.21	\$667.51	\$89.30
	133012	\$508.10	\$586.57	\$78.47
	133014	\$44.51	\$51.39	\$6.88
	133015	\$737.53	\$851.45	\$113.92
	133016	\$1,130.48	\$1,176.43	\$45.95
	133017	\$1,146.28	\$1,323.34	\$177.06
	133018	\$48.09	\$55.52	\$7.43
	133020	\$1,017.27	\$1,174.39	\$157.12
	133021	\$58.11	\$67.08	\$8.97
	133025	\$1,446.73	\$1,670.19	\$223.46
	133026	\$63.02	\$72.76	\$9.74
	133027	\$744.25	\$859.20	\$114.95
	133113	\$3,575.31	\$4,127.55	\$552.24
	133114	\$766.42	\$884.80	\$118.38
	133115	\$1,252.09	\$1,445.48	\$193.39
	133116	\$631.31	\$728.83	\$97.52
	133119	\$1,032.01	\$1,191.41	\$159.40
	133120	\$981.44	\$1,133.03	\$151.59
	133121	\$1,633.08	\$1,885.32	\$252.24
	133122	\$1,536.80	\$1,774.17	\$237.37
	133123	\$2,963.21	\$3,420.91	\$457.70
	133126	\$34,401.00	\$39,714.49	\$5,313.49
	133140	\$405.51	\$468.15	\$62.64
	133141	\$34.30	\$39.60	\$5.30
	133145	\$552.23	\$637.53	\$85.30
	133152	\$453.46	\$523.50	\$70.04
	133154	\$46.37	\$53.53	\$7.16
	133168	\$2,078.14	\$2,399.13	\$320.99
	133172	\$3,816.61	\$4,406.11	\$589.50
	133173	\$2,194.55	\$2,533.51	\$338.96
	133174	\$1,908.30	\$2,203.06	\$294.76
	133179	\$14.46	\$16.69	\$2.23
	133180	\$1,696.39	\$1,958.41	\$262.02
	133181	\$6,844.42	\$7,901.59	\$1,057.17

GALVESTON COUNTY

Run Date: 05/19/2022 08:11:25 PM

Expected Refunds

cad_refund_rpt.rdf v1.2

Request Seq: 4016740

CAD Seq = 4016430, Year = 2021

Page 9 of 158

Tax Unit	Account	New Levy	Levy Paid	Expected Refund
332	133182	\$223.80	\$258.36	\$34.56
	133183	\$309.24	\$357.01	\$47.77
	133186	\$431.04	\$497.62	\$66.58
	133187	\$26.48	\$30.57	\$4.09
	133188	\$26.48	\$30.57	\$4.09
	133189	\$346.40	\$399.91	\$53.51
	133190	\$626.16	\$722.88	\$96.72
	133191	\$524.50	\$605.51	\$81.01
	133192	\$636.45	\$734.75	\$98.30
	133195	\$451.08	\$520.75	\$69.67
	133198	\$1,736.41	\$2,004.62	\$268.21
	133199	\$2,266.11	\$2,616.13	\$350.02
	133204	\$386.71	\$446.44	\$59.73
	133205	\$412.57	\$476.30	\$63.73
	133206	\$816.42	\$942.52	\$126.10
	133207	\$516.30	\$596.05	\$79.75
	133208	\$487.76	\$563.10	\$75.34
	133211	\$527.93	\$609.48	\$81.55
	133212	\$814.37	\$940.15	\$125.78
	133214	\$118.94	\$137.31	\$18.37
	133215	\$806.40	\$930.96	\$124.56
	133216	\$662.49	\$764.81	\$102.32
	133217	\$481.78	\$556.20	\$74.42
	133218	\$617.09	\$712.41	\$95.32
	133219	\$649.54	\$749.87	\$100.33
	133224	\$419.03	\$483.76	\$64.73
	133225	\$892.90	\$1,030.81	\$137.91
	133226	\$725.16	\$837.16	\$112.00
	133227	\$394.07	\$454.94	\$60.87
	133230	\$441.77	\$510.01	\$68.24
	133231	\$572.01	\$660.36	\$88.35
	133233	\$348.22	\$402.00	\$53.78
	133234	\$417.20	\$481.64	\$64.44
	133236	\$1,100.52	\$1,270.50	\$169.98
	133237	\$639.24	\$737.97	\$98.73
	133239	\$555.79	\$641.61	\$85.82
	133242	\$484.23	\$559.03	\$74.80
	133243	\$386.43	\$446.12	\$59.69
	133245	\$461.76	\$533.08	\$71.32
	133247	\$474.76	\$488.25	\$13.49
	133248	\$520.69	\$601.11	\$80.42
	133249	\$641.05	\$740.06	\$99.01
	133253	\$773.99	\$893.54	\$119.55
	133255	\$33.44	\$38.61	\$5.17
	133258	\$11.64	\$13.44	\$1.80
	133259	\$11.64	\$13.44	\$1.80
	133260	\$35.92	\$41.47	\$5.55

GALVESTON COUNTY

Run Date: 05/19/2022 08:11:25 PM

Expected Refunds

cad_refund_rpt.rdf v1.2

Request Seq: 4016740

CAD Seq = 4016430, Year = 2021

Page 10 of 158

Tax Unit	Account	New Levy	Levy Paid	Expected Refund
332	133261	\$25.76	\$29.74	\$3.98
	133262	\$52.86	\$61.02	\$8.16
	133271	\$36.07	\$41.64	\$5.57
	133272	\$36.07	\$41.64	\$5.57
	133273	\$36.07	\$41.64	\$5.57
	133274	\$36.07	\$41.64	\$5.57
	133279	\$36.07	\$41.64	\$5.57
	133280	\$36.07	\$41.64	\$5.57
	133281	\$36.07	\$41.64	\$5.57
	133282	\$36.07	\$41.64	\$5.57
	133283	\$36.07	\$41.64	\$5.57
	133284	\$36.07	\$41.64	\$5.57
	133285	\$36.07	\$41.64	\$5.57
	133286	\$33.82	\$39.05	\$5.23
	133289	\$12.88	\$14.87	\$1.99
	133290	\$12.88	\$14.87	\$1.99
	133291	\$12.88	\$14.87	\$1.99
	133292	\$12.88	\$14.87	\$1.99
	133293	\$12.88	\$14.87	\$1.99
	133294	\$12.26	\$14.15	\$1.89
	133303	\$72.13	\$83.28	\$11.15
	133304	\$36.07	\$41.64	\$5.57
	133305	\$472.35	\$545.31	\$72.96
	133306	\$652.12	\$752.84	\$100.72
	133307	\$72.13	\$83.28	\$11.15
	133308	\$25.76	\$29.74	\$3.98
	133309	\$35.78	\$41.31	\$5.53
	133310	\$12.50	\$14.43	\$1.93
	133311	\$12.31	\$14.21	\$1.90
	133312	\$12.02	\$13.88	\$1.86
	133322	\$37.26	\$43.01	\$5.75
	133323	\$37.74	\$43.57	\$5.83
	133324	\$38.45	\$44.39	\$5.94
	133325	\$37.64	\$43.46	\$5.82
	133326	\$367.52	\$424.28	\$56.76
	133334	\$33.20	\$38.33	\$5.13
	133335	\$33.20	\$38.33	\$5.13
	133336	\$33.20	\$38.33	\$5.13
	133337	\$33.20	\$38.33	\$5.13
	133338	\$11.83	\$13.66	\$1.83
	133339	\$11.83	\$13.66	\$1.83
	133340	\$11.83	\$13.66	\$1.83
	133341	\$11.83	\$13.66	\$1.83
	133342	\$12.36	\$14.26	\$1.90
	133358	\$316.69	\$322.36	\$5.67
	133359	\$59.68	\$68.90	\$9.22
	133360	\$214.78	\$247.95	\$33.17

GALVESTON COUNTY

Run Date: 05/19/2022 08:11:25 PM

Expected Refunds

cad_refund_rpt.rdf v1.2

Request Seq: 4016740

CAD Seq = 4016430, Year = 2021

Page 11 of 158

Tax Unit	Account	New Levy	Levy Paid	Expected Refund
332	133361	\$59.68	\$68.90	\$9.22
	133362	\$1,442.01	\$1,664.74	\$222.73
	133365	\$138.30	\$159.67	\$21.37
	133366	\$103.67	\$119.68	\$16.01
	133389	\$1,144.98	\$1,321.83	\$176.85
	133390	\$1,005.68	\$1,161.01	\$155.33
	133393	\$64.64	\$74.63	\$9.99
	133394	\$71.56	\$82.61	\$11.05
	133395	\$158.58	\$183.07	\$24.49
	133398	\$380.04	\$438.74	\$58.70
	133475	\$1.72	\$1.98	\$0.26
	133476	\$807.54	\$932.27	\$124.73
	133478	\$694.48	\$801.75	\$107.27
	133482	\$1,127.13	\$1,301.22	\$174.09
	133485	\$1,017.08	\$1,174.17	\$157.09
	133486	\$97.80	\$112.91	\$15.11
	133487	\$1,067.71	\$1,232.63	\$164.92
	133488	\$924.35	\$1,067.13	\$142.78
	133489	\$1,040.03	\$1,200.67	\$160.64
	133492	\$817.79	\$944.10	\$126.31
	133493	\$1,031.99	\$1,191.39	\$159.40
	133495	\$1,673.06	\$1,931.47	\$258.41
	133496	\$1,296.49	\$1,496.74	\$200.25
	133498	\$1,437.14	\$1,659.12	\$221.98
	133503	\$1,167.40	\$1,347.72	\$180.32
	133507	\$1,000.66	\$1,155.22	\$154.56
	133508	\$954.15	\$1,101.53	\$147.38
	133511	\$760.58	\$878.06	\$117.48
	133512	\$591.69	\$683.09	\$91.40
	133514	\$848.38	\$979.42	\$131.04
	133516	\$875.23	\$1,010.42	\$135.19
	133519	\$681.99	\$787.33	\$105.34
	133522	\$641.18	\$740.22	\$99.04
	133523	\$34.54	\$39.88	\$5.34
	133524	\$41.22	\$47.59	\$6.37
	133528	\$646.36	\$746.20	\$99.84
	133531	\$771.29	\$890.42	\$119.13
	133532	\$889.79	\$1,027.23	\$137.44
	133536	\$502.70	\$580.35	\$77.65
	133538	\$977.24	\$1,128.18	\$150.94
	133540	\$738.61	\$852.69	\$114.08
	133541	\$4.25	\$4.90	\$0.65
	133543	\$4.25	\$4.90	\$0.65
	133549	\$43.41	\$50.12	\$6.71
	133550	\$543.39	\$627.32	\$83.93
	133551	\$226.40	\$261.37	\$34.97
	133555	\$169.98	\$196.24	\$26.26

GALVESTON COUNTY

Run Date: 05/19/2022 08:11:25 PM

Expected Refunds

cad_refund_rpt.rdf v1.2

Request Seq: 4016740

CAD Seq = 4016430, Year = 2021

Page 12 of 158

Tax Unit	Account	New Levy	Levy Paid	Expected Refund
332	133604	\$928.24	\$1,071.61	\$143.37
	133608	\$714.28	\$824.61	\$110.33
	133609	\$1,146.55	\$1,323.64	\$177.09
	133610	\$661.49	\$763.66	\$102.17
	134217	\$4,117.17	\$4,753.09	\$635.92
	134218	\$47.71	\$55.08	\$7.37
	134219	\$2,603.69	\$3,005.85	\$402.16
	134222	\$4,080.86	\$4,711.18	\$630.32
	134225	\$1,755.54	\$2,026.70	\$271.16
	134227	\$215.02	\$248.23	\$33.21
	134228	\$201.90	\$233.08	\$31.18
	134231	\$56.25	\$64.94	\$8.69
	134232	\$1,957.92	\$2,260.34	\$302.42
	134233	\$70.13	\$80.96	\$10.83
	134236	\$50.62	\$58.44	\$7.82
	134237	\$301.49	\$348.06	\$46.57
	134238	\$244.28	\$282.01	\$37.73
	134239	\$71.27	\$82.27	\$11.00
	134245	\$474.51	\$547.80	\$73.29
	134246	\$524.78	\$605.84	\$81.06
	134247	\$1,328.66	\$1,533.88	\$205.22
	134248	\$140.26	\$161.92	\$21.66
	134250	\$57.82	\$66.75	\$8.93
	134251	\$28.05	\$32.38	\$4.33
	134253	\$131.86	\$152.23	\$20.37
	134255	\$1,386.05	\$1,600.14	\$214.09
	134256	\$1,128.86	\$1,303.22	\$174.36
	134257	\$140.26	\$161.92	\$21.66
	134259	\$939.84	\$1,085.01	\$145.17
	134260	\$365.82	\$422.32	\$56.50
	134261	\$48.33	\$55.79	\$7.46
	134262	\$57.01	\$65.82	\$8.81
	134263	\$78.67	\$90.82	\$12.15
	134264	\$721.20	\$832.59	\$111.39
	134265	\$477.08	\$550.76	\$73.68
	134266	\$111.16	\$128.33	\$17.17
	134269	\$140.26	\$161.92	\$21.66
	134270	\$612.70	\$707.34	\$94.64
	134271	\$1,073.42	\$1,239.22	\$165.80
	134272	\$370.59	\$427.83	\$57.24
	134279	\$273.74	\$316.02	\$42.28
	134281	\$2,578.60	\$2,947.20	\$368.60
	134282	\$611.80	\$706.30	\$94.50
	134283	\$2,504.65	\$2,891.51	\$386.86
	134284	\$1,487.05	\$1,716.73	\$229.68
	134288	\$606.00	\$699.60	\$93.60
	134289	\$11.45	\$13.22	\$1.77

GALVESTON COUNTY

Run Date: 05/19/2022 08:11:25 PM

Expected Refunds

cad_refund_rpt.rdf v1.2

Request Seq: 4016740

CAD Seq = 4016430, Year = 2021

Page 13 of 158

Tax Unit	Account	New Levy	Levy Paid	Expected Refund
332	134527	\$435.90	\$503.23	\$67.33
	134528	\$799.05	\$922.47	\$123.42
	134529	\$1,240.78	\$1,432.43	\$191.65
	134533	\$379.85	\$438.52	\$58.67
	134534	\$137.41	\$158.63	\$21.22
	134536	\$678.07	\$782.81	\$104.74
	134537	\$556.69	\$642.68	\$85.99
	134538	\$632.21	\$729.86	\$97.65
	134539	\$766.66	\$885.08	\$118.42
	134540	\$268.68	\$310.18	\$41.50
	134542	\$381.66	\$440.61	\$58.95
	134543	\$375.68	\$433.71	\$58.03
	134547	\$519.54	\$599.78	\$80.24
	134548	\$331.66	\$382.89	\$51.23
	134549	\$515.54	\$516.95	\$1.41
	134666	\$159.39	\$184.01	\$24.62
	134667	\$86.49	\$99.85	\$13.36
	134668	\$132.05	\$152.45	\$20.40
	134670	\$550.93	\$636.02	\$85.09
	134671	\$36.59	\$42.24	\$5.65
	134675	\$1,687.89	\$1,948.60	\$260.71
	134676	\$1,426.46	\$1,646.78	\$220.32
	134685	\$895.02	\$1,033.26	\$138.24
	134686	\$1,119.85	\$1,292.82	\$172.97
	134687	\$1,014.88	\$1,171.64	\$156.76
	134688	\$439.91	\$507.86	\$67.95
	134689	\$400.69	\$462.58	\$61.89
	134690	\$574.55	\$663.29	\$88.74
	134692	\$669.98	\$773.46	\$103.48
	134694	\$762.26	\$879.99	\$117.73
	134697	\$30.39	\$35.08	\$4.69
	134698	\$676.73	\$781.25	\$104.52
	134699	\$1,222.98	\$1,411.88	\$188.90
	134700	\$12.26	\$14.15	\$1.89
	134701	\$1.81	\$2.09	\$0.28
	134704	\$379.04	\$437.58	\$58.54
	134708	\$13.17	\$15.20	\$2.03
	134713	\$618.00	\$713.46	\$95.46
	134715	\$2,289.96	\$2,643.67	\$353.71
	134717	\$135.44	\$156.36	\$20.92
	134719	\$193.50	\$223.39	\$29.89
	134724	\$2,361.53	\$2,726.28	\$364.75
	134725	\$434.81	\$501.97	\$67.16
	134726	\$948.81	\$1,095.36	\$146.55
	134727	\$684.79	\$790.57	\$105.78
	134827	\$461.81	\$533.14	\$71.33
	134828	\$481.84	\$556.27	\$74.43

GALVESTON COUNTY

Run Date: 05/19/2022 08:11:25 PM

Expected Refunds

cad_refund_rpt.rdf v1.2

Request Seq: 4016740

CAD Seq = 4016430, Year = 2021

Page 14 of 158

Tax Unit	Account	New Levy	Levy Paid	Expected Refund
332	134830	\$595.87	\$687.90	\$92.03
	134832	\$728.45	\$840.96	\$112.51
	134833	\$742.95	\$857.70	\$114.75
	134834	\$633.37	\$731.19	\$97.82
	134835	\$682.03	\$787.37	\$105.34
	134836	\$514.57	\$594.05	\$79.48
	134837	\$400.08	\$461.87	\$61.79
	134840	\$429.37	\$495.69	\$66.32
	134843	\$350.40	\$404.52	\$54.12
	134844	\$237.19	\$239.18	\$1.99
	134847	\$175.47	\$202.57	\$27.10
	134852	\$691.90	\$798.77	\$106.87
	134853	\$572.49	\$660.92	\$88.43
	134854	\$437.51	\$505.08	\$67.57
	134855	\$312.58	\$360.86	\$48.28
	134856	\$266.07	\$269.22	\$3.15
	134857	\$575.40	\$664.28	\$88.88
	134858	\$614.43	\$709.33	\$94.90
	134859	\$298.39	\$303.15	\$4.76
	134860	\$258.33	\$261.11	\$2.78
	134861	\$307.62	\$355.14	\$47.52
	134862	\$383.09	\$442.26	\$59.17
	134863	\$314.89	\$363.53	\$48.64
	134864	\$449.86	\$519.34	\$69.48
	134865	\$576.02	\$664.99	\$88.97
	134866	\$229.00	\$264.37	\$35.37
	134867	\$386.86	\$446.61	\$59.75
	134868	\$430.71	\$497.24	\$66.53
	134869	\$921.00	\$1,063.25	\$142.25
	134871	\$379.84	\$388.64	\$8.80
	134872	\$300.63	\$338.01	\$37.38
	134874	\$712.42	\$822.46	\$110.04
	134875	\$684.48	\$790.20	\$105.72
	134877	\$648.82	\$749.04	\$100.22
	134879	\$714.99	\$825.43	\$110.44
	134880	\$588.09	\$678.93	\$90.84
	134881	\$468.97	\$541.40	\$72.43
	134886	\$601.12	\$693.96	\$92.84
	134888	\$739.04	\$853.19	\$114.15
	134889	\$481.27	\$555.61	\$74.34
	134890	\$382.85	\$441.98	\$59.13
	134891	\$260.29	\$300.49	\$40.20
	134892	\$635.80	\$734.00	\$98.20
	134893	\$654.98	\$756.14	\$101.16
	134894	\$757.05	\$873.99	\$116.94
	134895	\$24.62	\$28.42	\$3.80
	134896	\$391.04	\$451.43	\$60.39

GALVESTON COUNTY

Run Date: 05/19/2022 08:11:25 PM

Expected Refunds

cad_refund_rpt.rdf v1.2

Request Seq: 4016740

CAD Seq = 4016430, Year = 2021

Page 15 of 158

Tax Unit	Account	New Levy	Levy Paid	Expected Refund
332	134898	\$96.18	\$111.03	\$14.85
	134901	\$524.00	\$604.94	\$80.94
	134902	\$942.27	\$1,087.81	\$145.54
	134904	\$332.91	\$384.33	\$51.42
	134908	\$531.45	\$547.75	\$16.30
	134909	\$892.75	\$1,030.64	\$137.89
	134910	\$648.91	\$749.14	\$100.23
	134911	\$1,140.78	\$1,316.99	\$176.21
	134912	\$727.59	\$839.97	\$112.38
	134913	\$546.41	\$630.81	\$84.40
	134914	\$773.18	\$892.61	\$119.43
	134916	\$1,876.72	\$2,166.60	\$289.88
	134917	\$778.16	\$898.35	\$120.19
	134919	\$1,108.49	\$1,279.70	\$171.21
	134921	\$686.45	\$792.47	\$106.02
	134923	\$625.06	\$721.61	\$96.55
	134924	\$653.40	\$754.33	\$100.93
	134925	\$699.63	\$807.70	\$108.07
	134926	\$504.69	\$582.64	\$77.95
	134927	\$1,443.15	\$1,666.06	\$222.91
	134928	\$1,304.23	\$1,505.68	\$201.45
	134930	\$1,078.28	\$1,244.83	\$166.55
	134931	\$1,691.71	\$1,953.01	\$261.30
	134932	\$679.95	\$784.97	\$105.02
	134934	\$984.83	\$1,136.94	\$152.11
	134935	\$711.13	\$820.97	\$109.84
	134937	\$769.37	\$797.44	\$28.07
	134938	\$555.45	\$572.93	\$17.48
	134941	\$856.15	\$988.39	\$132.24
	134943	\$494.63	\$571.03	\$76.40
	134945	\$658.28	\$680.85	\$22.57
	134947	\$708.84	\$818.33	\$109.49
	134949	\$818.19	\$944.56	\$126.37
	134950	\$967.56	\$1,117.00	\$149.44
	134951	\$824.72	\$952.11	\$127.39
	134952	\$940.98	\$1,086.33	\$145.35
	134953	\$573.93	\$662.58	\$88.65
	134955	\$706.07	\$815.13	\$109.06
	134956	\$683.63	\$789.22	\$105.59
	134958	\$720.43	\$831.71	\$111.28
	134959	\$499.42	\$576.56	\$77.14
	134960	\$739.47	\$853.68	\$114.21
	134961	\$773.10	\$892.51	\$119.41
	134963	\$474.42	\$487.89	\$13.47
	134964	\$559.87	\$646.35	\$86.48
	134965	\$561.58	\$648.32	\$86.74
	134966	\$689.47	\$795.96	\$106.49

GALVESTON COUNTY

Run Date: 05/19/2022 08:11:25 PM

Expected Refunds

cad_refund_rpt.rdf v1.2

Request Seq: 4016740

CAD Seq = 4016430, Year = 2021

Page 16 of 158

Tax Unit	Account	New Levy	Levy Paid	Expected Refund
332	134967	\$867.28	\$1,001.23	\$133.95
	134969	\$834.98	\$963.95	\$128.97
	134970	\$560.38	\$646.93	\$86.55
	134977	\$931.68	\$1,075.59	\$143.91
	134978	\$759.30	\$876.58	\$117.28
	134979	\$745.29	\$860.40	\$115.11
	134980	\$630.10	\$727.42	\$97.32
	134981	\$453.03	\$465.44	\$12.41
	134986	\$481.49	\$555.86	\$74.37
	134987	\$743.45	\$770.24	\$26.79
	134989	\$749.87	\$865.69	\$115.82
	134991	\$772.86	\$892.24	\$119.38
	134992	\$824.48	\$951.83	\$127.35
	134995	\$588.62	\$679.53	\$90.91
	134996	\$616.46	\$711.68	\$95.22
	134997	\$523.87	\$604.78	\$80.91
	134999	\$600.58	\$693.35	\$92.77
	135001	\$549.31	\$634.15	\$84.84
	135002	\$634.70	\$732.74	\$98.04
	135007	\$574.78	\$663.56	\$88.78
	141118	\$21.80	\$25.17	\$3.37
	141121	\$3.34	\$3.86	\$0.52
	141157	\$2.29	\$2.64	\$0.35
	141160	\$38.42	\$44.36	\$5.94
	141161	\$20.78	\$23.99	\$3.21
	141253	\$80.20	\$92.58	\$12.38
	142681	\$1,424.32	\$1,644.31	\$219.99
	142684	\$1,283.33	\$1,481.56	\$198.23
	142685	\$1,581.44	\$1,825.70	\$244.26
	142686	\$136.21	\$157.24	\$21.03
	142687	\$1,651.55	\$1,906.64	\$255.09
	142690	\$1,280.81	\$1,478.64	\$197.83
	142691	\$2,204.19	\$2,544.64	\$340.45
	142693	\$1,140.02	\$1,316.11	\$176.09
	142695	\$1,185.68	\$1,368.81	\$183.13
	142696	\$944.35	\$1,090.21	\$145.86
	142697	\$1,036.71	\$1,196.84	\$160.13
	142698	\$966.44	\$1,115.72	\$149.28
	142700	\$1,016.29	\$1,050.58	\$34.29
	142701	\$2,356.76	\$2,720.77	\$364.01
	142704	\$163.64	\$188.91	\$25.27
	142705	\$2,239.82	\$2,585.78	\$345.96
	142708	\$2,105.34	\$2,140.43	\$35.09
	142709	\$1,583.99	\$1,828.65	\$244.66
	142711	\$1,602.98	\$1,850.57	\$247.59
	142712	\$1,140.20	\$1,316.31	\$176.11
	142713	\$1,268.93	\$1,464.92	\$195.99

GALVESTON COUNTY

Run Date: 05/19/2022 08:11:25 PM

Expected Refunds

cad_refund_rpt.rdf v1.2

Request Seq: 4016740

CAD Seq = 4016430, Year = 2021

Page 17 of 158

Tax Unit	Account	New Levy	Levy Paid	Expected Refund
332	142721	\$1,202.86	\$1,388.65	\$185.79
	142723	\$1,760.18	\$2,032.05	\$271.87
	142724	\$1,599.87	\$1,753.80	\$153.93
	142726	\$1,425.46	\$1,643.73	\$218.27
	142730	\$1,211.01	\$1,398.06	\$187.05
	142733	\$1,525.31	\$1,760.90	\$235.59
	142734	\$2,120.41	\$2,447.93	\$327.52
	142736	\$1,574.35	\$1,817.52	\$243.17
	142737	\$1,420.26	\$1,480.56	\$60.30
	142738	\$988.45	\$1,141.13	\$152.68
	142744	\$1,343.92	\$1,551.50	\$207.58
	142746	\$1,841.46	\$1,922.61	\$81.15
	142752	\$1,091.08	\$1,259.60	\$168.52
	142753	\$1,617.62	\$1,867.48	\$249.86
	142754	\$1,098.32	\$1,267.97	\$169.65
	142756	\$1,273.79	\$1,470.54	\$196.75
	142757	\$1,839.58	\$2,123.71	\$284.13
	142759	\$1,534.89	\$1,771.96	\$237.07
	142760	\$1,459.28	\$1,684.68	\$225.40
	142761	\$1,369.21	\$1,580.69	\$211.48
	142764	\$1,671.23	\$1,929.36	\$258.13
	142765	\$1,859.78	\$2,147.04	\$287.26
	142766	\$1,185.33	\$1,368.41	\$183.08
	142767	\$1,918.80	\$2,215.17	\$296.37
	142768	\$1,231.82	\$1,422.09	\$190.27
	142770	\$181.62	\$209.68	\$28.06
	142772	\$1,344.23	\$1,551.86	\$207.63
	142773	\$901.84	\$1,041.14	\$139.30
	142776	\$1,802.87	\$2,081.34	\$278.47
	142777	\$138.50	\$159.89	\$21.39
	142778	\$1,607.75	\$1,856.07	\$248.32
	142779	\$1,961.08	\$2,263.98	\$302.90
	142781	\$181.62	\$209.68	\$28.06
	142784	\$1,138.47	\$1,314.31	\$175.84
	142786	\$1,314.87	\$1,517.96	\$203.09
	142788	\$1,216.50	\$1,404.39	\$187.89
	142789	\$1,262.06	\$1,457.00	\$194.94
	142791	\$1,226.61	\$1,416.07	\$189.46
	142792	\$1,622.06	\$1,872.60	\$250.54
	142793	\$1,979.87	\$2,285.67	\$305.80
	142794	\$1,034.19	\$1,193.93	\$159.74
	142795	\$901.67	\$1,040.94	\$139.27
	142797	\$2,041.41	\$2,356.72	\$315.31
	142798	\$1,371.91	\$1,583.81	\$211.90
	142800	\$1,372.78	\$1,584.82	\$212.04
	142801	\$1,988.02	\$2,118.62	\$130.60
	142802	\$1,112.59	\$1,284.44	\$171.85

GALVESTON COUNTY

Run Date: 05/19/2022 08:11:25 PM

Expected Refunds

cad_refund_rpt.rdf v1.2

Request Seq: 4016740

CAD Seq = 4016430, Year = 2021

Page 18 of 158

Tax Unit	Account	New Levy	Levy Paid	Expected Refund
332	142804	\$1,178.33	\$1,360.33	\$182.00
	142805	\$1,229.33	\$1,419.21	\$189.88
	142806	\$1,578.50	\$1,822.31	\$243.81
	142807	\$2,003.24	\$2,312.66	\$309.42
	142808	\$1,244.60	\$1,436.83	\$192.23
	142809	\$1,380.61	\$1,593.86	\$213.25
	142810	\$2,040.62	\$2,355.81	\$315.19
	142811	\$1,446.73	\$1,670.19	\$223.46
	142813	\$925.25	\$1,068.16	\$142.91
	142815	\$1,055.71	\$1,218.77	\$163.06
	142816	\$1,222.65	\$1,411.50	\$188.85
	142817	\$1,239.06	\$1,430.44	\$191.38
	142819	\$1,361.81	\$1,572.16	\$210.35
	142820	\$1,020.85	\$1,178.52	\$157.67
	142822	\$948.85	\$1,095.41	\$146.56
	142823	\$1,207.00	\$1,393.43	\$186.43
	142825	\$1,862.41	\$2,150.07	\$287.66
	142827	\$2,251.01	\$2,598.69	\$347.68
	142830	\$1,363.76	\$1,574.40	\$210.64
	142831	\$1,299.08	\$1,499.73	\$200.65
	142833	\$1,204.95	\$1,391.06	\$186.11
	142835	\$1,603.84	\$1,851.57	\$247.73
	142839	\$1,175.71	\$1,357.30	\$181.59
	142840	\$1,154.43	\$1,332.74	\$178.31
	142842	\$1,232.56	\$1,422.94	\$190.38
	142844	\$1,101.71	\$1,271.88	\$170.17
	142847	\$2,004.76	\$2,314.41	\$309.65
	142848	\$1,080.10	\$1,246.93	\$166.83
	142849	\$1,180.70	\$1,363.07	\$182.37
	142854	\$1,281.21	\$1,479.10	\$197.89
	142855	\$1,143.31	\$1,319.91	\$176.60
	142856	\$1,455.85	\$1,680.72	\$224.87
	142857	\$1,117.88	\$1,290.55	\$172.67
	142858	\$1,203.59	\$1,389.49	\$185.90
	142860	\$1,044.46	\$1,205.79	\$161.33
	142863	\$1,495.11	\$1,726.04	\$230.93
	142870	\$1,456.51	\$1,681.48	\$224.97
	142871	\$1,343.05	\$1,550.50	\$207.45
	142874	\$906.44	\$1,046.45	\$140.01
	142875	\$1,298.84	\$1,499.45	\$200.61
	142876	\$1,346.69	\$1,554.70	\$208.01
	142877	\$143.12	\$165.23	\$22.11
	142878	\$1,307.97	\$1,510.00	\$202.03
	142879	\$1,401.64	\$1,618.14	\$216.50
	142881	\$1,315.84	\$1,519.08	\$203.24
	142886	\$1,636.70	\$1,889.51	\$252.81
	142888	\$1,364.44	\$1,575.19	\$210.75

GALVESTON COUNTY

Run Date: 05/19/2022 08:11:25 PM

Expected Refunds

cad_refund_rpt.rdf v1.2

Request Seq: 4016740

CAD Seq = 4016430, Year = 2021

Page 19 of 158

Tax Unit	Account	New Levy	Levy Paid	Expected Refund
332	142894	\$1,555.51	\$1,795.77	\$240.26
	142896	\$257.00	\$296.70	\$39.70
	142897	\$1,299.32	\$1,500.01	\$200.69
	142898	\$308.38	\$356.01	\$47.63
	142900	\$1,463.45	\$1,525.89	\$62.44
	142902	\$1,013.79	\$1,170.37	\$156.58
	142908	\$1,144.03	\$1,320.73	\$176.70
	142909	\$1,850.63	\$2,136.47	\$285.84
	142910	\$1,290.97	\$1,490.37	\$199.40
	142911	\$1,220.23	\$1,408.70	\$188.47
	142912	\$1,473.88	\$1,701.53	\$227.65
	142913	\$1,312.54	\$1,515.27	\$202.73
	142916	\$2,159.90	\$2,493.52	\$333.62
	142920	\$1,545.73	\$1,784.48	\$238.75
	142921	\$1,463.72	\$1,689.80	\$226.08
	142923	\$1,903.65	\$2,197.68	\$294.03
	142926	\$1,905.79	\$1,990.13	\$84.34
	142927	\$1,196.84	\$1,381.70	\$184.86
	142928	\$976.10	\$1,126.86	\$150.76
	142929	\$1,421.69	\$1,641.28	\$219.59
	142930	\$1,199.85	\$1,385.17	\$185.32
	142931	\$1,608.99	\$1,857.51	\$248.52
	142932	\$1,135.97	\$1,311.42	\$175.45
	142933	\$1,379.60	\$1,592.69	\$213.09
	142934	\$1,585.80	\$1,830.74	\$244.94
	142936	\$1,222.27	\$1,411.06	\$188.79
	142937	\$1,286.87	\$1,485.64	\$198.77
	142938	\$1,343.08	\$1,550.53	\$207.45
	142939	\$2,532.80	\$2,924.01	\$391.21
	142942	\$2,267.12	\$2,370.09	\$102.97
	142943	\$1,320.40	\$1,524.35	\$203.95
	142944	\$1,383.09	\$1,596.72	\$213.63
	142946	\$327.04	\$377.55	\$50.51
	142948	\$2,522.42	\$2,912.03	\$389.61
	142950	\$1,879.87	\$2,038.50	\$158.63
	142952	\$1,834.79	\$2,118.18	\$283.39
	142953	\$162.40	\$187.48	\$25.08
	142954	\$1,962.42	\$2,049.56	\$87.14
	142955	\$1,460.62	\$1,686.22	\$225.60
	142956	\$1,324.60	\$1,380.16	\$55.56
	142960	\$1,113.96	\$1,286.02	\$172.06
	142961	\$1,710.32	\$1,974.49	\$264.17
	142962	\$1,866.45	\$2,154.73	\$288.28
	142964	\$2,056.15	\$2,373.74	\$317.59
	142965	\$1,529.98	\$1,766.30	\$236.32
	142966	\$337.10	\$389.17	\$52.07
	142967	\$320.21	\$369.67	\$49.46

GALVESTON COUNTY

Run Date: 05/19/2022 08:11:25 PM

Expected Refunds

cad_refund_rpt.rdf v1.2

Request Seq: 4016740

CAD Seq = 4016430, Year = 2021

Page 20 of 158

Tax Unit	Account	New Levy	Levy Paid	Expected Refund
332	142968	\$2,658.41	\$3,069.02	\$410.61
	142971	\$1,908.30	\$2,203.06	\$294.76
	142972	\$1,669.77	\$1,927.67	\$257.90
	142975	\$1,586.47	\$1,831.51	\$245.04
	142976	\$1,452.65	\$1,677.03	\$224.38
	142979	\$2,055.15	\$2,372.58	\$317.43
	142980	\$1,620.72	\$1,871.06	\$250.34
	142981	\$1,290.86	\$1,490.25	\$199.39
	142982	\$1,645.91	\$1,900.14	\$254.23
	142983	\$1,118.68	\$1,291.47	\$172.79
	142984	\$1,481.80	\$1,640.45	\$158.65
	142986	\$1,846.28	\$2,131.46	\$285.18
	142988	\$1,474.12	\$1,701.81	\$227.69
	142989	\$1,404.42	\$1,463.93	\$59.51
	142990	\$2,434.82	\$2,810.90	\$376.08
	142995	\$7.54	\$8.70	\$1.16
	143023	\$1.24	\$1.43	\$0.19
	143024	\$1.24	\$1.43	\$0.19
	143025	\$1.24	\$1.43	\$0.19
	143027	\$2.19	\$2.53	\$0.34
	143038	\$2.48	\$2.86	\$0.38
	143040	\$1.24	\$1.43	\$0.19
	143043	\$6.20	\$7.16	\$0.96
	143046	\$1.24	\$1.43	\$0.19
	143065	\$3.72	\$4.30	\$0.58
	143070	\$1.24	\$1.43	\$0.19
	143073	\$0.62	\$0.72	\$0.10
	143074	\$1.24	\$1.43	\$0.19
	143075	\$1.24	\$1.43	\$0.19
	143078	\$2.48	\$2.86	\$0.38
	143085	\$1.24	\$1.43	\$0.19
	143086	\$1.24	\$1.43	\$0.19
	143087	\$3.72	\$4.30	\$0.58
	143091	\$2.48	\$2.86	\$0.38
	143092	\$2.48	\$2.86	\$0.38
	143096	\$2.48	\$2.86	\$0.38
	143103	\$0.86	\$0.99	\$0.13
	143106	\$1.24	\$1.43	\$0.19
	143108	\$1.24	\$1.43	\$0.19
	143109	\$1.24	\$1.43	\$0.19
	143128	\$2.48	\$2.86	\$0.38
	143129	\$1.24	\$1.43	\$0.19
	143130	\$1.24	\$1.43	\$0.19
	143131	\$1.24	\$1.43	\$0.19
	143132	\$1.24	\$1.43	\$0.19
	143136	\$3.72	\$4.30	\$0.58
	143138	\$3.72	\$4.30	\$0.58

GALVESTON COUNTY

Run Date: 05/19/2022 08:11:25 PM

Expected Refunds

cad_refund_rpt.rdf v1.2

Request Seq: 4016740

CAD Seq = 4016430, Year = 2021

Page 21 of 158

Tax Unit	Account	New Levy	Levy Paid	Expected Refund
332	143139	\$1.24	\$1.43	\$0.19
	143144	\$1.24	\$1.43	\$0.19
	143146	\$3.72	\$4.30	\$0.58
	143147	\$1.24	\$1.43	\$0.19
	143148	\$1.24	\$1.43	\$0.19
	143152	\$2.48	\$2.86	\$0.38
	143153	\$2.48	\$2.86	\$0.38
	143155	\$2.48	\$2.86	\$0.38
	143166	\$9.92	\$11.46	\$1.54
	143176	\$2.48	\$2.86	\$0.38
	143177	\$2.48	\$2.86	\$0.38
	143178	\$1.24	\$1.43	\$0.19
	143188	\$8.68	\$10.02	\$1.34
	143191	\$1.24	\$1.43	\$0.19
	143194	\$6.20	\$7.16	\$0.96
	143196	\$1.38	\$1.60	\$0.22
	143202	\$1.53	\$1.76	\$0.23
	143203	\$8.83	\$10.19	\$1.36
	143205	\$1.67	\$1.93	\$0.26
	143210	\$1.72	\$1.98	\$0.26
	143211	\$1.72	\$1.98	\$0.26
	143221	\$1.81	\$2.09	\$0.28
	143224	\$3.58	\$4.13	\$0.55
	143225	\$3.91	\$4.52	\$0.61
	143227	\$1.86	\$2.15	\$0.29
	143228	\$4.10	\$4.74	\$0.64
	143233	\$2.48	\$2.86	\$0.38
	143235	\$2.48	\$2.86	\$0.38
	143238	\$2.53	\$2.92	\$0.39
	143244	\$2.62	\$3.03	\$0.41
	143246	\$1.29	\$1.49	\$0.20
	143247	\$2.53	\$2.92	\$0.39
	143253	\$1.24	\$1.43	\$0.19
	143255	\$11.78	\$13.60	\$1.82
	143257	\$2.48	\$2.86	\$0.38
	143260	\$1.24	\$1.43	\$0.19
	143261	\$1.24	\$1.43	\$0.19
	143262	\$1.24	\$1.43	\$0.19
	143263	\$15.93	\$18.40	\$2.47
	143264	\$2.48	\$2.86	\$0.38
	143265	\$1.24	\$1.43	\$0.19
	143268	\$11.16	\$12.89	\$1.73
	143270	\$1.24	\$1.43	\$0.19
	143271	\$1.24	\$1.43	\$0.19
	143272	\$1.24	\$1.43	\$0.19
	143275	\$9.92	\$11.46	\$1.54
	143276	\$2.48	\$2.86	\$0.38

GALVESTON COUNTY

Run Date: 05/19/2022 08:11:25 PM

Expected Refunds

cad_refund_rpt.rdf v1.2

Request Seq: 4016740

CAD Seq = 4016430, Year = 2021

Page 22 of 158

Tax Unit	Account	New Levy	Levy Paid	Expected Refund
332	143279	\$2.48	\$2.86	\$0.38
	143291	\$4.34	\$5.01	\$0.67
	143292	\$0.62	\$0.72	\$0.10
	143299	\$8.68	\$10.02	\$1.34
	143307	\$4.82	\$5.56	\$0.74
	143309	\$11.64	\$13.44	\$1.80
	143311	\$2.48	\$2.86	\$0.38
	143312	\$1.24	\$1.43	\$0.19
	143313	\$1.24	\$1.43	\$0.19
	143314	\$1.24	\$1.43	\$0.19
	143315	\$1.24	\$1.43	\$0.19
	143316	\$1.24	\$1.43	\$0.19
	143318	\$8.68	\$10.02	\$1.34
	143321	\$9.92	\$11.46	\$1.54
	143329	\$15.50	\$17.90	\$2.40
	143331	\$1.24	\$1.43	\$0.19
	143333	\$4.25	\$4.90	\$0.65
	143337	\$9.02	\$10.41	\$1.39
	194722	\$112.16	\$129.48	\$17.32
	194723	\$1,811.27	\$1,863.23	\$51.96
	194726	\$409.71	\$473.00	\$63.29
	194728	\$5.72	\$6.61	\$0.89
	194734	\$6.58	\$7.60	\$1.02
	194736	\$6.58	\$7.60	\$1.02
	194737	\$11.83	\$13.66	\$1.83
	194739	\$629.50	\$726.73	\$97.23
	194740	\$248.22	\$286.56	\$38.34
	194741	\$445.92	\$514.80	\$68.88
	194742	\$167.41	\$193.26	\$25.85
	194743	\$296.40	\$342.18	\$45.78
	194745	\$35.07	\$40.48	\$5.41
	194746	\$29.67	\$34.26	\$4.59
	194747	\$413.86	\$477.79	\$63.93
	194748	\$29.96	\$34.59	\$4.63
	194749	\$233.77	\$269.87	\$36.10
	194750	\$337.96	\$390.16	\$52.20
	194751	\$275.75	\$318.34	\$42.59
	194753	\$37.59	\$43.40	\$5.81
	194755	\$238.54	\$275.38	\$36.84
	194756	\$49.95	\$57.66	\$7.71
	194757	\$16.22	\$18.73	\$2.51
	194758	\$47.61	\$54.97	\$7.36
	194760	\$50.14	\$57.89	\$7.75
	194764	\$30.44	\$35.14	\$4.70
	194765	\$167.14	\$192.96	\$25.82
	194766	\$88.26	\$101.89	\$13.63
	194767	\$143.12	\$165.23	\$22.11

GALVESTON COUNTY

Run Date: 05/19/2022 08:11:25 PM

Expected Refunds

cad_refund_rpt.rdf v1.2

Request Seq: 4016740

CAD Seq = 4016430, Year = 2021

Page 23 of 158

Tax Unit	Account	New Levy	Levy Paid	Expected Refund
332	194768	\$30.01	\$34.64	\$4.63
	194769	\$38.55	\$44.50	\$5.95
	194771	\$488.38	\$563.82	\$75.44
	194772	\$653.59	\$754.55	\$100.96
	194773	\$840.51	\$970.34	\$129.83
	194775	\$746.62	\$861.95	\$115.33
	194779	\$901.86	\$1,041.16	\$139.30
	194781	\$655.61	\$756.88	\$101.27
	194782	\$143.12	\$165.23	\$22.11
	194784	\$513.38	\$592.68	\$79.30
	194785	\$704.02	\$812.76	\$108.74
	194788	\$20.99	\$24.23	\$3.24
	194790	\$184.20	\$212.66	\$28.46
	194792	\$195.29	\$225.45	\$30.16
	194794	\$360.57	\$416.27	\$55.70
	194795	\$164.35	\$189.74	\$25.39
	194797	\$95.61	\$110.37	\$14.76
	194798	\$529.55	\$611.35	\$81.80
	194803	\$527.23	\$608.67	\$81.44
	194805	\$606.22	\$699.86	\$93.64
	194807	\$607.28	\$701.08	\$93.80
	194809	\$844.47	\$974.91	\$130.44
	194810	\$552.44	\$637.77	\$85.33
	194811	\$674.77	\$778.99	\$104.22
	194812	\$60.49	\$69.84	\$9.35
	194815	\$420.13	\$485.02	\$64.89
	194816	\$637.19	\$735.61	\$98.42
	194818	\$523.78	\$604.68	\$80.90
	194820	\$307.10	\$354.54	\$47.44
	194821	\$714.28	\$824.60	\$110.32
	194823	\$548.64	\$633.38	\$84.74
	194824	\$961.21	\$1,109.68	\$148.47
	194826	\$61.07	\$70.50	\$9.43
	194827	\$1,207.19	\$1,393.65	\$186.46
	194828	\$733.22	\$846.47	\$113.25
	194829	\$651.88	\$752.56	\$100.68
	194830	\$415.25	\$479.38	\$64.13
	194831	\$45.80	\$52.87	\$7.07
	194832	\$644.05	\$743.53	\$99.48
	194838	\$426.70	\$492.60	\$65.90
	194840	\$417.87	\$482.41	\$64.54
	194841	\$432.18	\$457.18	\$25.00
	194842	\$421.88	\$487.04	\$65.16
	194844	\$449.83	\$519.32	\$69.49
	194845	\$491.10	\$566.96	\$75.86
	194846	\$529.55	\$611.35	\$81.80
	194847	\$485.81	\$560.84	\$75.03

GALVESTON COUNTY

Run Date: 05/19/2022 08:11:25 PM

Expected Refunds

cad_refund_rpt.rdf v1.2

Request Seq: 4016740

CAD Seq = 4016430, Year = 2021

Page 24 of 158

Tax Unit	Account	New Levy	Levy Paid	Expected Refund
332	194849	\$582.03	\$671.93	\$89.90
	194851	\$380.37	\$439.12	\$58.75
	194852	\$430.44	\$496.93	\$66.49
	194853	\$332.97	\$384.39	\$51.42
	194856	\$545.89	\$630.21	\$84.32
	194857	\$166.98	\$192.77	\$25.79
	194859	\$635.62	\$733.80	\$98.18
	194862	\$438.29	\$505.99	\$67.70
	194863	\$539.67	\$623.02	\$83.35
	194864	\$247.47	\$285.70	\$38.23
	194865	\$504.08	\$581.94	\$77.86
	194866	\$487.68	\$563.01	\$75.33
	194867	\$268.78	\$272.07	\$3.29
	194871	\$238.70	\$240.50	\$1.80
	194872	\$400.39	\$462.23	\$61.84
	194873	\$440.10	\$508.08	\$67.98
	194876	\$80.15	\$92.53	\$12.38
	194879	\$337.18	\$389.26	\$52.08
	194880	\$370.20	\$427.38	\$57.18
	194882	\$490.20	\$565.91	\$75.71
	194884	\$356.23	\$411.26	\$55.03
	194885	\$325.92	\$376.27	\$50.35
	194888	\$76.33	\$88.12	\$11.79
	194889	\$383.57	\$442.81	\$59.24
	194890	\$290.13	\$334.95	\$44.82
	194891	\$334.96	\$386.69	\$51.73
	194893	\$423.98	\$489.46	\$65.48
	194894	\$452.35	\$522.22	\$69.87
	194895	\$432.85	\$499.71	\$66.86
	194896	\$306.93	\$354.34	\$47.41
	194897	\$429.37	\$495.69	\$66.32
	194898	\$401.94	\$464.02	\$62.08
	194899	\$589.00	\$679.97	\$90.97
	194900	\$18.27	\$21.09	\$2.82
	194902	\$318.64	\$367.86	\$49.22
	194905	\$309.29	\$357.06	\$47.77
	194906	\$311.20	\$359.26	\$48.06
	194907	\$596.35	\$688.46	\$92.11
	194908	\$641.00	\$740.01	\$99.01
	194910	\$77.86	\$89.88	\$12.02
	194913	\$71.56	\$82.61	\$11.05
	194914	\$205.67	\$237.43	\$31.76
	194915	\$170.03	\$196.29	\$26.26
	194917	\$36.07	\$41.64	\$5.57
	194919	\$67.98	\$78.48	\$10.50
	194920	\$13.12	\$15.15	\$2.03
	194921	\$32.63	\$37.67	\$5.04

GALVESTON COUNTY

Run Date: 05/19/2022 08:11:25 PM

Expected Refunds

cad_refund_rpt.rdf v1.2

Request Seq: 4016740

CAD Seq = 4016430, Year = 2021

Page 25 of 158

Tax Unit	Account	New Levy	Levy Paid	Expected Refund
332	194923	\$49.95	\$57.66	\$7.71
	194925	\$1,896.04	\$2,188.90	\$292.86
	194926	\$3.67	\$4.24	\$0.57
	194928	\$22.47	\$25.94	\$3.47
	194931	\$12.83	\$14.82	\$1.99
	194936	\$27.15	\$31.34	\$4.19
	194937	\$1,654.26	\$1,909.77	\$255.51
	194938	\$153.67	\$177.40	\$23.73
	194939	\$1,781.69	\$2,056.88	\$275.19
	194940	\$123.13	\$142.15	\$19.02
	194941	\$939.94	\$1,085.12	\$145.18
	194943	\$511.58	\$590.60	\$79.02
	194945	\$773.39	\$892.84	\$119.45
	194946	\$325.35	\$375.60	\$50.25
	194950	\$715.61	\$826.15	\$110.54
	194952	\$408.07	\$471.10	\$63.03
	194953	\$470.80	\$543.52	\$72.72
	194954	\$437.10	\$504.62	\$67.52
	194955	\$640.07	\$738.93	\$98.86
	194956	\$548.57	\$633.30	\$84.73
	194959	\$578.55	\$667.91	\$89.36
	194961	\$602.88	\$696.00	\$93.12
	194962	\$839.92	\$969.65	\$129.73
	194964	\$681.69	\$786.99	\$105.30
	194965	\$520.97	\$601.43	\$80.46
	194966	\$386.43	\$446.12	\$59.69
	194968	\$415.71	\$479.92	\$64.21
	194969	\$721.34	\$832.76	\$111.42
	194971	\$474.21	\$547.46	\$73.25
	194972	\$353.04	\$407.57	\$54.53
	194974	\$340.36	\$392.93	\$52.57
	194975	\$297.64	\$343.61	\$45.97
	194977	\$357.81	\$413.07	\$55.26
	194978	\$484.76	\$559.63	\$74.87
	194980	\$289.11	\$333.76	\$44.65
	194981	\$496.35	\$573.01	\$76.66
	194982	\$448.45	\$517.72	\$69.27
	194984	\$731.36	\$844.32	\$112.96
	194986	\$553.98	\$639.55	\$85.57
	194988	\$407.28	\$470.19	\$62.91
	194989	\$581.41	\$671.22	\$89.81
	194990	\$514.06	\$593.46	\$79.40
	194991	\$279.39	\$283.20	\$3.81
	194995	\$558.13	\$644.34	\$86.21
	194998	\$225.54	\$260.38	\$34.84
	194999	\$402.35	\$464.50	\$62.15
	195001	\$481.94	\$556.38	\$74.44

GALVESTON COUNTY

Run Date: 05/19/2022 08:11:25 PM

Expected Refunds

cad_refund_rpt.rdf v1.2

Request Seq: 4016740

CAD Seq = 4016430, Year = 2021

Page 26 of 158

Tax Unit	Account	New Levy	Levy Paid	Expected Refund
332	195003	\$569.82	\$657.83	\$88.01
	195004	\$453.22	\$523.23	\$70.01
	195005	\$671.44	\$775.15	\$103.71
	195006	\$354.90	\$409.72	\$54.82
	195007	\$245.22	\$283.09	\$37.87
	195011	\$38.79	\$44.78	\$5.99
	195012	\$170.23	\$196.52	\$26.29
	195016	\$501.36	\$578.80	\$77.44
	195017	\$317.54	\$366.59	\$49.05
	195019	\$486.81	\$562.00	\$75.19
	195020	\$303.99	\$345.59	\$41.60
	195021	\$443.87	\$512.43	\$68.56
	195022	\$17.46	\$20.16	\$2.70
	195023	\$17.46	\$20.16	\$2.70
	195027	\$38.79	\$44.78	\$5.99
	195029	\$24.38	\$28.14	\$3.76
	195030	\$31.06	\$35.85	\$4.79
	195032	\$40.12	\$46.32	\$6.20
	195033	\$36.78	\$42.46	\$5.68
	195034	\$1,391.82	\$1,606.80	\$214.98
	195035	\$423.83	\$489.30	\$65.47
	195036	\$642.29	\$741.49	\$99.20
	195037	\$626.59	\$723.37	\$96.78
	195038	\$549.93	\$634.87	\$84.94
	195043	\$589.43	\$680.47	\$91.04
	195045	\$50.71	\$58.55	\$7.84
	195046	\$50.71	\$58.55	\$7.84
	195047	\$50.71	\$58.55	\$7.84
	195048	\$2,081.29	\$2,402.76	\$321.47
	195052	\$15.74	\$18.18	\$2.44
	195053	\$33.87	\$39.10	\$5.23
	195055	\$67.74	\$78.21	\$10.47
	195059	\$814.61	\$940.43	\$125.82
	195060	\$33.01	\$38.11	\$5.10
	195061	\$45.89	\$52.98	\$7.09
	195062	\$33.01	\$38.11	\$5.10
	195063	\$45.89	\$52.98	\$7.09
	195064	\$33.01	\$38.11	\$5.10
	195066	\$33.01	\$38.11	\$5.10
	195067	\$461.81	\$533.14	\$71.33
	195070	\$33.01	\$38.11	\$5.10
	195072	\$553.41	\$638.89	\$85.48
	195073	\$45.89	\$52.98	\$7.09
	195074	\$22.90	\$26.44	\$3.54
	195075	\$22.90	\$26.44	\$3.54
	195076	\$22.90	\$26.44	\$3.54
	195077	\$19.46	\$22.47	\$3.01

GALVESTON COUNTY

Run Date: 05/19/2022 08:11:25 PM

Expected Refunds

cad_refund_rpt.rdf v1.2

Request Seq: 4016740

CAD Seq = 4016430, Year = 2021

Page 27 of 158

Tax Unit	Account	New Levy	Levy Paid	Expected Refund
332	195078	\$206.43	\$238.32	\$31.89
	195081	\$226.66	\$261.67	\$35.01
	195084	\$194.74	\$224.82	\$30.08
	195085	\$290.89	\$335.82	\$44.93
	195092	\$257.62	\$297.41	\$39.79
	195094	\$352.03	\$406.41	\$54.38
	195100	\$250.66	\$289.37	\$38.71
	195103	\$305.95	\$353.20	\$47.25
	195104	\$2,480.80	\$2,863.97	\$383.17
	195107	\$52.34	\$60.42	\$8.08
	195108	\$43.80	\$50.56	\$6.76
	195109	\$19.46	\$22.47	\$3.01
	195111	\$47.18	\$54.47	\$7.29
	195119	\$38.93	\$44.94	\$6.01
	195120	\$599.21	\$691.76	\$92.55
	195121	\$966.27	\$1,115.52	\$149.25
	195122	\$214.68	\$247.84	\$33.16
	195123	\$174.91	\$201.93	\$27.02
	195124	\$654.83	\$755.98	\$101.15
	195134	\$382.67	\$441.78	\$59.11
	195135	\$257.62	\$297.41	\$39.79
	195136	\$166.98	\$192.77	\$25.79
	195137	\$486.63	\$561.80	\$75.17
	195138	\$38.93	\$44.94	\$6.01
	195140	\$519.54	\$599.78	\$80.24
	195142	\$19.46	\$22.47	\$3.01
	195143	\$317.83	\$366.92	\$49.09
	195144	\$291.02	\$335.97	\$44.95
	195145	\$253.33	\$292.46	\$39.13
	195146	\$333.95	\$385.53	\$51.58
	195147	\$350.22	\$404.32	\$54.10
	195148	\$286.25	\$330.46	\$44.21
	195149	\$200.37	\$231.32	\$30.95
	195151	\$211.23	\$243.85	\$32.62
	195155	\$38.93	\$44.94	\$6.01
	195156	\$218.36	\$252.08	\$33.72
	195159	\$428.89	\$495.14	\$66.25
	195160	\$318.50	\$367.69	\$49.19
	195162	\$453.22	\$523.23	\$70.01
	195163	\$367.01	\$423.70	\$56.69
	195164	\$271.89	\$313.89	\$42.00
	195165	\$14.74	\$17.02	\$2.28
	195166	\$9.88	\$11.40	\$1.52
	195167	\$5.58	\$6.44	\$0.86
	195168	\$1,335.81	\$1,542.14	\$206.33
	195169	\$294.92	\$340.47	\$45.55
	195170	\$313.06	\$361.41	\$48.35

GALVESTON COUNTY

Run Date: 05/19/2022 08:11:25 PM

Expected Refunds

cad_refund_rpt.rdf v1.2

Request Seq: 4016740

CAD Seq = 4016430, Year = 2021

Page 28 of 158

Tax Unit	Account	New Levy	Levy Paid	Expected Refund
332	195171	\$307.95	\$355.52	\$47.57
	195172	\$355.04	\$409.88	\$54.84
	195173	\$1,387.91	\$1,602.28	\$214.37
	195174	\$19.46	\$22.47	\$3.01
	195175	\$38.93	\$44.94	\$6.01
	195177	\$199.47	\$230.27	\$30.80
	195179	\$190.21	\$219.59	\$29.38
	195180	\$344.21	\$397.38	\$53.17
	195184	\$38.93	\$44.94	\$6.01
	195187	\$1,392.97	\$1,608.12	\$215.15
	195188	\$1,765.18	\$2,037.83	\$272.65
	195189	\$86.59	\$99.96	\$13.37
	195191	\$544.82	\$628.97	\$84.15
	195192	\$596.35	\$688.46	\$92.11
	195193	\$518.50	\$598.58	\$80.08
	195194	\$1,108.72	\$1,279.98	\$171.26
	195196	\$305.81	\$353.04	\$47.23
	195199	\$604.74	\$698.15	\$93.41
	195200	\$714.61	\$824.99	\$110.38
	195201	\$408.28	\$471.34	\$63.06
	195202	\$477.08	\$550.76	\$73.68
	195203	\$751.68	\$867.78	\$116.10
	195205	\$759.55	\$876.87	\$117.32
	195206	\$619.67	\$715.39	\$95.72
	195207	\$94.89	\$109.55	\$14.66
	195210	\$95.42	\$110.15	\$14.73
	195212	\$750.73	\$866.68	\$115.95
	195213	\$523.11	\$603.91	\$80.80
	195214	\$218.78	\$219.60	\$0.82
	195215	\$450.39	\$519.95	\$69.56
	195216	\$408.23	\$471.29	\$63.06
	195217	\$427.41	\$493.43	\$66.02
	195219	\$303.29	\$350.14	\$46.85
	195220	\$578.71	\$668.09	\$89.38
	195221	\$28.62	\$33.05	\$4.43
	195225	\$999.95	\$1,154.40	\$154.45
	195230	\$563.28	\$650.29	\$87.01
	195231	\$1,669.77	\$1,927.67	\$257.90
	195235	\$659.08	\$760.88	\$101.80
	195236	\$112.69	\$130.09	\$17.40
	195237	\$610.66	\$704.98	\$94.32
	195239	\$413.62	\$477.51	\$63.89
	195241	\$1,371.88	\$1,583.78	\$211.90
	195242	\$1,180.33	\$1,362.65	\$182.32
	195243	\$499.78	\$576.98	\$77.20
	195245	\$457.52	\$528.18	\$70.66
	195247	\$642.96	\$742.26	\$99.30

GALVESTON COUNTY

Run Date: 05/19/2022 08:11:25 PM

Expected Refunds

cad_refund_rpt.rdf v1.2

Request Seq: 4016740

CAD Seq = 4016430, Year = 2021

Page 29 of 158

Tax Unit	Account	New Levy	Levy Paid	Expected Refund
332	195250	\$442.30	\$510.61	\$68.31
	195251	\$428.27	\$494.42	\$66.15
	195252	\$538.76	\$621.98	\$83.22
	195253	\$58.01	\$66.97	\$8.96
	195255	\$345.88	\$399.30	\$53.42
	195256	\$407.90	\$470.90	\$63.00
	195258	\$652.93	\$753.78	\$100.85
	195259	\$261.56	\$301.96	\$40.40
	195261	\$316.02	\$364.84	\$48.82
	195262	\$635.47	\$733.62	\$98.15
	195263	\$390.44	\$450.75	\$60.31
	195265	\$244.79	\$282.60	\$37.81
	195266	\$364.30	\$420.57	\$56.27
	195268	\$372.04	\$392.92	\$20.88
	195269	\$106.34	\$122.77	\$16.43
	195270	\$58.01	\$66.97	\$8.96
	195273	\$856.30	\$988.57	\$132.27
	195274	\$842.07	\$972.13	\$130.06
	195278	\$822.67	\$949.74	\$127.07
	195280	\$1,016.93	\$1,174.00	\$157.07
	195282	\$896.90	\$1,035.44	\$138.54
	195284	\$953.77	\$1,101.09	\$147.32
	195285	\$590.48	\$681.69	\$91.21
	195290	\$939.22	\$1,084.29	\$145.07
	195291	\$955.87	\$1,103.51	\$147.64
	195293	\$703.63	\$812.31	\$108.68
	195294	\$745.19	\$860.29	\$115.10
	195296	\$882.83	\$1,019.19	\$136.36
	195298	\$1,025.24	\$1,183.59	\$158.35
	195300	\$744.24	\$859.19	\$114.95
	195302	\$970.32	\$1,120.20	\$149.88
	195303	\$912.97	\$1,053.98	\$141.01
	195304	\$800.06	\$923.63	\$123.57
	195305	\$752.18	\$868.36	\$116.18
	195307	\$692.71	\$799.71	\$107.00
	195308	\$1,164.02	\$1,343.81	\$179.79
	195311	\$606.76	\$700.48	\$93.72
	195313	\$871.93	\$1,006.60	\$134.67
	195314	\$641.48	\$740.56	\$99.08
	195316	\$557.35	\$643.44	\$86.09
	195317	\$701.30	\$809.62	\$108.32
	195318	\$714.86	\$825.28	\$110.42
	195320	\$24.71	\$28.53	\$3.82
	195321	\$12.07	\$13.93	\$1.86
	195322	\$19.99	\$23.08	\$3.09
	195325	\$1,495.30	\$1,726.26	\$230.96
	195331	\$46.61	\$53.81	\$7.20

GALVESTON COUNTY

Run Date: 05/19/2022 08:11:25 PM

Expected Refunds

cad_refund_rpt.rdf v1.2

Request Seq: 4016740

CAD Seq = 4016430, Year = 2021

Page 30 of 158

Tax Unit	Account	New Levy	Levy Paid	Expected Refund
332	195337	\$137.79	\$159.08	\$21.29
	195338	\$46.61	\$53.81	\$7.20
	195342	\$685.56	\$791.45	\$105.89
	195346	\$758.36	\$875.49	\$117.13
	195347	\$46.61	\$53.81	\$7.20
	195348	\$46.61	\$53.81	\$7.20
	195350	\$1,221.36	\$1,410.01	\$188.65
	195360	\$33.82	\$39.05	\$5.23
	195362	\$357.81	\$413.07	\$55.26
	195365	\$364.35	\$420.62	\$56.27
	195367	\$33.82	\$39.05	\$5.23
	195368	\$33.82	\$38.90	\$5.08
	195370	\$405.51	\$468.15	\$62.64
	195373	\$33.82	\$39.05	\$5.23
	195377	\$33.82	\$38.70	\$4.88
	195379	\$96.61	\$111.53	\$14.92
	195382	\$72.47	\$83.66	\$11.19
	195385	\$478.21	\$552.07	\$73.86
	195386	\$142.49	\$164.50	\$22.01
	195388	\$745.91	\$861.12	\$115.21
	195389	\$40.74	\$47.04	\$6.30
	195390	\$173.54	\$200.35	\$26.81
	195391	\$40.74	\$47.04	\$6.30
	195392	\$41.51	\$47.92	\$6.41
	195394	\$731.83	\$844.87	\$113.04
	195396	\$329.99	\$380.96	\$50.97
	195397	\$43.46	\$50.17	\$6.71
	195401	\$43.46	\$50.17	\$6.71
	195402	\$147.51	\$170.29	\$22.78
	195404	\$43.46	\$50.17	\$6.71
	195405	\$980.15	\$1,131.54	\$151.39
	195406	\$81.01	\$93.52	\$12.51
	195407	\$411.29	\$474.81	\$63.52
	195409	\$824.96	\$952.38	\$127.42
	195410	\$43.46	\$50.17	\$6.71
	195411	\$824.96	\$952.38	\$127.42
	195412	\$729.54	\$842.23	\$112.69
	195414	\$43.46	\$50.17	\$6.71
	195421	\$314.61	\$363.20	\$48.59
	195423	\$321.01	\$370.59	\$49.58
	195424	\$622.78	\$718.97	\$96.19
	195429	\$429.08	\$495.36	\$66.28
	195430	\$412.95	\$476.74	\$63.79
	195431	\$333.95	\$385.53	\$51.58
	195432	\$406.95	\$469.80	\$62.85
	195434	\$336.24	\$388.18	\$51.94
	195435	\$596.35	\$688.46	\$92.11

GALVESTON COUNTY

Run Date: 05/19/2022 08:11:25 PM

Expected Refunds

cad_refund_rpt.rdf v1.2

Request Seq: 4016740

CAD Seq = 4016430, Year = 2021

Page 31 of 158

Tax Unit	Account	New Levy	Levy Paid	Expected Refund
332	195437	\$522.36	\$603.05	\$80.69
	195438	\$480.75	\$555.00	\$74.25
	195439	\$878.30	\$1,013.96	\$135.66
	195440	\$446.07	\$514.96	\$68.89
	195441	\$842.80	\$972.98	\$130.18
	195443	\$732.26	\$845.37	\$113.11
	195444	\$293.40	\$302.92	\$9.52
	195445	\$972.52	\$1,122.73	\$150.21
	195447	\$596.35	\$688.46	\$92.11
	195448	\$428.96	\$495.22	\$66.26
	195449	\$702.26	\$810.72	\$108.46
	195450	\$594.91	\$686.80	\$91.89
	195451	\$457.94	\$528.67	\$70.73
	195454	\$716.95	\$827.69	\$110.74
	195455	\$319.17	\$368.47	\$49.30
	195456	\$272.58	\$314.68	\$42.10
	195457	\$275.07	\$317.55	\$42.48
	195459	\$591.57	\$682.95	\$91.38
	195460	\$517.91	\$597.91	\$80.00
	195461	\$411.34	\$474.88	\$63.54
	195462	\$400.55	\$462.42	\$61.87
	195463	\$447.74	\$516.89	\$69.15
	195464	\$429.37	\$495.69	\$66.32
	195465	\$627.98	\$724.97	\$96.99
	195467	\$579.41	\$668.90	\$89.49
	195468	\$208.91	\$241.18	\$32.27
	195469	\$328.54	\$379.29	\$50.75
	195472	\$255.86	\$266.95	\$11.09
	195473	\$537.04	\$620.00	\$82.96
	195476	\$576.64	\$665.71	\$89.07
	195477	\$500.74	\$578.08	\$77.34
	195480	\$602.07	\$695.06	\$92.99
	195481	\$342.64	\$395.56	\$52.92
	195482	\$610.13	\$704.37	\$94.24
	195483	\$444.83	\$513.53	\$68.70
	195484	\$471.35	\$544.15	\$72.80
	195486	\$223.80	\$237.02	\$13.22
	195489	\$399.09	\$460.74	\$61.65
	195492	\$257.36	\$297.11	\$39.75
	195493	\$506.89	\$585.19	\$78.30
	195494	\$356.68	\$411.77	\$55.09
	195495	\$489.05	\$564.59	\$75.54
	195496	\$273.81	\$316.10	\$42.29
	195497	\$644.20	\$743.70	\$99.50
	195498	\$818.52	\$944.95	\$126.43
	195499	\$708.22	\$817.61	\$109.39
	195501	\$481.13	\$555.45	\$74.32

GALVESTON COUNTY

Run Date: 05/19/2022 08:11:25 PM

Expected Refunds

cad_refund_rpt.rdf v1.2

Request Seq: 4016740

CAD Seq = 4016430, Year = 2021

Page 32 of 158

Tax Unit	Account	New Levy	Levy Paid	Expected Refund
332	195504	\$1,746.10	\$2,015.80	\$269.70
	195505	\$378.39	\$436.83	\$58.44
	195506	\$603.05	\$696.19	\$93.14
	195507	\$720.21	\$831.46	\$111.25
	195508	\$707.12	\$816.34	\$109.22
	195511	\$725.27	\$837.29	\$112.02
	195513	\$1,227.99	\$1,417.67	\$189.68
	195515	\$816.41	\$942.51	\$126.10
	195517	\$925.12	\$1,068.01	\$142.89
	195518	\$711.60	\$736.81	\$25.21
	195519	\$819.83	\$946.45	\$126.62
	195522	\$933.83	\$1,078.07	\$144.24
	195523	\$952.32	\$1,099.42	\$147.10
	195524	\$715.61	\$826.15	\$110.54
	195525	\$1,106.05	\$1,276.89	\$170.84
	195526	\$808.65	\$933.55	\$124.90
	195529	\$1,057.91	\$1,221.31	\$163.40
	195530	\$793.79	\$916.40	\$122.61
	195531	\$685.27	\$709.61	\$24.34
	195533	\$703.86	\$812.58	\$108.72
	195535	\$606.13	\$699.75	\$93.62
	195536	\$1,959.02	\$2,261.60	\$302.58
	195538	\$780.40	\$900.94	\$120.54
	195542	\$469.40	\$541.90	\$72.50
	195543	\$486.64	\$561.81	\$75.17
	195544	\$457.66	\$528.35	\$70.69
	195545	\$214.25	\$247.35	\$33.10
	195547	\$291.97	\$337.07	\$45.10
	195548	\$246.64	\$276.86	\$30.22
	195549	\$387.24	\$447.05	\$59.81
	195551	\$238.54	\$275.38	\$36.84
	195552	\$1,202.23	\$1,387.93	\$185.70
	195553	\$192.81	\$222.59	\$29.78
	195556	\$1,578.81	\$1,768.96	\$190.15
	195560	\$666.16	\$769.05	\$102.89
	195562	\$568.67	\$656.51	\$87.84
	195563	\$622.15	\$718.25	\$96.10
	195564	\$555.08	\$640.81	\$85.73
	195565	\$589.14	\$680.14	\$91.00
	195566	\$654.72	\$755.85	\$101.13
	195568	\$1,100.23	\$1,270.17	\$169.94
	195570	\$741.05	\$855.51	\$114.46
	195571	\$789.38	\$911.31	\$121.93
	195573	\$1,156.19	\$1,334.78	\$178.59
	195574	\$617.27	\$712.61	\$95.34
	195576	\$300.56	\$346.98	\$46.42
	195577	\$273.33	\$315.54	\$42.21

GALVESTON COUNTY

Run Date: 05/19/2022 08:11:25 PM

Expected Refunds

cad_refund_rpt.rdf v1.2

Request Seq: 4016740

CAD Seq = 4016430, Year = 2021

Page 33 of 158

Tax Unit	Account	New Levy	Levy Paid	Expected Refund
332	195578	\$739.47	\$853.68	\$114.21
	195579	\$1,083.92	\$1,251.34	\$167.42
	195580	\$702.40	\$810.89	\$108.49
	195581	\$749.53	\$865.31	\$115.78
	195582	\$410.62	\$474.04	\$63.42
	195583	\$461.74	\$533.06	\$71.32
	195584	\$878.28	\$1,013.93	\$135.65
	195585	\$605.89	\$699.47	\$93.58
	195586	\$548.64	\$633.38	\$84.74
	195588	\$1,025.71	\$1,184.14	\$158.43
	195591	\$969.59	\$1,119.35	\$149.76
	195592	\$815.80	\$941.81	\$126.01
	195594	\$1,026.62	\$1,185.19	\$158.57
	195595	\$677.44	\$782.08	\$104.64
	195596	\$902.16	\$1,041.50	\$139.34
	195598	\$796.94	\$920.03	\$123.09
	195599	\$924.95	\$1,067.82	\$142.87
	195600	\$751.63	\$867.73	\$116.10
	195601	\$657.81	\$759.41	\$101.60
	195602	\$801.19	\$924.94	\$123.75
	195603	\$620.76	\$641.47	\$20.71
	195604	\$381.14	\$440.01	\$58.87
	195605	\$696.01	\$803.51	\$107.50
	195612	\$381.66	\$440.61	\$58.95
	195613	\$1,105.86	\$1,276.67	\$170.81
	195614	\$578.71	\$668.09	\$89.38
	195615	\$93.94	\$108.45	\$14.51
	195616	\$598.16	\$690.55	\$92.39
	195617	\$311.20	\$359.27	\$48.07
	195618	\$166.26	\$191.94	\$25.68
	195619	\$541.48	\$625.12	\$83.64
	195621	\$164.21	\$189.57	\$25.36
	195622	\$410.29	\$473.66	\$63.37
	195623	\$684.03	\$789.69	\$105.66
	195624	\$565.53	\$652.88	\$87.35
	195627	\$1,717.90	\$1,983.25	\$265.35
	195628	\$753.45	\$869.82	\$116.37
	195631	\$64.88	\$74.90	\$10.02
	195636	\$441.30	\$509.46	\$68.16
	195637	\$547.68	\$632.28	\$84.60
	195638	\$240.45	\$277.59	\$37.14
	195639	\$1,192.69	\$1,376.91	\$184.22
	195640	\$769.91	\$888.82	\$118.91
	195641	\$723.01	\$834.68	\$111.67
	195643	\$1,468.92	\$1,695.80	\$226.88
	195644	\$54.77	\$63.23	\$8.46
	195645	\$596.35	\$688.46	\$92.11

GALVESTON COUNTY

Run Date: 05/19/2022 08:11:25 PM

Expected Refunds

cad_refund_rpt.rdf v1.2

Request Seq: 4016740

CAD Seq = 4016430, Year = 2021

Page 34 of 158

Tax Unit	Account	New Levy	Levy Paid	Expected Refund
332	195646	\$405.51	\$468.15	\$62.64
	195648	\$519.54	\$599.78	\$80.24
	195649	\$85.87	\$99.14	\$13.27
	195650	\$157.10	\$181.37	\$24.27
	195651	\$20.66	\$23.85	\$3.19
	195652	\$390.25	\$450.52	\$60.27
	195653	\$333.95	\$385.53	\$51.58
	195654	\$596.35	\$688.46	\$92.11
	195655	\$985.11	\$1,137.27	\$152.16
	195656	\$71.90	\$83.00	\$11.10
	195657	\$189.11	\$218.32	\$29.21
	195659	\$1,053.81	\$1,216.58	\$162.77
	195660	\$753.78	\$870.21	\$116.43
	195661	\$303.71	\$350.62	\$46.91
	195662	\$585.23	\$675.63	\$90.40
	195666	\$1,431.23	\$1,652.29	\$221.06
	195667	\$54.01	\$62.35	\$8.34
	195668	\$47.03	\$54.29	\$7.26
	195669	\$100.19	\$115.66	\$15.47
	195671	\$152.09	\$175.58	\$23.49
	195672	\$492.81	\$568.93	\$76.12
	195676	\$378.18	\$436.59	\$58.41
	195679	\$812.94	\$938.50	\$125.56
	195680	\$79.24	\$91.48	\$12.24
	195682	\$434.04	\$501.09	\$67.05
	195683	\$321.93	\$371.66	\$49.73
	195685	\$300.41	\$346.82	\$46.41
	195686	\$387.17	\$446.97	\$59.80
	195690	\$422.21	\$487.42	\$65.21
	195692	\$411.24	\$474.76	\$63.52
	195693	\$119.13	\$137.53	\$18.40
	195695	\$944.61	\$1,090.51	\$145.90
	195696	\$537.76	\$620.82	\$83.06
	195697	\$643.10	\$742.43	\$99.33
	195700	\$5.53	\$6.39	\$0.86
	195701	\$22.57	\$26.05	\$3.48
	195703	\$404.45	\$466.92	\$62.47
	195709	\$96.13	\$110.98	\$14.85
	195711	\$78.77	\$90.93	\$12.16
	195712	\$572.49	\$660.92	\$88.43
	195713	\$532.98	\$615.31	\$82.33
	195715	\$534.33	\$616.86	\$82.53
	195717	\$461.57	\$532.86	\$71.29
	195720	\$422.16	\$487.37	\$65.21
	195721	\$344.93	\$398.20	\$53.27
	195722	\$433.19	\$500.09	\$66.90
	195723	\$5,175.34	\$5,974.72	\$799.38

GALVESTON COUNTY

Run Date: 05/19/2022 08:11:25 PM

Expected Refunds

cad_refund_rpt.rdf v1.2

Request Seq: 4016740

CAD Seq = 4016430, Year = 2021

Page 35 of 158

Tax Unit	Account	New Levy	Levy Paid	Expected Refund
332	195725	\$550.88	\$635.97	\$85.09
	195727	\$333.95	\$385.53	\$51.58
	195728	\$700.63	\$808.85	\$108.22
	195730	\$305.33	\$352.49	\$47.16
	195731	\$926.48	\$1,069.58	\$143.10
	195732	\$338.68	\$390.99	\$52.31
	195734	\$429.61	\$495.96	\$66.35
	195736	\$499.59	\$576.76	\$77.17
	195737	\$957.87	\$1,105.82	\$147.95
	195738	\$400.74	\$462.64	\$61.90
	195741	\$326.80	\$377.27	\$50.47
	195742	\$978.01	\$1,129.07	\$151.06
	195743	\$596.35	\$688.46	\$92.11
	195745	\$608.13	\$702.06	\$93.93
	195746	\$9.59	\$11.07	\$1.48
	195749	\$642.57	\$741.82	\$99.25
	195750	\$98.99	\$114.28	\$15.29
	195751	\$84.68	\$97.76	\$13.08
	195753	\$228.04	\$263.27	\$35.23
	195754	\$19,083.04	\$22,030.56	\$2,947.52
	195760	\$734.65	\$848.12	\$113.47
	195761	\$221.36	\$255.55	\$34.19
	195762	\$45.08	\$52.05	\$6.97
	195764	\$574.45	\$663.17	\$88.72
	195765	\$696.28	\$803.83	\$107.55
	195768	\$45.08	\$52.05	\$6.97
	195771	\$104.91	\$121.11	\$16.20
	195774	\$682.27	\$787.65	\$105.38
	195775	\$352.99	\$407.51	\$54.52
	195776	\$1,998.47	\$2,307.15	\$308.68
	195778	\$238.54	\$275.38	\$36.84
	195779	\$770.38	\$889.37	\$118.99
	195780	\$413.25	\$477.08	\$63.83
	195782	\$787.18	\$908.76	\$121.58
	195783	\$88.21	\$101.84	\$13.63
	195784	\$20.61	\$23.79	\$3.18
	195785	\$320.21	\$369.67	\$49.46
	195787	\$8.78	\$10.13	\$1.35
	195788	\$812.70	\$938.23	\$125.53
	195792	\$429.27	\$495.58	\$66.31
	195793	\$535.80	\$618.56	\$82.76
	195794	\$339.68	\$392.14	\$52.46
	195798	\$128.81	\$148.71	\$19.90
	195799	\$11.64	\$13.44	\$1.80
	195800	\$381.66	\$440.61	\$58.95
	195801	\$1,386.86	\$1,601.07	\$214.21
	195803	\$845.71	\$976.34	\$130.63

GALVESTON COUNTY

Run Date: 05/19/2022 08:11:25 PM

Expected Refunds

cad_refund_rpt.rdf v1.2

Request Seq: 4016740

CAD Seq = 4016430, Year = 2021

Page 36 of 158

Tax Unit	Account	New Levy	Levy Paid	Expected Refund
332	195804	\$36.73	\$42.41	\$5.68
	195805	\$36.73	\$42.41	\$5.68
	195806	\$51.67	\$59.65	\$7.98
	195807	\$45.32	\$52.32	\$7.00
	195810	\$63.88	\$73.75	\$9.87
	195811	\$48.14	\$55.57	\$7.43
	195812	\$32.68	\$37.73	\$5.05
	195813	\$4,000.81	\$4,618.76	\$617.95
	195815	\$307.28	\$354.74	\$47.46
	195816	\$723.53	\$835.29	\$111.76
	195817	\$62.93	\$72.65	\$9.72
	195822	\$2.10	\$2.42	\$0.32
	195824	\$864.46	\$997.98	\$133.52
	195828	\$85.92	\$99.19	\$13.27
	195830	\$842.56	\$972.70	\$130.14
	195833	\$750.11	\$865.97	\$115.86
	195835	\$751.39	\$867.45	\$116.06
	195836	\$478.27	\$552.14	\$73.87
	195837	\$531.84	\$613.99	\$82.15
	195838	\$22.42	\$25.89	\$3.47
	195839	\$557.70	\$643.84	\$86.14
	195841	\$834.88	\$963.84	\$128.96
	195842	\$6.54	\$7.55	\$1.01
	195844	\$1,546.87	\$1,785.80	\$238.93
	195845	\$507.30	\$585.65	\$78.35
	195848	\$447.26	\$516.34	\$69.08
	195850	\$284.09	\$327.97	\$43.88
	195852	\$243.90	\$281.57	\$37.67
	195853	\$259.40	\$299.46	\$40.06
	195854	\$490.00	\$565.69	\$75.69
	195855	\$249.56	\$288.10	\$38.54
	195856	\$140.90	\$162.67	\$21.77
	195858	\$364.95	\$373.00	\$8.05
	195862	\$81.68	\$94.29	\$12.61
	195866	\$55.10	\$63.61	\$8.51
	195867	\$654.12	\$755.15	\$101.03
	195869	\$2,052.19	\$2,369.17	\$316.98
	195870	\$122.75	\$141.71	\$18.96
	195871	\$401.70	\$463.75	\$62.05
	195872	\$88.02	\$101.62	\$13.60
	195875	\$573.49	\$662.07	\$88.58
	195880	\$67.03	\$77.38	\$10.35
	195881	\$658.36	\$760.05	\$101.69
	195882	\$432.04	\$498.78	\$66.74
	195888	\$87.16	\$100.62	\$13.46
	195890	\$5,114.73	\$5,904.74	\$790.01
	195893	\$443.57	\$512.08	\$68.51

GALVESTON COUNTY

Run Date: 05/19/2022 08:11:25 PM

Expected Refunds

cad_refund_rpt.rdf v1.2

Request Seq: 4016740

CAD Seq = 4016430, Year = 2021

Page 37 of 158

Tax Unit	Account	New Levy	Levy Paid	Expected Refund
332	195894	\$270.38	\$312.14	\$41.76
	195895	\$720.34	\$831.60	\$111.26
	195896	\$592.67	\$684.21	\$91.54
	195897	\$347.16	\$400.79	\$53.63
	195898	\$503.17	\$580.89	\$77.72
	195900	\$251.46	\$290.30	\$38.84
	195901	\$396.58	\$457.83	\$61.25
	195902	\$266.06	\$307.16	\$41.10
	195906	\$594.91	\$686.80	\$91.89
	195907	\$317.44	\$366.47	\$49.03
	195908	\$524.31	\$605.29	\$80.98
	195909	\$221.64	\$255.87	\$34.23
	195910	\$619.82	\$715.55	\$95.73
	195912	\$458.33	\$529.12	\$70.79
	195913	\$226.56	\$261.56	\$35.00
	195914	\$531.89	\$614.05	\$82.16
	195915	\$238.35	\$275.17	\$36.82
	195916	\$483.71	\$558.42	\$74.71
	195917	\$130.98	\$151.21	\$20.23
	195918	\$534.71	\$617.30	\$82.59
	195919	\$474.28	\$547.53	\$73.25
	195923	\$83.73	\$96.66	\$12.93
	195924	\$340.60	\$393.21	\$52.61
	195925	\$173.50	\$200.30	\$26.80
	195926	\$500.24	\$577.51	\$77.27
	195927	\$15.79	\$18.23	\$2.44
	195928	\$502.84	\$580.51	\$77.67
	195929	\$269.49	\$311.11	\$41.62
	195930	\$657.74	\$759.34	\$101.60
	195932	\$510.47	\$589.32	\$78.85
	195933	\$359.38	\$414.89	\$55.51
	195935	\$967.49	\$1,116.93	\$149.44
	195936	\$381.66	\$440.61	\$58.95
	195937	\$659.27	\$761.10	\$101.83
	195940	\$532.23	\$614.43	\$82.20
	195943	\$406.85	\$469.69	\$62.84
	195944	\$455.09	\$525.38	\$70.29
	195946	\$262.39	\$302.92	\$40.53
	195947	\$343.47	\$396.52	\$53.05
	195948	\$583.80	\$673.97	\$90.17
	195949	\$318.01	\$367.13	\$49.12
	195950	\$428.40	\$494.57	\$66.17
	195951	\$620.01	\$715.77	\$95.76
	195952	\$674.39	\$778.56	\$104.17
	195953	\$601.45	\$694.35	\$92.90
	195954	\$294.06	\$339.47	\$45.41
	195957	\$327.83	\$378.46	\$50.63

GALVESTON COUNTY

Run Date: 05/19/2022 08:11:25 PM

Expected Refunds

cad_refund_rpt.rdf v1.2

Request Seq: 4016740

CAD Seq = 4016430, Year = 2021

Page 38 of 158

Tax Unit	Account	New Levy	Levy Paid	Expected Refund
332	195958	\$562.38	\$649.24	\$86.86
	195959	\$446.17	\$515.08	\$68.91
	195960	\$270.91	\$312.75	\$41.84
	195961	\$574.49	\$663.23	\$88.74
	195965	\$616.62	\$711.86	\$95.24
	195966	\$388.44	\$448.43	\$59.99
	195967	\$333.95	\$385.53	\$51.58
	195968	\$396.55	\$457.80	\$61.25
	195969	\$626.64	\$723.43	\$96.79
	195971	\$528.12	\$609.70	\$81.58
	195972	\$374.12	\$431.91	\$57.79
	195974	\$257.87	\$297.70	\$39.83
	195975	\$224.40	\$259.06	\$34.66
	195977	\$346.26	\$399.74	\$53.48
	195978	\$671.77	\$775.53	\$103.76
	195979	\$14.60	\$16.85	\$2.25
	195980	\$238.30	\$275.11	\$36.81
	195981	\$14.60	\$16.85	\$2.25
	195982	\$389.29	\$449.42	\$60.13
	195983	\$355.71	\$410.65	\$54.94
	195984	\$787.18	\$908.76	\$121.58
	195985	\$14.60	\$16.85	\$2.25
	195989	\$282.40	\$326.02	\$43.62
	195991	\$7.11	\$8.21	\$1.10
	195992	\$830.73	\$959.05	\$128.32
	195993	\$543.29	\$627.21	\$83.92
	195994	\$659.99	\$761.93	\$101.94
	195995	\$28.82	\$33.27	\$4.45
	195997	\$477.03	\$550.71	\$73.68
	195998	\$604.57	\$624.49	\$19.92
	195999	\$138.07	\$159.17	\$21.10
	196000	\$656.70	\$757.06	\$100.36
	196001	\$129.48	\$149.48	\$20.00
	196002	\$453.22	\$466.88	\$13.66
	196007	\$30.44	\$35.14	\$4.70
	196008	\$1,534.75	\$1,771.81	\$237.06
	196009	\$38.40	\$44.34	\$5.94
	196010	\$38.40	\$44.34	\$5.94
	196011	\$257.14	\$296.86	\$39.72
	196014	\$32.82	\$37.89	\$5.07
	196015	\$30.34	\$35.03	\$4.69
	196016	\$357.81	\$413.07	\$55.26
	196020	\$710.70	\$820.47	\$109.77
	196022	\$327.08	\$377.60	\$50.52
	196026	\$11.69	\$13.49	\$1.80
	196027	\$456.70	\$527.25	\$70.55
	196028	\$357.81	\$413.07	\$55.26

GALVESTON COUNTY

Run Date: 05/19/2022 08:11:25 PM

Expected Refunds

cad_refund_rpt.rdf v1.2

Request Seq: 4016740

CAD Seq = 4016430, Year = 2021

Page 39 of 158

Tax Unit	Account	New Levy	Levy Paid	Expected Refund
332	196031	\$640.19	\$739.07	\$98.88
	196034	\$11.69	\$13.49	\$1.80
	196035	\$457.99	\$528.73	\$70.74
	196036	\$263.81	\$304.56	\$40.75
	196037	\$11.69	\$13.49	\$1.80
	196038	\$459.23	\$530.17	\$70.94
	196039	\$631.89	\$729.49	\$97.60
	196040	\$11.69	\$13.49	\$1.80
	196041	\$11.69	\$13.49	\$1.80
	196042	\$5.61	\$6.47	\$0.86
	196043	\$609.23	\$703.33	\$94.10
	196044	\$11.69	\$13.49	\$1.80
	196047	\$13.79	\$15.92	\$2.13
	196048	\$793.57	\$916.14	\$122.57
	196049	\$243.31	\$280.89	\$37.58
	196051	\$746.91	\$862.28	\$115.37
	196052	\$624.21	\$720.62	\$96.41
	196053	\$44.70	\$51.61	\$6.91
	196054	\$600.30	\$693.02	\$92.72
	196055	\$136.83	\$157.96	\$21.13
	196058	\$591.57	\$682.95	\$91.38
	196059	\$882.40	\$1,018.69	\$136.29
	196060	\$836.08	\$965.21	\$129.13
	196061	\$11.69	\$13.49	\$1.80
	196062	\$52.81	\$60.97	\$8.16
	196065	\$26.72	\$30.84	\$4.12
	196066	\$524.78	\$605.84	\$81.06
	196067	\$13.55	\$15.64	\$2.09
	196068	\$1,162.83	\$1,342.43	\$179.60
	196069	\$50.38	\$58.16	\$7.78
	196070	\$1,414.63	\$1,633.13	\$218.50
	196073	\$410.29	\$473.66	\$63.37
	196075	\$377.94	\$436.32	\$58.38
	196076	\$565.19	\$652.49	\$87.30
	196078	\$333.95	\$385.53	\$51.58
	196079	\$435.71	\$503.01	\$67.30
	196080	\$432.61	\$499.43	\$66.82
	196081	\$485.14	\$560.07	\$74.93
	196084	\$566.15	\$653.59	\$87.44
	196085	\$530.75	\$612.72	\$81.97
	196086	\$417.30	\$481.75	\$64.45
	196087	\$462.53	\$533.97	\$71.44
	196088	\$469.92	\$542.50	\$72.58
	196089	\$613.81	\$708.61	\$94.80
	196092	\$427.46	\$493.48	\$66.02
	196093	\$412.34	\$476.03	\$63.69
	196094	\$522.92	\$603.69	\$80.77

GALVESTON COUNTY

Run Date: 05/19/2022 08:11:25 PM

Expected Refunds

cad_refund_rpt.rdf v1.2

Request Seq: 4016740

CAD Seq = 4016430, Year = 2021

Page 40 of 158

Tax Unit	Account	New Levy	Levy Paid	Expected Refund
332	196095	\$1,902.82	\$2,196.72	\$293.90
	196096	\$1,074.61	\$1,240.60	\$165.99
	196097	\$492.87	\$568.99	\$76.12
	196101	\$536.14	\$618.95	\$82.81
	196102	\$577.26	\$666.42	\$89.16
	196104	\$548.64	\$633.38	\$84.74
	196105	\$505.94	\$584.09	\$78.15
	196106	\$14.74	\$17.02	\$2.28
	196107	\$15.46	\$17.84	\$2.38
	196108	\$14.74	\$17.02	\$2.28
	196109	\$14.74	\$17.02	\$2.28
	196111	\$391.20	\$451.63	\$60.43
	196113	\$281.47	\$324.95	\$43.48
	196114	\$14.74	\$17.02	\$2.28
	196115	\$138.45	\$139.77	\$1.32
	196116	\$962.26	\$1,110.89	\$148.63
	196118	\$639.28	\$738.02	\$98.74
	196119	\$11.69	\$13.49	\$1.80
	196122	\$561.08	\$647.74	\$86.66
	196124	\$11.69	\$13.49	\$1.80
	196125	\$505.70	\$583.81	\$78.11
	196127	\$11.69	\$13.49	\$1.80
	196128	\$11.69	\$13.49	\$1.80
	196129	\$60.11	\$69.40	\$9.29
	196130	\$27.57	\$31.83	\$4.26
	196133	\$303.35	\$350.21	\$46.86
	196135	\$303.35	\$350.21	\$46.86
	196136	\$629.12	\$726.29	\$97.17
	196138	\$212.63	\$245.48	\$32.85
	196139	\$11.69	\$13.49	\$1.80
	196142	\$45.32	\$52.32	\$7.00
	196143	\$888.08	\$1,025.25	\$137.17
	196147	\$151.07	\$174.40	\$23.33
	196148	\$250.88	\$289.64	\$38.76
	196150	\$184.15	\$212.59	\$28.44
	196151	\$20.47	\$23.63	\$3.16
	196152	\$301.33	\$347.87	\$46.54
	196153	\$20.47	\$23.63	\$3.16
	196154	\$190.69	\$220.14	\$29.45
	196155	\$43.89	\$49.75	\$5.86
	196164	\$2,836.12	\$3,274.18	\$438.06
	196169	\$68.27	\$78.81	\$10.54
	196170	\$426.70	\$492.60	\$65.90
	196171	\$56.49	\$65.21	\$8.72
	196172	\$105.58	\$121.88	\$16.30
	196174	\$1,066.36	\$1,231.07	\$164.71
	196175	\$149.85	\$172.99	\$23.14

GALVESTON COUNTY

Run Date: 05/19/2022 08:11:25 PM

Expected Refunds

cad_refund_rpt.rdf v1.2

Request Seq: 4016740

CAD Seq = 4016430, Year = 2021

Page 41 of 158

Tax Unit	Account	New Levy	Levy Paid	Expected Refund
332	196176	\$87.69	\$101.23	\$13.54
	196177	\$200.13	\$231.05	\$30.92
	196178	\$323.41	\$373.36	\$49.95
	196180	\$570.82	\$658.99	\$88.17
	196182	\$14.60	\$16.85	\$2.25
	196183	\$14.60	\$16.85	\$2.25
	196184	\$286.25	\$330.46	\$44.21
	196187	\$188.87	\$218.04	\$29.17
	196189	\$5.82	\$6.72	\$0.90
	196190	\$17.51	\$20.21	\$2.70
	196191	\$407.79	\$470.78	\$62.99
	196192	\$284.39	\$328.31	\$43.92
	196196	\$215.88	\$249.22	\$33.34
	196197	\$202.71	\$234.02	\$31.31
	196198	\$497.02	\$573.79	\$76.77
	196203	\$1.35	\$1.55	\$0.20
	196204	\$1.35	\$1.55	\$0.20
	196206	\$27.29	\$31.50	\$4.21
	196208	\$119.27	\$137.69	\$18.42
	196209	\$441.30	\$509.46	\$68.16
	196211	\$352.67	\$407.14	\$54.47
	196212	\$11.93	\$13.77	\$1.84
	196213	\$296.31	\$342.08	\$45.77
	196215	\$500.31	\$577.59	\$77.28
	196216	\$73.05	\$84.33	\$11.28
	196217	\$226.46	\$261.44	\$34.98
	196220	\$443.20	\$511.66	\$68.46
	196221	\$388.09	\$448.04	\$59.95
	196222	\$11.69	\$13.49	\$1.80
	196223	\$5.84	\$6.75	\$0.91
	196225	\$480.32	\$554.51	\$74.19
	196228	\$221.22	\$255.39	\$34.17
	196229	\$19.23	\$22.20	\$2.97
	196230	\$34.92	\$40.32	\$5.40
	196237	\$429.37	\$495.69	\$66.32
	196238	\$23.38	\$26.99	\$3.61
	196240	\$536.81	\$619.72	\$82.91
	196243	\$552.17	\$637.45	\$85.28
	196244	\$560.47	\$647.04	\$86.57
	196245	\$499.64	\$576.82	\$77.18
	196246	\$11.69	\$13.49	\$1.80
	196249	\$732.22	\$845.31	\$113.09
	196250	\$32.58	\$37.62	\$5.04
	196252	\$387.58	\$447.44	\$59.86
	196256	\$239.78	\$276.81	\$37.03
	196257	\$48.52	\$56.01	\$7.49
	196258	\$381.66	\$440.61	\$58.95

GALVESTON COUNTY

Run Date: 05/19/2022 08:11:25 PM

Expected Refunds

cad_refund_rpt.rdf v1.2

Request Seq: 4016740

CAD Seq = 4016430, Year = 2021

Page 42 of 158

Tax Unit	Account	New Levy	Levy Paid	Expected Refund
332	196262	\$20.47	\$23.63	\$3.16
	196263	\$17.51	\$20.21	\$2.70
	196264	\$70.94	\$81.90	\$10.96
	196265	\$83.82	\$96.77	\$12.95
	196269	\$348.36	\$402.16	\$53.80
	196270	\$14.03	\$16.17	\$2.14
	196272	\$19.27	\$22.25	\$2.98
	196276	\$31.58	\$36.46	\$4.88
	196277	\$572.59	\$661.03	\$88.44
	196278	\$459.39	\$472.11	\$12.72
	196280	\$814.55	\$940.36	\$125.81
	196281	\$29.24	\$33.76	\$4.52
	196282	\$1,028.53	\$1,187.39	\$158.86
	196285	\$255.20	\$294.62	\$39.42
	196286	\$263.11	\$303.75	\$40.64
	196287	\$11.69	\$13.49	\$1.80
	196290	\$447.69	\$516.84	\$69.15
	196291	\$441.44	\$509.62	\$68.18
	196292	\$658.36	\$760.05	\$101.69
	196293	\$81.91	\$94.57	\$12.66
	196294	\$44.27	\$51.11	\$6.84
	196298	\$642.14	\$741.33	\$99.19
	196299	\$14.84	\$17.13	\$2.29
	196300	\$347.36	\$401.01	\$53.65
	196301	\$584.42	\$674.69	\$90.27
	196302	\$452.41	\$522.29	\$69.88
	196303	\$266.92	\$308.15	\$41.23
	196304	\$403.70	\$466.06	\$62.36
	196305	\$344.04	\$397.18	\$53.14
	196306	\$17,890.35	\$20,653.65	\$2,763.30
	196308	\$1,066.17	\$1,230.85	\$164.68
	196309	\$350.60	\$404.76	\$54.16
	196310	\$364.92	\$421.28	\$56.36
	196311	\$573.05	\$661.56	\$88.51
	196312	\$1,038.59	\$1,199.01	\$160.42
	196314	\$190.83	\$220.31	\$29.48
	196317	\$75.23	\$86.86	\$11.63
	196319	\$853.12	\$929.08	\$75.96
	196320	\$763.32	\$881.04	\$117.72
	196321	\$554.41	\$640.04	\$85.63
	196322	\$23.47	\$27.10	\$3.63
	196324	\$343.69	\$396.77	\$53.08
	196326	\$258.58	\$298.51	\$39.93
	196328	\$319.64	\$369.01	\$49.37
	196331	\$47.56	\$54.91	\$7.35
	196332	\$338.77	\$391.10	\$52.33
	196335	\$492.58	\$568.66	\$76.08

GALVESTON COUNTY

Run Date: 05/19/2022 08:11:25 PM

Expected Refunds

cad_refund_rpt.rdf v1.2

Request Seq: 4016740

CAD Seq = 4016430, Year = 2021

Page 43 of 158

Tax Unit	Account	New Levy	Levy Paid	Expected Refund
332	196337	\$671.10	\$774.76	\$103.66
	196342	\$891.99	\$1,029.76	\$137.77
	196343	\$822.96	\$950.07	\$127.11
	196347	\$9,064.44	\$10,464.52	\$1,400.08
	196348	\$973.24	\$1,123.56	\$150.32
	196354	\$1,288.11	\$1,487.06	\$198.95
	196358	\$292.45	\$337.62	\$45.17
	196359	\$965.89	\$1,115.08	\$149.19
	196360	\$71.90	\$83.00	\$11.10
	196364	\$582.84	\$672.87	\$90.03
	196365	\$349.36	\$403.32	\$53.96
	196366	\$103.19	\$119.13	\$15.94
	196367	\$2,997.47	\$3,460.45	\$462.98
	196368	\$26.86	\$31.01	\$4.15
	196369	\$280.47	\$323.79	\$43.32
	196371	\$758.93	\$876.16	\$117.23
	196374	\$389.68	\$449.86	\$60.18
	196375	\$836.98	\$966.26	\$129.28
	196377	\$316.64	\$365.54	\$48.90
	196378	\$90.60	\$104.59	\$13.99
	196380	\$1,216.70	\$1,404.63	\$187.93
	196381	\$207.62	\$239.69	\$32.07
	196385	\$693.62	\$800.76	\$107.14
	196387	\$50.14	\$57.89	\$7.75
	196390	\$2,458.13	\$2,837.81	\$379.68
	196393	\$679.40	\$784.34	\$104.94
	196398	\$968.13	\$1,117.67	\$149.54
	196400	\$75.38	\$87.02	\$11.64
	196401	\$239.04	\$275.97	\$36.93
	196404	\$11.21	\$12.94	\$1.73
	196405	\$1,841.51	\$2,125.95	\$284.44
	196406	\$37.21	\$42.96	\$5.75
	196407	\$858.78	\$977.11	\$118.33
	196409	\$57.20	\$66.04	\$8.84
	196410	\$26.86	\$31.01	\$4.15
	196412	\$235.39	\$271.75	\$36.36
	196413	\$595.62	\$687.62	\$92.00
	196416	\$172.75	\$199.43	\$26.68
	196418	\$48.66	\$56.18	\$7.52
	196419	\$552.09	\$637.37	\$85.28
	196420	\$46.32	\$53.48	\$7.16
	196421	\$379.55	\$438.18	\$58.63
	196422	\$118.84	\$137.20	\$18.36
	196423	\$170.55	\$196.90	\$26.35
	196424	\$41.84	\$48.30	\$6.46
	196426	\$311.72	\$359.87	\$48.15
	196427	\$155.53	\$179.55	\$24.02

GALVESTON COUNTY

Run Date: 05/19/2022 08:11:25 PM

Expected Refunds

cad_refund_rpt.rdf v1.2

Request Seq: 4016740

CAD Seq = 4016430, Year = 2021

Page 44 of 158

Tax Unit	Account	New Levy	Levy Paid	Expected Refund
332	196428	\$3.10	\$3.58	\$0.48
	196434	\$51.29	\$59.21	\$7.92
	196440	\$7.20	\$8.31	\$1.11
	196441	\$7.20	\$8.31	\$1.11
	196442	\$1.26	\$1.45	\$0.19
	196443	\$1.26	\$1.45	\$0.19
	196445	\$1.26	\$1.45	\$0.19
	196447	\$0.63	\$0.73	\$0.10
	196448	\$0.43	\$0.50	\$0.07
	196449	\$3.61	\$4.16	\$0.55
	196450	\$3.61	\$4.16	\$0.55
	196451	\$2.10	\$2.42	\$0.32
	196452	\$2.10	\$2.42	\$0.32
	196453	\$2.10	\$2.42	\$0.32
	196454	\$2,287.96	\$2,641.35	\$353.39
	196458	\$51.14	\$59.04	\$7.90
	196464	\$2.74	\$3.17	\$0.43
	196465	\$2.74	\$3.17	\$0.43
	196466	\$2.74	\$3.17	\$0.43
	196467	\$2.74	\$3.17	\$0.43
	196469	\$1.38	\$1.59	\$0.21
	196470	\$7.85	\$9.07	\$1.22
	196471	\$7.85	\$9.07	\$1.22
	196473	\$15.69	\$18.11	\$2.42
	196474	\$4.57	\$5.28	\$0.71
	196476	\$4.57	\$5.28	\$0.71
	196478	\$0.94	\$1.08	\$0.14
	196479	\$5.44	\$6.28	\$0.84
	196480	\$14.98	\$17.29	\$2.31
	196482	\$0.88	\$1.01	\$0.13
	196484	\$1.75	\$2.02	\$0.27
	196490	\$0.15	\$0.18	\$0.03
	196492	\$0.51	\$0.59	\$0.08
	196494	\$0.88	\$1.01	\$0.13
	196495	\$0.10	\$0.12	\$0.02
	196497	\$48.28	\$55.74	\$7.46
	196498	\$2.58	\$2.97	\$0.39
	196499	\$16.51	\$19.06	\$2.55
	196502	\$3.86	\$4.46	\$0.60
	196516	\$482.33	\$556.83	\$74.50
	196517	\$477.08	\$550.76	\$73.68
	196520	\$504.41	\$582.32	\$77.91
	196522	\$874.53	\$1,009.61	\$135.08
	196523	\$280.02	\$323.28	\$43.26
	196526	\$238.54	\$275.38	\$36.84
	196527	\$36.73	\$42.41	\$5.68
	196532	\$377.56	\$435.87	\$58.31

GALVESTON COUNTY

Run Date: 05/19/2022 08:11:25 PM

Expected Refunds

cad_refund_rpt.rdf v1.2

Request Seq: 4016740

CAD Seq = 4016430, Year = 2021

Page 45 of 158

Tax Unit	Account	New Levy	Levy Paid	Expected Refund
332	196533	\$995.90	\$1,149.72	\$153.82
	196534	\$829.59	\$957.72	\$128.13
	196535	\$547.54	\$632.11	\$84.57
	196538	\$726.16	\$838.32	\$112.16
	196539	\$396.84	\$458.14	\$61.30
	196540	\$439.93	\$507.88	\$67.95
	196543	\$982.92	\$1,134.74	\$151.82
	196544	\$804.40	\$928.64	\$124.24
	196547	\$629.74	\$727.01	\$97.27
	196550	\$567.72	\$655.41	\$87.69
	196553	\$770.42	\$889.41	\$118.99
	196555	\$604.93	\$698.37	\$93.44
	196556	\$960.93	\$1,109.35	\$148.42
	196557	\$466.27	\$538.29	\$72.02
	196559	\$635.75	\$733.95	\$98.20
	196560	\$792.47	\$914.87	\$122.40
	196561	\$590.00	\$681.13	\$91.13
	196562	\$466.27	\$538.29	\$72.02
	196563	\$695.55	\$802.98	\$107.43
	196564	\$473.20	\$546.29	\$73.09
	196566	\$763.32	\$881.22	\$117.90
	196568	\$148.28	\$171.18	\$22.90
	196571	\$249.32	\$287.83	\$38.51
	196572	\$447.26	\$516.34	\$69.08
	196573	\$321.31	\$370.93	\$49.62
	196575	\$437.95	\$505.60	\$67.65
	196576	\$575.78	\$664.72	\$88.94
	196577	\$537.45	\$620.46	\$83.01
	196579	\$448.26	\$517.50	\$69.24
	196580	\$493.63	\$569.88	\$76.25
	196583	\$546.68	\$631.12	\$84.44
	196584	\$739.09	\$853.24	\$114.15
	196585	\$318.19	\$367.34	\$49.15
	196587	\$418.06	\$482.63	\$64.57
	196588	\$333.14	\$384.59	\$51.45
	196589	\$682.03	\$787.37	\$105.34
	196590	\$783.65	\$904.68	\$121.03
	196593	\$305.37	\$352.54	\$47.17
	196597	\$688.75	\$795.14	\$106.39
	196598	\$1,003.67	\$1,158.70	\$155.03
	196600	\$353.23	\$407.79	\$54.56
	196601	\$722.10	\$833.64	\$111.54
	196602	\$529.08	\$610.80	\$81.72
	196604	\$531.94	\$614.10	\$82.16
	196611	\$382.04	\$441.05	\$59.01
	196613	\$33.78	\$38.99	\$5.21
	196614	\$684.33	\$790.03	\$105.70

GALVESTON COUNTY

Run Date: 05/19/2022 08:11:25 PM

Expected Refunds

cad_refund_rpt.rdf v1.2

Request Seq: 4016740

CAD Seq = 4016430, Year = 2021

Page 46 of 158

Tax Unit	Account	New Levy	Levy Paid	Expected Refund
332	196615	\$806.02	\$930.52	\$124.50
	196616	\$899.74	\$1,038.71	\$138.97
	196617	\$889.08	\$1,026.40	\$137.32
	196619	\$256.50	\$259.18	\$2.68
	196621	\$514.03	\$593.42	\$79.39
	196624	\$250.46	\$289.15	\$38.69
	196625	\$433.38	\$500.31	\$66.93
	196627	\$662.42	\$764.74	\$102.32
	196630	\$410.59	\$474.01	\$63.42
	196631	\$367.81	\$424.62	\$56.81
	196632	\$444.78	\$513.48	\$68.70
	196634	\$667.91	\$771.07	\$103.16
	196635	\$319.31	\$368.63	\$49.32
	196637	\$686.66	\$792.71	\$106.05
	196640	\$1,371.59	\$1,583.45	\$211.86
	196645	\$1,689.61	\$1,950.59	\$260.98
	196646	\$93.89	\$108.39	\$14.50
	196647	\$811.03	\$936.30	\$125.27
	196648	\$620.20	\$715.99	\$95.79
	196650	\$417.44	\$481.92	\$64.48
	196651	\$172.70	\$199.38	\$26.68
	196653	\$554.55	\$640.21	\$85.66
	196656	\$511.14	\$590.09	\$78.95
	196658	\$517.15	\$597.03	\$79.88
	196660	\$486.75	\$561.93	\$75.18
	196661	\$480.92	\$555.20	\$74.28
	196662	\$399.69	\$461.43	\$61.74
	196664	\$483.34	\$558.00	\$74.66
	196665	\$455.23	\$525.54	\$70.31
	196666	\$602.02	\$695.01	\$92.99
	196667	\$681.93	\$787.26	\$105.33
	196669	\$78.00	\$90.05	\$12.05
	196670	\$78.00	\$90.05	\$12.05
	196671	\$289.32	\$334.01	\$44.69
	196672	\$457.19	\$527.81	\$70.62
	196673	\$462.18	\$533.56	\$71.38
	196674	\$313.22	\$361.60	\$48.38
	196678	\$339.61	\$392.06	\$52.45
	196679	\$541.39	\$625.01	\$83.62
	196683	\$646.10	\$745.90	\$99.80
	196685	\$476.98	\$550.65	\$73.67
	196687	\$116.88	\$134.94	\$18.06
	196689	\$291.06	\$336.02	\$44.96
	196690	\$274.37	\$316.74	\$42.37
	196691	\$357.95	\$413.23	\$55.28
	196692	\$636.32	\$734.61	\$98.29
	196693	\$335.62	\$387.46	\$51.84

GALVESTON COUNTY

Run Date: 05/19/2022 08:11:25 PM

Expected Refunds

cad_refund_rpt.rdf v1.2

Request Seq: 4016740

CAD Seq = 4016430, Year = 2021

Page 47 of 158

Tax Unit	Account	New Levy	Levy Paid	Expected Refund
332	196696	\$69.03	\$79.70	\$10.67
	196698	\$839.70	\$969.40	\$129.70
	196699	\$769.95	\$888.88	\$118.93
	196700	\$413.43	\$477.29	\$63.86
	196701	\$578.00	\$667.27	\$89.27
	196702	\$444.61	\$513.28	\$68.67
	196703	\$562.52	\$649.41	\$86.89
	196705	\$351.18	\$405.42	\$54.24
	196706	\$83.49	\$96.38	\$12.89
	196708	\$421.35	\$432.20	\$10.85
	196709	\$513.19	\$592.46	\$79.27
	196710	\$290.95	\$335.89	\$44.94
	196712	\$315.13	\$363.80	\$48.67
	196713	\$155.91	\$179.99	\$24.08
	196716	\$2,719.33	\$3,139.35	\$420.02
	196717	\$600.73	\$693.52	\$92.79
	196720	\$631.74	\$729.32	\$97.58
	196721	\$512.76	\$591.96	\$79.20
	196722	\$629.64	\$726.89	\$97.25
	196723	\$428.08	\$494.20	\$66.12
	196725	\$1,550.50	\$1,789.98	\$239.48
	196726	\$758.69	\$875.88	\$117.19
	196727	\$543.87	\$627.87	\$84.00
	196728	\$688.85	\$795.24	\$106.39
	196730	\$559.13	\$645.50	\$86.37
	196731	\$75.14	\$86.75	\$11.61
	196733	\$5,040.31	\$5,818.82	\$778.51
	196736	\$1,761.60	\$2,033.70	\$272.10
	196737	\$37.26	\$43.01	\$5.75
	196738	\$814.08	\$939.82	\$125.74
	196740	\$667.91	\$771.07	\$103.16
	196741	\$743.38	\$858.20	\$114.82
	196742	\$41.74	\$45.42	\$3.68
	196743	\$29.82	\$32.44	\$2.62
	196744	\$582.27	\$672.21	\$89.94
	196748	\$444.59	\$513.26	\$68.67
	196749	\$163.00	\$188.18	\$25.18
	196750	\$211.65	\$237.63	\$25.98
	196751	\$41.74	\$48.19	\$6.45
	196752	\$582.65	\$672.65	\$90.00
	196753	\$701.30	\$809.62	\$108.32
	196754	\$350.65	\$404.81	\$54.16
	196755	\$618.10	\$713.57	\$95.47
	196759	\$686.37	\$792.38	\$106.01
	196760	\$400.17	\$461.98	\$61.81
	196763	\$37.31	\$43.07	\$5.76
	196766	\$43.65	\$50.39	\$6.74

GALVESTON COUNTY

Run Date: 05/19/2022 08:11:25 PM

Expected Refunds

cad_refund_rpt.rdf v1.2

Request Seq: 4016740

CAD Seq = 4016430, Year = 2021

Page 48 of 158

Tax Unit	Account	New Levy	Levy Paid	Expected Refund
332	196770	\$655.98	\$757.30	\$101.32
	196772	\$37.26	\$43.01	\$5.75
	196776	\$63.31	\$73.09	\$9.78
	196778	\$18.37	\$21.20	\$2.83
	196784	\$83.49	\$96.38	\$12.89
	196786	\$275.03	\$317.52	\$42.49
	196787	\$41.74	\$48.19	\$6.45
	196790	\$917.37	\$1,059.06	\$141.69
	196791	\$219.45	\$253.35	\$33.90
	196792	\$41.74	\$48.19	\$6.45
	196793	\$41.74	\$48.19	\$6.45
	196794	\$741.95	\$856.55	\$114.60
	196796	\$25.05	\$28.92	\$3.87
	196797	\$153.92	\$177.69	\$23.77
	196798	\$426.32	\$492.16	\$65.84
	196801	\$83.49	\$96.38	\$12.89
	196802	\$757.79	\$874.83	\$117.04
	196809	\$41.74	\$48.19	\$6.45
	196811	\$489.48	\$565.08	\$75.60
	196812	\$298.17	\$344.23	\$46.06
	196814	\$207.62	\$239.69	\$32.07
	196815	\$83.49	\$96.38	\$12.89
	196818	\$538.53	\$621.71	\$83.18
	196819	\$245.93	\$283.92	\$37.99
	196820	\$817.71	\$944.01	\$126.30
	196824	\$179.96	\$207.76	\$27.80
	196825	\$41.74	\$48.19	\$6.45
	196826	\$41.74	\$48.19	\$6.45
	196827	\$257.62	\$297.41	\$39.79
	196828	\$27.57	\$31.83	\$4.26
	196829	\$28.39	\$32.77	\$4.38
	196831	\$27.57	\$31.83	\$4.26
	196832	\$28.39	\$32.77	\$4.38
	196836	\$42.41	\$48.96	\$6.55
	196841	\$41.74	\$48.19	\$6.45
	196842	\$56.34	\$65.05	\$8.71
	196855	\$97.51	\$112.58	\$15.07
	196858	\$41.74	\$48.19	\$6.45
	196859	\$41.74	\$48.19	\$6.45
	196860	\$83.49	\$96.38	\$12.89
	196863	\$429.37	\$495.69	\$66.32
	196864	\$86.87	\$100.28	\$13.41
	196865	\$542.01	\$625.72	\$83.71
	196867	\$46.99	\$54.25	\$7.26
	196871	\$620.20	\$715.99	\$95.79
	196874	\$766.09	\$884.42	\$118.33
	196875	\$41.74	\$48.19	\$6.45

GALVESTON COUNTY

Run Date: 05/19/2022 08:11:25 PM

Expected Refunds

cad_refund_rpt.rdf v1.2

Request Seq: 4016740

CAD Seq = 4016430, Year = 2021

Page 49 of 158

Tax Unit	Account	New Levy	Levy Paid	Expected Refund
332	196877	\$683.51	\$789.08	\$105.57
	196878	\$536.71	\$619.61	\$82.90
	196880	\$1,186.01	\$1,369.20	\$183.19
	196884	\$41.74	\$48.19	\$6.45
	196886	\$828.16	\$956.07	\$127.91
	196889	\$33.40	\$38.55	\$5.15
	196891	\$524.64	\$605.68	\$81.04
	196892	\$900.72	\$1,039.84	\$139.12
	196896	\$479.49	\$553.56	\$74.07
	196898	\$414.77	\$478.84	\$64.07
	196899	\$18.18	\$20.98	\$2.80
	196900	\$20.37	\$23.52	\$3.15
	196902	\$27.57	\$31.83	\$4.26
	196905	\$753.78	\$870.21	\$116.43
	196908	\$500.43	\$577.73	\$77.30
	196910	\$652.35	\$753.11	\$100.76
	196911	\$691.76	\$798.61	\$106.85
	196913	\$542.40	\$626.17	\$83.77
	196914	\$679.50	\$784.45	\$104.95
	196917	\$310.10	\$358.00	\$47.90
	196920	\$462.05	\$533.41	\$71.36
	196921	\$70.37	\$81.24	\$10.87
	196922	\$45.42	\$52.43	\$7.01
	196923	\$45.42	\$52.43	\$7.01
	196924	\$754.97	\$871.58	\$116.61
	196925	\$754.97	\$871.58	\$116.61
	196926	\$45.42	\$52.43	\$7.01
	196927	\$45.42	\$52.43	\$7.01
	196928	\$706.07	\$815.13	\$109.06
	196929	\$70.42	\$81.29	\$10.87
	196930	\$35.49	\$40.98	\$5.49
	196931	\$24.14	\$27.87	\$3.73
	196932	\$2.81	\$3.25	\$0.44
	196933	\$2.81	\$3.25	\$0.44
	196934	\$2.81	\$3.25	\$0.44
	196935	\$2.81	\$3.25	\$0.44
	196936	\$2.81	\$3.25	\$0.44
	196937	\$2.81	\$3.25	\$0.44
	196938	\$2.96	\$3.41	\$0.45
	196939	\$8.73	\$10.08	\$1.35
	196940	\$3.96	\$4.57	\$0.61
	196941	\$3.96	\$4.57	\$0.61
	196942	\$3.96	\$4.57	\$0.61
	196943	\$4.29	\$4.96	\$0.67
	196944	\$18.13	\$20.93	\$2.80
	196945	\$15.36	\$17.73	\$2.37
	196948	\$307.95	\$355.52	\$47.57

GALVESTON COUNTY

Run Date: 05/19/2022 08:11:25 PM

Expected Refunds

cad_refund_rpt.rdf v1.2

Request Seq: 4016740

CAD Seq = 4016430, Year = 2021

Page 50 of 158

Tax Unit	Account	New Levy	Levy Paid	Expected Refund
332	196950	\$376.89	\$435.10	\$58.21
	196952	\$557.64	\$643.77	\$86.13
	196953	\$548.59	\$633.32	\$84.73
	196954	\$439.16	\$506.99	\$67.83
	196958	\$288.63	\$333.21	\$44.58
	196959	\$257.04	\$296.75	\$39.71
	196961	\$533.51	\$615.92	\$82.41
	196963	\$572.49	\$660.92	\$88.43
	196964	\$415.05	\$479.15	\$64.10
	196965	\$234.69	\$270.94	\$36.25
	196968	\$21.28	\$24.56	\$3.28
	196970	\$628.98	\$726.13	\$97.15
	196973	\$410.01	\$421.28	\$11.27
	196976	\$657.89	\$759.50	\$101.61
	196977	\$270.40	\$273.77	\$3.37
	196979	\$877.96	\$1,013.57	\$135.61
	196980	\$415.06	\$479.16	\$64.10
	196982	\$426.17	\$492.00	\$65.83
	196986	\$296.73	\$342.56	\$45.83
	196987	\$750.73	\$866.68	\$115.95
	196988	\$550.38	\$635.39	\$85.01
	196990	\$736.03	\$849.72	\$113.69
	196993	\$595.15	\$687.08	\$91.93
	196999	\$362.20	\$418.14	\$55.94
	197001	\$353.04	\$407.57	\$54.53
	197002	\$400.62	\$462.50	\$61.88
	197004	\$299.37	\$345.60	\$46.23
	197006	\$2,174.80	\$2,510.71	\$335.91
	197010	\$409.43	\$472.67	\$63.24
	197011	\$407.85	\$470.85	\$63.00
	197012	\$351.41	\$405.69	\$54.28
	197014	\$510.47	\$589.32	\$78.85
	197016	\$2.53	\$2.92	\$0.39
	197017	\$172.70	\$199.38	\$26.68
	197018	\$206.53	\$238.43	\$31.90
	197019	\$834.79	\$963.73	\$128.94
	197020	\$870.33	\$1,004.76	\$134.43
	197021	\$286.25	\$330.46	\$44.21
	197022	\$9.49	\$10.96	\$1.47
	197023	\$18.99	\$21.92	\$2.93
	197024	\$238.54	\$275.38	\$36.84
	197028	\$18.99	\$21.92	\$2.93
	197029	\$314.30	\$362.84	\$48.54
	197030	\$6.97	\$8.04	\$1.07
	197031	\$5.63	\$6.50	\$0.87
	197032	\$790.32	\$912.40	\$122.08
	197034	\$7.11	\$8.21	\$1.10

GALVESTON COUNTY

Run Date: 05/19/2022 08:11:25 PM

Expected Refunds

cad_refund_rpt.rdf v1.2

Request Seq: 4016740

CAD Seq = 4016430, Year = 2021

Page 51 of 158

Tax Unit	Account	New Levy	Levy Paid	Expected Refund
332	197035	\$609.23	\$703.33	\$94.10
	197036	\$191.25	\$220.78	\$29.53
	197037	\$19.66	\$22.69	\$3.03
	197038	\$9.83	\$11.35	\$1.52
	197039	\$9.83	\$11.35	\$1.52
	197040	\$5.92	\$6.83	\$0.91
	197041	\$5.96	\$6.88	\$0.92
	197042	\$4.91	\$5.67	\$0.76
	197045	\$20.08	\$23.19	\$3.11
	197046	\$9.73	\$11.24	\$1.51
	197047	\$11.16	\$12.89	\$1.73
	197048	\$11.35	\$13.11	\$1.76
	197049	\$436.67	\$504.11	\$67.44
	197050	\$23.28	\$26.88	\$3.60
	197052	\$8.97	\$10.35	\$1.38
	197053	\$14.46	\$16.69	\$2.23
	197055	\$842.04	\$972.10	\$130.06
	197060	\$41.03	\$47.37	\$6.34
	197065	\$20.71	\$23.90	\$3.19
	197067	\$5.01	\$5.78	\$0.77
	197068	\$7.82	\$9.03	\$1.21
	197069	\$7.82	\$9.03	\$1.21
	197070	\$7.63	\$8.81	\$1.18
	197071	\$7.63	\$8.81	\$1.18
	197072	\$7.44	\$8.59	\$1.15
	197073	\$7.44	\$8.59	\$1.15
	197074	\$357.81	\$413.07	\$55.26
	197076	\$2,909.54	\$3,358.94	\$449.40
	197077	\$357.81	\$413.07	\$55.26
	197078	\$6.87	\$7.93	\$1.06
	197080	\$1,019.32	\$1,176.76	\$157.44
	197093	\$395.40	\$456.47	\$61.07
	197096	\$9.40	\$10.85	\$1.45
	197097	\$115.34	\$133.16	\$17.82
	197098	\$181.39	\$182.10	\$0.71
	197099	\$18.46	\$21.31	\$2.85
	197100	\$264.20	\$305.01	\$40.81
	197101	\$31.68	\$36.57	\$4.89
	197103	\$548.64	\$633.38	\$84.74
	197104	\$969.99	\$1,119.81	\$149.82
	197105	\$204.62	\$236.22	\$31.60
	197107	\$96.46	\$111.36	\$14.90
	197108	\$291.02	\$335.97	\$44.95
	197110	\$356.86	\$411.98	\$55.12
	197112	\$824.54	\$951.90	\$127.36
	197115	\$572.49	\$660.92	\$88.43
	197116	\$432.71	\$499.54	\$66.83

GALVESTON COUNTY

Run Date: 05/19/2022 08:11:25 PM

Expected Refunds

cad_refund_rpt.rdf v1.2

Request Seq: 4016740

CAD Seq = 4016430, Year = 2021

Page 52 of 158

Tax Unit	Account	New Levy	Levy Paid	Expected Refund
332	197117	\$310.10	\$357.98	\$47.88
	197118	\$388.82	\$448.87	\$60.05
	197120	\$333.95	\$385.53	\$51.58
	197121	\$592.10	\$683.55	\$91.45
	197122	\$610.66	\$704.98	\$94.32
	197125	\$276.67	\$319.40	\$42.73
	197126	\$442.63	\$511.00	\$68.37
	197127	\$431.75	\$498.44	\$66.69
	197128	\$442.73	\$511.11	\$68.38
	197129	\$18.70	\$21.59	\$2.89
	197130	\$26.24	\$30.29	\$4.05
	197131	\$489.58	\$565.19	\$75.61
	197132	\$917.61	\$1,059.34	\$141.73
	197133	\$24.24	\$27.98	\$3.74
	197134	\$18.70	\$21.59	\$2.89
	197135	\$18.70	\$21.59	\$2.89
	197136	\$18.70	\$21.59	\$2.89
	197137	\$95.42	\$110.15	\$14.73
	197141	\$1,564.95	\$1,806.67	\$241.72
	197143	\$13.98	\$16.14	\$2.16
	197152	\$1.91	\$2.20	\$0.29
	197154	\$1,812.08	\$2,091.97	\$279.89
	197164	\$29.77	\$34.37	\$4.60
	197165	\$156.86	\$181.09	\$24.23
	197166	\$39.22	\$45.27	\$6.05
	197167	\$39.22	\$45.27	\$6.05
	197168	\$517.25	\$597.14	\$79.89
	197170	\$399.46	\$461.15	\$61.69
	197173	\$1,226.42	\$1,415.85	\$189.43
	197175	\$357.81	\$413.07	\$55.26
	197176	\$214.73	\$247.90	\$33.17
	197178	\$552.98	\$638.39	\$85.41
	197179	\$2,438.81	\$2,815.51	\$376.70
	197180	\$108.53	\$125.30	\$16.77
	197181	\$1,862.27	\$2,149.91	\$287.64
	197182	\$378.66	\$437.14	\$58.48
	197183	\$446.07	\$514.96	\$68.89
	197185	\$26.76	\$30.90	\$4.14
	197186	\$2,946.85	\$3,402.01	\$455.16
	197188	\$95.94	\$110.76	\$14.82
	197189	\$90.93	\$104.98	\$14.05
	197193	\$85.97	\$99.25	\$13.28
	197195	\$1,184.87	\$1,367.88	\$183.01
	197196	\$667.91	\$771.07	\$103.16
	197197	\$742.24	\$856.89	\$114.65
	197199	\$719.62	\$830.77	\$111.15
	197200	\$442.36	\$510.69	\$68.33

GALVESTON COUNTY

Run Date: 05/19/2022 08:11:25 PM

Expected Refunds

cad_refund_rpt.rdf v1.2

Request Seq: 4016740

CAD Seq = 4016430, Year = 2021

Page 53 of 158

Tax Unit	Account	New Levy	Levy Paid	Expected Refund
332	197201	\$1,226.18	\$1,415.57	\$189.39
	197203	\$397.73	\$459.17	\$61.44
	197204	\$450.12	\$519.65	\$69.53
	197206	\$111.64	\$128.88	\$17.24
	197211	\$247.34	\$285.54	\$38.20
	197212	\$420.78	\$485.77	\$64.99
	197213	\$476.84	\$550.49	\$73.65
	197214	\$304.37	\$351.39	\$47.02
	197217	\$5,781.21	\$6,674.16	\$892.95
	197218	\$2,403.75	\$2,775.02	\$371.27
	197220	\$28.05	\$32.38	\$4.33
	197224	\$103.76	\$119.79	\$16.03
	197225	\$450.93	\$520.58	\$69.65
	197227	\$263.58	\$304.30	\$40.72
	197228	\$744.24	\$859.19	\$114.95
	197229	\$103.76	\$119.79	\$16.03
	197230	\$308.53	\$356.18	\$47.65
	197231	\$250.34	\$289.00	\$38.66
	197232	\$499.80	\$577.00	\$77.20
	197233	\$429.37	\$495.69	\$66.32
	197235	\$115.07	\$132.84	\$17.77
	197236	\$554.89	\$640.59	\$85.70
	197237	\$365.12	\$421.52	\$56.40
	197239	\$313.30	\$361.69	\$48.39
	197240	\$281.47	\$324.95	\$43.48
	197242	\$8.40	\$9.69	\$1.29
	197245	\$41.55	\$47.97	\$6.42
	197246	\$18.99	\$21.92	\$2.93
	197247	\$415.06	\$479.16	\$64.10
	197249	\$374.50	\$432.35	\$57.85
	197250	\$267.16	\$308.43	\$41.27
	197251	\$127.76	\$147.49	\$19.73
	197253	\$545.39	\$629.63	\$84.24
	197254	\$21.90	\$25.28	\$3.38
	197256	\$249.70	\$288.27	\$38.57
	197259	\$814.85	\$939.38	\$124.53
	197260	\$729.93	\$842.67	\$112.74
	197262	\$600.64	\$693.42	\$92.78
	197270	\$710.55	\$820.30	\$109.75
	197272	\$237.47	\$274.15	\$36.68
	197274	\$506.32	\$584.53	\$78.21
	197276	\$415.01	\$479.11	\$64.10
	197279	\$169.43	\$195.60	\$26.17
	197282	\$548.64	\$633.38	\$84.74
	197283	\$934.64	\$1,079.00	\$144.36
	197284	\$353.75	\$408.39	\$54.64
	197289	\$99.35	\$114.70	\$15.35

GALVESTON COUNTY

Run Date: 05/19/2022 08:11:25 PM

Expected Refunds

cad_refund_rpt.rdf v1.2

Request Seq: 4016740

CAD Seq = 4016430, Year = 2021

Page 54 of 158

Tax Unit	Account	New Levy	Levy Paid	Expected Refund
332	197290	\$148.37	\$171.29	\$22.92
	197291	\$578.42	\$667.76	\$89.34
	197292	\$1,192.69	\$1,376.91	\$184.22
	197293	\$47.04	\$54.31	\$7.27
	197294	\$71.75	\$82.83	\$11.08
	197295	\$38.17	\$44.06	\$5.89
	197296	\$8.49	\$9.80	\$1.31
	197298	\$21.04	\$24.29	\$3.25
	197299	\$8.49	\$9.80	\$1.31
	197301	\$138.35	\$159.72	\$21.37
	197302	\$16.94	\$19.55	\$2.61
	197306	\$877.01	\$1,012.47	\$135.46
	197309	\$16.94	\$19.55	\$2.61
	197310	\$47.61	\$54.97	\$7.36
	197312	\$486.19	\$561.28	\$75.09
	197313	\$17.51	\$20.21	\$2.70
	197317	\$243.02	\$280.56	\$37.54
	197318	\$318.96	\$368.22	\$49.26
	197319	\$21.56	\$24.89	\$3.33
	197321	\$495.92	\$572.52	\$76.60
	197322	\$539.14	\$622.42	\$83.28
	197326	\$578.55	\$667.91	\$89.36
	197327	\$149.18	\$172.22	\$23.04
	197328	\$300.18	\$346.54	\$46.36
	197330	\$619.53	\$715.22	\$95.69
	197332	\$776.15	\$896.04	\$119.89
	197334	\$627.45	\$724.36	\$96.91
	197335	\$450.07	\$519.59	\$69.52
	197336	\$500.93	\$578.30	\$77.37
	197339	\$268.09	\$309.50	\$41.41
	197341	\$602.78	\$695.88	\$93.10
	197342	\$795.91	\$918.84	\$122.93
	197343	\$400.36	\$462.20	\$61.84
	197345	\$477.08	\$550.76	\$73.68
	197346	\$462.76	\$534.24	\$71.48
	197347	\$419.76	\$484.60	\$64.84
	197348	\$587.71	\$678.49	\$90.78
	197349	\$599.72	\$692.35	\$92.63
	197350	\$442.38	\$510.71	\$68.33
	197351	\$637.24	\$735.67	\$98.43
	197352	\$288.63	\$333.21	\$44.58
	197354	\$32.87	\$37.95	\$5.08
	197355	\$488.52	\$563.98	\$75.46
	197356	\$503.46	\$581.22	\$77.76
	197357	\$457.13	\$527.74	\$70.61
	197358	\$526.04	\$607.29	\$81.25
	197361	\$246.15	\$248.32	\$2.17

GALVESTON COUNTY

Run Date: 05/19/2022 08:11:25 PM

Expected Refunds

cad_refund_rpt.rdf v1.2

Request Seq: 4016740

CAD Seq = 4016430, Year = 2021

Page 55 of 158

Tax Unit	Account	New Levy	Levy Paid	Expected Refund
332	197362	\$405.51	\$468.15	\$62.64
	197364	\$405.51	\$468.15	\$62.64
	197365	\$768.14	\$886.79	\$118.65
	197366	\$752.06	\$868.22	\$116.16
	197367	\$682.36	\$787.76	\$105.40
	197368	\$401.20	\$463.17	\$61.97
	197370	\$355.07	\$409.92	\$54.85
	197372	\$572.06	\$660.42	\$88.36
	197373	\$670.10	\$773.60	\$103.50
	197374	\$621.73	\$717.76	\$96.03
	197376	\$592.05	\$683.50	\$91.45
	197379	\$467.30	\$539.47	\$72.17
	197380	\$667.72	\$770.85	\$103.13
	197381	\$674.36	\$778.52	\$104.16
	197382	\$409.54	\$472.80	\$63.26
	197383	\$558.99	\$645.33	\$86.34
	197386	\$385.98	\$445.60	\$59.62
	197387	\$580.95	\$670.69	\$89.74
	197390	\$1,080.00	\$1,246.82	\$166.82
	197393	\$461.35	\$532.61	\$71.26
	197394	\$362.58	\$418.58	\$56.00
	197395	\$412.96	\$476.74	\$63.78
	197397	\$334.81	\$386.53	\$51.72
	197398	\$435.19	\$502.41	\$67.22
	197399	\$400.32	\$462.16	\$61.84
	197401	\$719.05	\$830.11	\$111.06
	197402	\$333.95	\$385.53	\$51.58
	197403	\$671.70	\$775.45	\$103.75
	197404	\$487.09	\$562.33	\$75.24
	197405	\$851.77	\$983.33	\$131.56
	197406	\$783.17	\$904.13	\$120.96
	197407	\$541.12	\$624.70	\$83.58
	197410	\$475.64	\$549.11	\$73.47
	197412	\$603.50	\$696.72	\$93.22
	197415	\$772.82	\$892.19	\$119.37
	197416	\$604.03	\$697.32	\$93.29
	197417	\$525.37	\$606.51	\$81.14
	197419	\$534.33	\$550.76	\$16.43
	197422	\$759.89	\$877.26	\$117.37
	197423	\$572.76	\$661.23	\$88.47
	197426	\$433.70	\$500.68	\$66.98
	197427	\$450.56	\$520.15	\$69.59
	197429	\$514.51	\$593.98	\$79.47
	197430	\$1,004.44	\$1,159.58	\$155.14
	197431	\$1,039.07	\$1,199.56	\$160.49
	197434	\$481.32	\$555.67	\$74.35
	197435	\$363.42	\$419.56	\$56.14

GALVESTON COUNTY

Run Date: 05/19/2022 08:11:25 PM

Expected Refunds

cad_refund_rpt.rdf v1.2

Request Seq: 4016740

CAD Seq = 4016430, Year = 2021

Page 56 of 158

Tax Unit	Account	New Levy	Levy Paid	Expected Refund
332	197437	\$528.93	\$610.63	\$81.70
	197439	\$551.69	\$636.90	\$85.21
	197440	\$740.99	\$855.45	\$114.46
	197441	\$726.30	\$838.48	\$112.18
	197443	\$751.89	\$868.02	\$116.13
	197444	\$671.47	\$775.18	\$103.71
	197447	\$1,244.98	\$1,437.27	\$192.29
	197448	\$643.36	\$742.73	\$99.37
	197449	\$657.04	\$758.52	\$101.48
	197452	\$911.84	\$1,052.69	\$140.85
	197454	\$693.58	\$800.71	\$107.13
	197456	\$543.43	\$627.37	\$83.94
	197457	\$572.59	\$661.03	\$88.44
	197458	\$465.91	\$537.87	\$71.96
	197460	\$624.11	\$720.51	\$96.40
	197461	\$393.11	\$453.83	\$60.72
	197462	\$667.91	\$771.07	\$103.16
	197463	\$797.72	\$920.93	\$123.21
	197464	\$648.97	\$749.20	\$100.23
	197465	\$624.83	\$721.34	\$96.51
	197469	\$739.32	\$853.52	\$114.20
	197471	\$644.05	\$743.53	\$99.48
	197473	\$801.87	\$925.73	\$123.86
	197475	\$541.43	\$625.06	\$83.63
	197476	\$787.18	\$908.76	\$121.58
	197477	\$1,019.80	\$1,177.31	\$157.51
	197478	\$689.23	\$795.69	\$106.46
	197480	\$361.89	\$417.78	\$55.89
	197482	\$676.02	\$780.43	\$104.41
	197483	\$676.26	\$780.71	\$104.45
	197484	\$512.09	\$591.19	\$79.10
	197485	\$435.19	\$502.41	\$67.22
	197487	\$629.32	\$726.52	\$97.20
	197488	\$477.79	\$551.59	\$73.80
	197489	\$630.26	\$727.60	\$97.34
	197492	\$718.00	\$828.90	\$110.90
	197493	\$823.29	\$950.45	\$127.16
	197496	\$549.02	\$566.19	\$17.17
	197499	\$444.05	\$512.63	\$68.58
	197500	\$393.98	\$454.84	\$60.86
	197502	\$503.84	\$581.66	\$77.82
	197504	\$539.14	\$622.42	\$83.28
	197505	\$644.17	\$743.66	\$99.49
	197506	\$535.61	\$618.34	\$82.73
	197507	\$528.67	\$610.32	\$81.65
	197509	\$1,431.23	\$1,652.29	\$221.06
	197512	\$861.12	\$994.13	\$133.01

GALVESTON COUNTY

Run Date: 05/19/2022 08:11:25 PM

Expected Refunds

cad_refund_rpt.rdf v1.2

Request Seq: 4016740

CAD Seq = 4016430, Year = 2021

Page 57 of 158

Tax Unit	Account	New Levy	Levy Paid	Expected Refund
332	197513	\$565.85	\$653.24	\$87.39
	197514	\$766.89	\$885.35	\$118.46
	197515	\$756.74	\$784.19	\$27.45
	197516	\$521.21	\$601.72	\$80.51
	197517	\$582.56	\$672.54	\$89.98
	197519	\$520.39	\$600.77	\$80.38
	197520	\$620.06	\$715.83	\$95.77
	197521	\$447.49	\$516.61	\$69.12
	197522	\$460.08	\$531.14	\$71.06
	197523	\$533.85	\$616.30	\$82.45
	197524	\$467.74	\$539.99	\$72.25
	197527	\$958.06	\$1,106.04	\$147.98
	197530	\$441.89	\$510.14	\$68.25
	197531	\$663.22	\$765.66	\$102.44
	197532	\$572.82	\$661.30	\$88.48
	197534	\$915.99	\$1,057.47	\$141.48
	197535	\$553.89	\$639.44	\$85.55
	197536	\$552.85	\$638.24	\$85.39
	197537	\$802.87	\$926.88	\$124.01
	197542	\$371.98	\$429.43	\$57.45
	197544	\$400.28	\$410.08	\$9.80
	197545	\$405.51	\$468.15	\$62.64
	197546	\$826.06	\$953.65	\$127.59
	197547	\$597.20	\$621.13	\$23.93
	197548	\$242.97	\$280.50	\$37.53
	197551	\$477.55	\$551.31	\$73.76
	197552	\$591.57	\$682.95	\$91.38
	197553	\$434.19	\$501.25	\$67.06
	197554	\$637.61	\$736.10	\$98.49
	197555	\$475.09	\$548.47	\$73.38
	197556	\$160.98	\$185.85	\$24.87
	197557	\$179.90	\$207.69	\$27.79
	197558	\$649.21	\$749.48	\$100.27
	197559	\$408.36	\$471.44	\$63.08
	197563	\$300.27	\$346.65	\$46.38
	197564	\$394.21	\$455.10	\$60.89
	197566	\$308.20	\$355.80	\$47.60
	197569	\$39.60	\$45.71	\$6.11
	197570	\$758.05	\$790.57	\$32.52
	197571	\$498.70	\$575.73	\$77.03
	197572	\$680.69	\$785.83	\$105.14
	197573	\$449.52	\$518.95	\$69.43
	197574	\$391.90	\$452.44	\$60.54
	197575	\$782.24	\$903.07	\$120.83
	197577	\$457.09	\$527.69	\$70.60
	197578	\$361.06	\$416.82	\$55.76
	197580	\$244.94	\$282.77	\$37.83

GALVESTON COUNTY

Run Date: 05/19/2022 08:11:25 PM

Expected Refunds

cad_refund_rpt.rdf v1.2

Request Seq: 4016740

CAD Seq = 4016430, Year = 2021

Page 58 of 158

Tax Unit	Account	New Levy	Levy Paid	Expected Refund
332	197581	\$367.30	\$424.03	\$56.73
	197582	\$454.18	\$524.33	\$70.15
	197583	\$605.49	\$699.01	\$93.52
	197584	\$460.05	\$531.11	\$71.06
	197587	\$592.50	\$684.02	\$91.52
	197590	\$488.88	\$564.39	\$75.51
	197591	\$522.48	\$603.18	\$80.70
	197592	\$472.31	\$545.26	\$72.95
	197594	\$633.26	\$731.07	\$97.81
	197597	\$710.84	\$820.64	\$109.80
	197599	\$558.37	\$644.61	\$86.24
	197602	\$528.12	\$609.70	\$81.58
	197604	\$301.33	\$306.23	\$4.90
	197605	\$488.31	\$563.73	\$75.42
	197607	\$488.38	\$563.82	\$75.44
	197608	\$670.58	\$774.15	\$103.57
	197609	\$620.20	\$715.99	\$95.79
	197611	\$681.23	\$786.45	\$105.22
	197612	\$835.22	\$964.22	\$129.00
	197613	\$266.35	\$307.49	\$41.14
	197614	\$333.95	\$385.53	\$51.58
	197617	\$710.15	\$819.83	\$109.68
	197619	\$456.32	\$461.02	\$4.70
	197620	\$538.71	\$621.92	\$83.21
	197621	\$432.77	\$499.62	\$66.85
	197630	\$559.51	\$645.94	\$86.43
	197631	\$834.88	\$963.84	\$128.96
	197633	\$664.61	\$767.27	\$102.66
	197637	\$2,981.73	\$3,442.28	\$460.55
	197638	\$417.39	\$481.86	\$64.47
	197639	\$543.57	\$627.53	\$83.96
	197640	\$673.32	\$777.32	\$104.00
	197643	\$517.33	\$597.24	\$79.91
	197644	\$497.31	\$574.13	\$76.82
	197645	\$513.01	\$592.25	\$79.24
	197646	\$419.83	\$484.67	\$64.84
	197648	\$577.88	\$667.14	\$89.26
	197649	\$629.74	\$727.01	\$97.27
	197650	\$495.97	\$572.57	\$76.60
	197651	\$694.19	\$801.42	\$107.23
	197652	\$338.57	\$390.86	\$52.29
	197655	\$435.62	\$502.90	\$67.28
	197658	\$546.68	\$631.12	\$84.44
	197660	\$577.26	\$666.42	\$89.16
	197661	\$305.14	\$352.27	\$47.13
	197663	\$434.93	\$502.10	\$67.17
	197665	\$583.84	\$674.02	\$90.18

GALVESTON COUNTY

Run Date: 05/19/2022 08:11:25 PM

Expected Refunds

cad_refund_rpt.rdf v1.2

Request Seq: 4016740

CAD Seq = 4016430, Year = 2021

Page 59 of 158

Tax Unit	Account	New Levy	Levy Paid	Expected Refund
332	197666	\$377.18	\$435.43	\$58.25
	197667	\$791.53	\$913.79	\$122.26
	197669	\$529.60	\$611.40	\$81.80
	197671	\$512.24	\$591.36	\$79.12
	197672	\$395.97	\$457.13	\$61.16
	197673	\$685.17	\$791.00	\$105.83
	197675	\$720.96	\$832.31	\$111.35
	197676	\$437.28	\$448.92	\$11.64
	197678	\$571.06	\$659.26	\$88.20
	197680	\$554.01	\$639.59	\$85.58
	197681	\$480.89	\$555.17	\$74.28
	197685	\$431.91	\$498.62	\$66.71
	197686	\$583.37	\$673.47	\$90.10
	197687	\$520.92	\$601.38	\$80.46
	197688	\$389.44	\$449.59	\$60.15
	197689	\$920.80	\$1,063.03	\$142.23
	197690	\$654.50	\$755.59	\$101.09
	197691	\$807.69	\$932.44	\$124.75
	197696	\$319.86	\$369.27	\$49.41
	197697	\$529.70	\$611.51	\$81.81
	197698	\$391.25	\$451.68	\$60.43
	197699	\$509.90	\$588.66	\$78.76
	197700	\$542.54	\$626.34	\$83.80
	197701	\$310.53	\$358.49	\$47.96
	197706	\$854.73	\$986.75	\$132.02
	197709	\$1,311.48	\$1,514.05	\$202.57
	197711	\$564.48	\$651.66	\$87.18
	197712	\$430.80	\$497.34	\$66.54
	197713	\$562.23	\$649.08	\$86.85
	197714	\$744.95	\$860.02	\$115.07
	197715	\$372.12	\$429.60	\$57.48
	197716	\$442.49	\$510.83	\$68.34
	197718	\$522.47	\$603.17	\$80.70
	197719	\$435.57	\$502.85	\$67.28
	197720	\$452.46	\$522.34	\$69.88
	197721	\$571.48	\$659.75	\$88.27
	197722	\$282.91	\$326.60	\$43.69
	197724	\$545.58	\$629.85	\$84.27
	197725	\$491.66	\$567.60	\$75.94
	197726	\$479.46	\$553.52	\$74.06
	197730	\$377.89	\$436.26	\$58.37
	197732	\$599.40	\$691.98	\$92.58
	197733	\$565.21	\$652.51	\$87.30
	197734	\$576.69	\$665.76	\$89.07
	197735	\$292.21	\$337.34	\$45.13
	197736	\$586.71	\$677.33	\$90.62
	197737	\$372.45	\$429.98	\$57.53

GALVESTON COUNTY

Run Date: 05/19/2022 08:11:25 PM

Expected Refunds

cad_refund_rpt.rdf v1.2

Request Seq: 4016740

CAD Seq = 4016430, Year = 2021

Page 60 of 158

Tax Unit	Account	New Levy	Levy Paid	Expected Refund
332	197738	\$468.20	\$540.52	\$72.32
	197740	\$439.20	\$507.03	\$67.83
	197742	\$771.72	\$890.92	\$119.20
	197743	\$355.95	\$363.56	\$7.61
	197744	\$429.65	\$496.02	\$66.37
	197746	\$748.82	\$864.48	\$115.66
	197748	\$610.27	\$704.53	\$94.26
	197749	\$572.91	\$661.40	\$88.49
	197751	\$632.52	\$730.22	\$97.70
	197753	\$653.72	\$754.70	\$100.98
	197754	\$482.07	\$556.52	\$74.45
	197757	\$472.31	\$545.26	\$72.95
	197758	\$383.61	\$392.58	\$8.97
	197759	\$385.72	\$445.29	\$59.57
	197761	\$547.45	\$632.01	\$84.56
	197762	\$434.43	\$501.53	\$67.10
	197764	\$529.41	\$611.18	\$81.77
	197765	\$690.62	\$797.29	\$106.67
	197769	\$535.61	\$618.34	\$82.73
	197770	\$732.79	\$845.97	\$113.18
	197773	\$3.67	\$4.24	\$0.57
	197774	\$3.67	\$4.24	\$0.57
	197775	\$3.34	\$3.86	\$0.52
	197776	\$3.24	\$3.75	\$0.51
	197777	\$2.86	\$3.30	\$0.44
	197780	\$87.59	\$101.12	\$13.53
	197781	\$3.72	\$4.30	\$0.58
	197782	\$1.34	\$1.54	\$0.20
	197783	\$2.86	\$3.30	\$0.44
	197784	\$0.67	\$0.77	\$0.10
	197785	\$0.33	\$0.39	\$0.06
	197786	\$2.00	\$2.31	\$0.31
	197787	\$4.01	\$4.63	\$0.62
	197788	\$2.67	\$3.08	\$0.41
	197789	\$2.67	\$3.08	\$0.41
	197790	\$0.48	\$0.55	\$0.07
	197791	\$4.01	\$4.63	\$0.62
	197792	\$0.43	\$0.50	\$0.07
	197793	\$5.25	\$6.06	\$0.81
	197795	\$16.22	\$18.73	\$2.51
	197796	\$41.89	\$48.36	\$6.47
	197797	\$4.68	\$5.40	\$0.72
	197798	\$5.96	\$6.88	\$0.92
	197800	\$1.77	\$2.04	\$0.27
	197801	\$4.01	\$4.63	\$0.62
	197803	\$4.68	\$5.40	\$0.72
	197804	\$3.43	\$3.97	\$0.54

GALVESTON COUNTY

Run Date: 05/19/2022 08:11:25 PM

Expected Refunds

cad_refund_rpt.rdf v1.2

Request Seq: 4016740

CAD Seq = 4016430, Year = 2021

Page 61 of 158

Tax Unit	Account	New Levy	Levy Paid	Expected Refund
332	197805	\$4.87	\$5.62	\$0.75
	197806	\$4.68	\$5.40	\$0.72
	197807	\$9.73	\$11.24	\$1.51
	197812	\$2.29	\$2.64	\$0.35
	197813	\$2.86	\$3.30	\$0.44
	197814	\$2.86	\$3.30	\$0.44
	197815	\$2.86	\$3.30	\$0.44
	197816	\$4.01	\$4.63	\$0.62
	197817	\$6.82	\$7.88	\$1.06
	197818	\$1.72	\$1.98	\$0.26
	197819	\$4.34	\$5.01	\$0.67
	197820	\$2.86	\$3.30	\$0.44
	197821	\$4.01	\$4.63	\$0.62
	197822	\$4.01	\$4.63	\$0.62
	197823	\$0.95	\$1.10	\$0.15
	197824	\$1.14	\$1.32	\$0.18
	197825	\$2.86	\$3.30	\$0.44
	197826	\$4.01	\$4.63	\$0.62
	197828	\$2.86	\$3.30	\$0.44
	197829	\$0.33	\$0.39	\$0.06
	197830	\$2.86	\$3.30	\$0.44
	197831	\$0.52	\$0.61	\$0.09
	197832	\$7.92	\$9.14	\$1.22
	197833	\$4.06	\$4.68	\$0.62
	197834	\$2.86	\$3.30	\$0.44
	197835	\$0.67	\$0.77	\$0.10
	197836	\$2.00	\$2.31	\$0.31
	197837	\$4.01	\$4.63	\$0.62
	197838	\$4.01	\$4.63	\$0.62
	197839	\$2.86	\$3.30	\$0.44
	197840	\$4.01	\$4.63	\$0.62
	197841	\$4.01	\$4.63	\$0.62
	197842	\$2.53	\$2.92	\$0.39
	197843	\$4.82	\$5.56	\$0.74
	197844	\$4.82	\$5.56	\$0.74
	197845	\$2.86	\$3.30	\$0.44
	197846	\$0.33	\$0.39	\$0.06
	197847	\$2.86	\$3.30	\$0.44
	197848	\$2.86	\$3.30	\$0.44
	197849	\$2.86	\$3.30	\$0.44
	197850	\$3.34	\$3.86	\$0.52
	197851	\$2.86	\$3.30	\$0.44
	197852	\$4.01	\$4.63	\$0.62
	197853	\$0.95	\$1.10	\$0.15
	197854	\$0.81	\$0.94	\$0.13
	197855	\$4.01	\$4.63	\$0.62
	197856	\$4.01	\$4.63	\$0.62

GALVESTON COUNTY

Run Date: 05/19/2022 08:11:25 PM

Expected Refunds

cad_refund_rpt.rdf v1.2

Request Seq: 4016740

CAD Seq = 4016430, Year = 2021

Page 62 of 158

Tax Unit	Account	New Levy	Levy Paid	Expected Refund
332	197857	\$0.81	\$0.94	\$0.13
	197858	\$4.01	\$4.63	\$0.62
	197859	\$0.33	\$0.39	\$0.06
	197860	\$2.86	\$3.30	\$0.44
	197861	\$2.91	\$3.36	\$0.45
	197862	\$4.01	\$4.63	\$0.62
	197863	\$4.01	\$4.63	\$0.62
	197864	\$6.68	\$7.71	\$1.03
	197865	\$0.33	\$0.39	\$0.06
	197866	\$1.19	\$1.38	\$0.19
	197867	\$0.95	\$1.10	\$0.15
	197868	\$17.75	\$20.49	\$2.74
	197869	\$2.81	\$3.25	\$0.44
	197871	\$514.86	\$594.38	\$79.52
	197872	\$646.92	\$746.84	\$99.92
	197873	\$186.97	\$215.84	\$28.87
	197877	\$462.76	\$534.24	\$71.48
	197878	\$429.37	\$495.69	\$66.32
	197881	\$393.95	\$454.79	\$60.84
	197882	\$1,301.84	\$1,502.92	\$201.08
	197883	\$448.45	\$517.72	\$69.27
	197884	\$45.89	\$52.98	\$7.09
	197885	\$45.89	\$52.98	\$7.09
	197890	\$45.89	\$52.98	\$7.09
	197891	\$686.99	\$793.10	\$106.11
	197892	\$45.89	\$52.98	\$7.09
	197893	\$393.50	\$454.28	\$60.78
	197894	\$506.56	\$584.80	\$78.24
	197896	\$355.61	\$410.54	\$54.93
	197900	\$667.19	\$770.24	\$103.05
	197905	\$698.77	\$806.70	\$107.93
	197909	\$314.87	\$363.50	\$48.63
	197910	\$45.89	\$52.98	\$7.09
	197911	\$45.89	\$52.98	\$7.09
	197912	\$65.41	\$75.51	\$10.10
	197913	\$45.89	\$52.98	\$7.09
	197914	\$45.89	\$52.98	\$7.09
	197915	\$45.89	\$52.98	\$7.09
	197916	\$45.89	\$52.98	\$7.09
	197917	\$45.89	\$52.98	\$7.09
	197918	\$606.79	\$700.52	\$93.73
	197919	\$322.78	\$328.75	\$5.97
	197920	\$548.64	\$633.38	\$84.74
	197921	\$407.38	\$470.30	\$62.92
	197922	\$432.09	\$498.83	\$66.74
	197923	\$357.81	\$413.07	\$55.26
	197924	\$550.40	\$635.42	\$85.02

GALVESTON COUNTY

Run Date: 05/19/2022 08:11:25 PM

Expected Refunds

cad_refund_rpt.rdf v1.2

Request Seq: 4016740

CAD Seq = 4016430, Year = 2021

Page 63 of 158

Tax Unit	Account	New Levy	Levy Paid	Expected Refund
332	197927	\$384.67	\$444.08	\$59.41
	197928	\$523.30	\$604.13	\$80.83
	197929	\$221.21	\$255.37	\$34.16
	197930	\$240.03	\$277.10	\$37.07
	197931	\$519.49	\$599.73	\$80.24
	197932	\$497.83	\$574.72	\$76.89
	197933	\$668.72	\$772.01	\$103.29
	197934	\$582.03	\$671.93	\$89.90
	197935	\$314.61	\$363.20	\$48.59
	197936	\$338.72	\$391.04	\$52.32
	197937	\$372.56	\$430.11	\$57.55
	197939	\$521.44	\$601.99	\$80.55
	197940	\$386.43	\$446.12	\$59.69
	197941	\$632.27	\$729.93	\$97.66
	197943	\$504.98	\$582.98	\$78.00
	197946	\$409.90	\$473.22	\$63.32
	197947	\$312.93	\$361.26	\$48.33
	197948	\$554.52	\$640.17	\$85.65
	197949	\$376.89	\$435.10	\$58.21
	197951	\$400.84	\$462.75	\$61.91
	197952	\$541.15	\$624.73	\$83.58
	197953	\$665.09	\$767.82	\$102.73
	197954	\$335.86	\$387.74	\$51.88
	197955	\$477.08	\$550.76	\$73.68
	197958	\$598.30	\$690.71	\$92.41
	197959	\$89.59	\$103.43	\$13.84
	197961	\$395.97	\$457.13	\$61.16
	197962	\$284.48	\$328.42	\$43.94
	197963	\$589.19	\$680.19	\$91.00
	197964	\$428.89	\$495.14	\$66.25
	197966	\$812.56	\$938.06	\$125.50
	197967	\$517.82	\$597.80	\$79.98
	197970	\$361.66	\$417.52	\$55.86
	197971	\$417.01	\$481.42	\$64.41
	197972	\$634.46	\$732.46	\$98.00
	197973	\$686.04	\$792.00	\$105.96
	197974	\$391.30	\$451.74	\$60.44
	197975	\$241.18	\$278.43	\$37.25
	197977	\$278.70	\$321.75	\$43.05
	197978	\$572.59	\$661.03	\$88.44
	197979	\$486.52	\$561.67	\$75.15
	197980	\$251.40	\$290.23	\$38.83
	197983	\$522.02	\$602.65	\$80.63
	197984	\$486.62	\$561.78	\$75.16
	197985	\$213.93	\$246.97	\$33.04
	197987	\$539.10	\$622.36	\$83.26
	197989	\$511.04	\$589.98	\$78.94

GALVESTON COUNTY

Run Date: 05/19/2022 08:11:25 PM

Expected Refunds

cad_refund_rpt.rdf v1.2

Request Seq: 4016740

CAD Seq = 4016430, Year = 2021

Page 64 of 158

Tax Unit	Account	New Levy	Levy Paid	Expected Refund
332	197990	\$302.37	\$349.07	\$46.70
	197991	\$136.59	\$157.68	\$21.09
	197993	\$448.45	\$517.72	\$69.27
	197994	\$501.58	\$579.06	\$77.48
	197996	\$649.83	\$750.21	\$100.38
	197997	\$164.59	\$190.01	\$25.42
	197998	\$288.63	\$333.21	\$44.58
	197999	\$875.96	\$1,011.26	\$135.30
	198000	\$310.10	\$358.00	\$47.90
	198001	\$310.10	\$358.00	\$47.90
	198002	\$605.89	\$699.47	\$93.58
	198003	\$464.05	\$535.73	\$71.68
	198005	\$212.55	\$245.38	\$32.83
	198006	\$284.41	\$328.34	\$43.93
	198007	\$481.13	\$555.45	\$74.32
	198008	\$310.10	\$358.00	\$47.90
	198011	\$421.88	\$487.04	\$65.16
	198012	\$415.06	\$479.16	\$64.10
	198013	\$500.04	\$577.27	\$77.23
	198014	\$244.41	\$282.16	\$37.75
	198015	\$225.17	\$231.30	\$6.13
	198017	\$346.36	\$399.85	\$53.49
	198020	\$343.78	\$396.88	\$53.10
	198021	\$223.33	\$257.82	\$34.49
	198023	\$650.25	\$750.69	\$100.44
	198024	\$563.52	\$650.56	\$87.04
	198025	\$408.57	\$471.67	\$63.10
	198026	\$510.47	\$589.32	\$78.85
	198029	\$486.62	\$561.78	\$75.16
	198030	\$481.85	\$556.27	\$74.42
	198031	\$565.76	\$653.15	\$87.39
	198032	\$422.12	\$487.32	\$65.20
	198033	\$282.52	\$326.16	\$43.64
	198034	\$333.95	\$385.53	\$51.58
	198036	\$255.32	\$294.76	\$39.44
	198037	\$474.69	\$548.01	\$73.32
	198038	\$297.97	\$344.00	\$46.03
	198039	\$316.78	\$365.71	\$48.93
	198040	\$226.34	\$261.30	\$34.96
	198041	\$451.27	\$520.97	\$69.70
	198043	\$180.85	\$208.79	\$27.94
	198044	\$82.30	\$95.01	\$12.71
	198046	\$303.70	\$350.61	\$46.91
	198047	\$233.50	\$269.57	\$36.07
	198049	\$403.03	\$465.29	\$62.26
	198052	\$563.52	\$650.56	\$87.04
	198053	\$457.71	\$528.40	\$70.69

GALVESTON COUNTY

Run Date: 05/19/2022 08:11:25 PM

Expected Refunds

cad_refund_rpt.rdf v1.2

Request Seq: 4016740

CAD Seq = 4016430, Year = 2021

Page 65 of 158

Tax Unit	Account	New Levy	Levy Paid	Expected Refund
332	198054	\$620.20	\$715.99	\$95.79
	198055	\$489.77	\$565.41	\$75.64
	198057	\$356.90	\$412.03	\$55.13
	198058	\$346.32	\$399.81	\$53.49
	198060	\$382.57	\$441.66	\$59.09
	198063	\$73.14	\$84.43	\$11.29
	198064	\$305.60	\$352.80	\$47.20
	198066	\$243.26	\$280.83	\$37.57
	198068	\$443.49	\$511.99	\$68.50
	198069	\$258.27	\$298.16	\$39.89
	198070	\$299.95	\$346.28	\$46.33
	198071	\$262.39	\$302.92	\$40.53
	198072	\$425.73	\$491.49	\$65.76
	198073	\$323.97	\$374.01	\$50.04
	198075	\$224.90	\$259.64	\$34.74
	198077	\$445.91	\$514.78	\$68.87
	198078	\$297.29	\$343.21	\$45.92
	198079	\$386.72	\$446.45	\$59.73
	198080	\$386.34	\$446.01	\$59.67
	198081	\$505.70	\$583.81	\$78.11
	198082	\$314.87	\$363.50	\$48.63
	198084	\$440.68	\$508.74	\$68.06
	198086	\$476.26	\$549.83	\$73.57
	198087	\$256.77	\$296.43	\$39.66
	198088	\$395.97	\$457.13	\$61.16
	198089	\$192.34	\$222.05	\$29.71
	198090	\$515.24	\$594.83	\$79.59
	198091	\$338.72	\$391.04	\$52.32
	198093	\$225.02	\$259.77	\$34.75
	198094	\$275.97	\$318.59	\$42.62
	198096	\$319.21	\$368.52	\$49.31
	198098	\$1,498.97	\$1,730.50	\$231.53
	198099	\$26.72	\$30.84	\$4.12
	198100	\$26.72	\$30.84	\$4.12
	198101	\$1,008.54	\$1,164.32	\$155.78
	198102	\$1,001.86	\$1,156.60	\$154.74
	198103	\$293.88	\$339.27	\$45.39
	198105	\$2,504.65	\$2,891.51	\$386.86
	198108	\$491.39	\$567.29	\$75.90
	198109	\$305.33	\$352.49	\$47.16
	198110	\$17.79	\$20.54	\$2.75
	198111	\$647.44	\$747.44	\$100.00
	198112	\$878.25	\$1,013.90	\$135.65
	198113	\$399.03	\$460.66	\$61.63
	198114	\$415.06	\$479.16	\$64.10
	198115	\$233.77	\$269.87	\$36.10
	198116	\$273.39	\$315.62	\$42.23

GALVESTON COUNTY

Run Date: 05/19/2022 08:11:25 PM

Expected Refunds

cad_refund_rpt.rdf v1.2

Request Seq: 4016740

CAD Seq = 4016430, Year = 2021

Page 66 of 158

Tax Unit	Account	New Levy	Levy Paid	Expected Refund
332	198117	\$276.70	\$319.44	\$42.74
	198118	\$191.01	\$220.51	\$29.50
	198121	\$863.62	\$896.36	\$32.74
	198122	\$1,093.08	\$1,261.91	\$168.83
	198123	\$1,168.79	\$1,349.32	\$180.53
	198125	\$32.78	\$37.84	\$5.06
	198126	\$240.60	\$277.77	\$37.17
	198127	\$701.21	\$809.51	\$108.30
	198128	\$756.18	\$827.98	\$71.80
	198129	\$28.86	\$33.32	\$4.46
	198130	\$667.91	\$771.07	\$103.16
	198131	\$277.43	\$320.29	\$42.86
	198132	\$538.67	\$621.87	\$83.20
	198133	\$30.39	\$35.08	\$4.69
	198134	\$567.72	\$655.41	\$87.69
	198135	\$593.72	\$685.43	\$91.71
	198136	\$238.59	\$275.44	\$36.85
	198137	\$172.99	\$199.71	\$26.72
	198138	\$304.04	\$351.00	\$46.96
	198139	\$699.68	\$807.75	\$108.07
	198142	\$29.01	\$33.49	\$4.48
	198143	\$41.84	\$48.30	\$6.46
	198144	\$886.12	\$1,022.99	\$136.87
	198146	\$295.37	\$340.99	\$45.62
	198152	\$654.21	\$755.26	\$101.05
	198157	\$41.12	\$47.48	\$6.36
	198159	\$139.25	\$160.76	\$21.51
	198164	\$60.30	\$69.62	\$9.32
	198167	\$334.72	\$386.42	\$51.70
	198168	\$605.89	\$699.47	\$93.58
	198169	\$656.98	\$758.46	\$101.48
	198170	\$605.81	\$699.38	\$93.57
	198172	\$765.66	\$883.92	\$118.26
	198173	\$610.18	\$704.43	\$94.25
	198176	\$936.64	\$1,081.31	\$144.67
	198177	\$836.74	\$965.98	\$129.24
	198178	\$568.24	\$656.00	\$87.76
	198179	\$758.50	\$875.66	\$117.16
	198180	\$565.10	\$652.38	\$87.28
	198181	\$486.62	\$561.78	\$75.16
	198183	\$615.62	\$710.71	\$95.09
	198184	\$694.43	\$801.69	\$107.26
	198185	\$321.98	\$371.71	\$49.73
	198194	\$191.18	\$191.85	\$0.67
	198195	\$393.06	\$453.77	\$60.71
	198196	\$718.14	\$829.07	\$110.93
	198199	\$16.32	\$18.84	\$2.52

GALVESTON COUNTY

Run Date: 05/19/2022 08:11:25 PM

Expected Refunds

cad_refund_rpt.rdf v1.2

Request Seq: 4016740

CAD Seq = 4016430, Year = 2021

Page 67 of 158

Tax Unit	Account	New Levy	Levy Paid	Expected Refund
332	198200	\$1,245.60	\$1,437.99	\$192.39
	198206	\$27.29	\$31.50	\$4.21
	198208	\$705.12	\$814.03	\$108.91
	198213	\$26.53	\$30.62	\$4.09
	198219	\$1,238.49	\$1,429.78	\$191.29
	198221	\$645.99	\$745.77	\$99.78
	198225	\$781.88	\$902.65	\$120.77
	198226	\$481.14	\$555.46	\$74.32
	198229	\$13.26	\$15.31	\$2.05
	198230	\$26.53	\$30.62	\$4.09
	198232	\$13.26	\$15.31	\$2.05
	198235	\$813.65	\$939.33	\$125.68
	198236	\$562.95	\$649.90	\$86.95
	198238	\$948.56	\$1,095.07	\$146.51
	198239	\$23.62	\$27.26	\$3.64
	198240	\$561.50	\$648.23	\$86.73
	198241	\$270.98	\$312.83	\$41.85
	198242	\$549.69	\$634.59	\$84.90
	198243	\$387.17	\$446.97	\$59.80
	198244	\$797.89	\$921.13	\$123.24
	198246	\$253.31	\$255.84	\$2.53
	198247	\$536.22	\$619.04	\$82.82
	198248	\$623.61	\$719.94	\$96.33
	198249	\$34.35	\$39.66	\$5.31
	198250	\$668.77	\$772.06	\$103.29
	198253	\$575.74	\$664.66	\$88.92
	198255	\$509.04	\$587.66	\$78.62
	198256	\$330.25	\$381.26	\$51.01
	198257	\$467.06	\$539.17	\$72.11
	198262	\$24.57	\$28.36	\$3.79
	198263	\$342.25	\$395.12	\$52.87
	198264	\$792.85	\$915.31	\$122.46
	198266	\$283.91	\$327.76	\$43.85
	198267	\$898.86	\$1,037.69	\$138.83
	198268	\$673.15	\$777.13	\$103.98
	198269	\$393.41	\$454.18	\$60.77
	198275	\$454.94	\$525.21	\$70.27
	198276	\$293.94	\$339.34	\$45.40
	198277	\$538.81	\$622.03	\$83.22
	198278	\$389.06	\$449.15	\$60.09
	198281	\$440.57	\$508.61	\$68.04
	198282	\$277.09	\$319.88	\$42.79
	198283	\$351.56	\$405.86	\$54.30
	198284	\$522.06	\$602.70	\$80.64
	198286	\$682.66	\$788.10	\$105.44
	198287	\$424.06	\$489.56	\$65.50
	198288	\$519.06	\$599.23	\$80.17

GALVESTON COUNTY

Run Date: 05/19/2022 08:11:25 PM

Expected Refunds

cad_refund_rpt.rdf v1.2

Request Seq: 4016740

CAD Seq = 4016430, Year = 2021

Page 68 of 158

Tax Unit	Account	New Levy	Levy Paid	Expected Refund
332	198290	\$434.79	\$501.95	\$67.16
	198291	\$555.98	\$641.86	\$85.88
	198292	\$759.79	\$877.15	\$117.36
	198293	\$503.22	\$580.95	\$77.73
	198294	\$358.71	\$414.11	\$55.40
	198295	\$410.71	\$474.15	\$63.44
	198296	\$433.90	\$500.92	\$67.02
	198297	\$529.18	\$610.91	\$81.73
	198298	\$449.40	\$518.81	\$69.41
	198299	\$439.30	\$507.15	\$67.85
	198300	\$719.00	\$830.06	\$111.06
	198304	\$825.44	\$952.93	\$127.49
	198306	\$597.97	\$690.33	\$92.36
	198308	\$471.69	\$544.54	\$72.85
	198310	\$244.93	\$282.76	\$37.83
	198312	\$203.20	\$234.58	\$31.38
	198317	\$390.68	\$451.02	\$60.34
	198318	\$735.60	\$849.22	\$113.62
	198319	\$568.14	\$655.89	\$87.75
	198321	\$508.52	\$587.06	\$78.54
	198322	\$425.84	\$491.61	\$65.77
	198323	\$609.80	\$703.99	\$94.19
	198326	\$533.28	\$615.64	\$82.36
	198327	\$497.35	\$574.17	\$76.82
	198328	\$75.14	\$86.75	\$11.61
	198329	\$75.14	\$86.75	\$11.61
	198330	\$764.42	\$882.49	\$118.07
	198334	\$784.50	\$905.68	\$121.18
	198335	\$31.01	\$35.80	\$4.79
	198336	\$839.89	\$969.62	\$129.73
	198337	\$284.34	\$328.26	\$43.92
	198338	\$1,010.07	\$1,010.44	\$0.37
	198340	\$322.50	\$372.32	\$49.82
	198345	\$800.20	\$923.80	\$123.60
	198347	\$1,105.58	\$1,276.34	\$170.76
	198348	\$793.85	\$916.47	\$122.62
	198349	\$840.49	\$970.31	\$129.82
	198350	\$927.82	\$1,071.13	\$143.31
	198351	\$746.56	\$861.87	\$115.31
	198352	\$586.13	\$676.66	\$90.53
	198353	\$661.70	\$763.90	\$102.20
	198354	\$700.51	\$725.18	\$24.67
	198355	\$591.12	\$682.42	\$91.30
	198356	\$478.50	\$552.41	\$73.91
	198357	\$516.96	\$596.81	\$79.85
	198358	\$498.59	\$575.60	\$77.01
	198359	\$623.16	\$719.41	\$96.25

GALVESTON COUNTY

Run Date: 05/19/2022 08:11:25 PM

Expected Refunds

cad_refund_rpt.rdf v1.2

Request Seq: 4016740

CAD Seq = 4016430, Year = 2021

Page 69 of 158

Tax Unit	Account	New Levy	Levy Paid	Expected Refund
332	198360	\$501.98	\$579.51	\$77.53
	198361	\$497.77	\$574.66	\$76.89
	198362	\$679.45	\$784.40	\$104.95
	198365	\$392.35	\$452.95	\$60.60
	198367	\$599.44	\$692.02	\$92.58
	198368	\$665.95	\$768.81	\$102.86
	198369	\$604.34	\$697.69	\$93.35
	198370	\$638.71	\$737.36	\$98.65
	198373	\$853.31	\$985.11	\$131.80
	198375	\$776.20	\$896.09	\$119.89
	198376	\$671.06	\$774.70	\$103.64
	198378	\$799.35	\$922.82	\$123.47
	198379	\$641.45	\$740.53	\$99.08
	198380	\$738.75	\$852.86	\$114.11
	198382	\$729.83	\$842.56	\$112.73
	198383	\$619.12	\$714.74	\$95.62
	198384	\$585.90	\$676.39	\$90.49
	198386	\$657.74	\$759.34	\$101.60
	198389	\$514.86	\$594.38	\$79.52
	198390	\$616.19	\$711.37	\$95.18
	198391	\$651.35	\$751.96	\$100.61
	198392	\$764.51	\$882.60	\$118.09
	198395	\$476.31	\$490.88	\$14.57
	198398	\$921.28	\$1,063.58	\$142.30
	198400	\$524.78	\$605.84	\$81.06
	198403	\$729.50	\$842.17	\$112.67
	198406	\$718.76	\$829.78	\$111.02
	198408	\$659.91	\$682.56	\$22.65
	198409	\$425.56	\$491.29	\$65.73
	198410	\$1,065.36	\$1,229.91	\$164.55
	198413	\$1,326.70	\$1,531.62	\$204.92
	198414	\$499.80	\$577.00	\$77.20
	198415	\$382.42	\$441.49	\$59.07
	198416	\$216.49	\$228.07	\$11.58
	198419	\$401.55	\$463.58	\$62.03
	198423	\$31.73	\$36.63	\$4.90
	198424	\$286.25	\$330.46	\$44.21
	198425	\$15.36	\$17.73	\$2.37
	198428	\$15.36	\$17.73	\$2.37
	198429	\$264.01	\$300.69	\$36.68
	198431	\$418.49	\$483.13	\$64.64
	198433	\$636.66	\$734.99	\$98.33
	198436	\$501.12	\$578.52	\$77.40
	198437	\$305.33	\$352.49	\$47.16
	198439	\$216.24	\$249.64	\$33.40
	198440	\$473.40	\$546.52	\$73.12
	198442	\$405.42	\$468.04	\$62.62

GALVESTON COUNTY

Run Date: 05/19/2022 08:11:25 PM

Expected Refunds

cad_refund_rpt.rdf v1.2

Request Seq: 4016740

CAD Seq = 4016430, Year = 2021

Page 70 of 158

Tax Unit	Account	New Levy	Levy Paid	Expected Refund
332	198443	\$310.10	\$358.00	\$47.90
	198444	\$285.05	\$329.08	\$44.03
	198446	\$14.69	\$16.96	\$2.27
	198448	\$387.24	\$447.06	\$59.82
	198449	\$133.87	\$154.54	\$20.67
	198452	\$388.58	\$448.60	\$60.02
	198453	\$226.19	\$261.13	\$34.94
	198454	\$16.03	\$18.51	\$2.48
	198456	\$16.03	\$18.51	\$2.48
	198458	\$342.76	\$395.70	\$52.94
	198459	\$476.50	\$550.07	\$73.57
	198461	\$10.97	\$12.67	\$1.70
	198463	\$397.40	\$458.79	\$61.39
	198465	\$445.26	\$514.03	\$68.77
	198467	\$207.53	\$239.58	\$32.05
	198468	\$219.59	\$253.51	\$33.92
	198469	\$250.06	\$288.68	\$38.62
	198471	\$411.76	\$475.36	\$63.60
	198472	\$373.41	\$431.08	\$57.67
	198473	\$419.30	\$484.07	\$64.77
	198474	\$369.02	\$426.02	\$57.00
	198475	\$324.55	\$374.68	\$50.13
	198476	\$351.75	\$363.04	\$11.29
	198477	\$552.50	\$637.84	\$85.34
	198481	\$351.61	\$405.91	\$54.30
	198482	\$402.99	\$465.23	\$62.24
	198484	\$312.96	\$361.30	\$48.34
	198485	\$219.14	\$252.98	\$33.84
	198486	\$441.20	\$509.35	\$68.15
	198487	\$13.98	\$16.14	\$2.16
	198490	\$324.41	\$374.52	\$50.11
	198492	\$216.99	\$250.51	\$33.52
	198494	\$424.60	\$490.18	\$65.58
	198497	\$15.22	\$17.57	\$2.35
	198499	\$15.12	\$17.46	\$2.34
	198500	\$605.98	\$699.58	\$93.60
	198501	\$188.61	\$217.74	\$29.13
	198504	\$519.54	\$599.78	\$80.24
	198508	\$409.57	\$472.83	\$63.26
	198509	\$3.86	\$4.46	\$0.60
	198510	\$523.54	\$604.41	\$80.87
	198513	\$637.95	\$736.48	\$98.53
	198514	\$562.95	\$649.90	\$86.95
	198515	\$453.22	\$523.23	\$70.01
	198516	\$548.64	\$633.38	\$84.74
	198517	\$517.63	\$597.58	\$79.95
	198518	\$571.06	\$659.26	\$88.20

GALVESTON COUNTY

Run Date: 05/19/2022 08:11:25 PM

Expected Refunds

cad_refund_rpt.rdf v1.2

Request Seq: 4016740

CAD Seq = 4016430, Year = 2021

Page 71 of 158

Tax Unit	Account	New Levy	Levy Paid	Expected Refund
332	198519	\$764.90	\$883.04	\$118.14
	198520	\$594.68	\$686.53	\$91.85
	198522	\$239.33	\$276.30	\$36.97
	198523	\$396.53	\$457.77	\$61.24
	198524	\$799.67	\$923.19	\$123.52
	198525	\$403.85	\$466.23	\$62.38
	198526	\$713.37	\$823.56	\$110.19
	198528	\$660.32	\$762.31	\$101.99
	198530	\$572.54	\$660.97	\$88.43
	198534	\$193.06	\$222.88	\$29.82
	198536	\$361.77	\$417.65	\$55.88
	198537	\$396.02	\$457.19	\$61.17
	198540	\$272.53	\$314.63	\$42.10
	198542	\$226.18	\$261.12	\$34.94
	198543	\$347.72	\$401.43	\$53.71
	198544	\$548.64	\$633.38	\$84.74
	198548	\$733.60	\$846.91	\$113.31
	198550	\$736.32	\$850.05	\$113.73
	198551	\$404.81	\$467.33	\$62.52
	198552	\$268.28	\$309.72	\$41.44
	198553	\$472.31	\$545.26	\$72.95
	198555	\$458.79	\$529.66	\$70.87
	198556	\$286.25	\$330.46	\$44.21
	198557	\$397.93	\$459.39	\$61.46
	198558	\$430.47	\$496.95	\$66.48
	198559	\$229.00	\$264.37	\$35.37
	198560	\$421.98	\$487.16	\$65.18
	198562	\$530.70	\$612.67	\$81.97
	198563	\$357.81	\$413.07	\$55.26
	198565	\$470.11	\$542.72	\$72.61
	198566	\$320.21	\$369.67	\$49.46
	198567	\$276.28	\$318.95	\$42.67
	198569	\$314.87	\$363.50	\$48.63
	198570	\$298.02	\$344.06	\$46.04
	198571	\$385.49	\$445.03	\$59.54
	198573	\$893.66	\$1,031.69	\$138.03
	198575	\$1,558.08	\$1,798.74	\$240.66
	198577	\$2,580.89	\$2,979.52	\$398.63
	198579	\$429.37	\$495.69	\$66.32
	198580	\$51.72	\$59.70	\$7.98
	198582	\$48.33	\$55.79	\$7.46
	198583	\$355.56	\$410.48	\$54.92
	198590	\$1,072.37	\$1,238.01	\$165.64
	198592	\$292.09	\$337.21	\$45.12
	198593	\$603.74	\$696.99	\$93.25
	198594	\$760.89	\$878.41	\$117.52
	198597	\$461.09	\$532.31	\$71.22

GALVESTON COUNTY

Run Date: 05/19/2022 08:11:25 PM

Expected Refunds

cad_refund_rpt.rdf v1.2

Request Seq: 4016740

CAD Seq = 4016430, Year = 2021

Page 72 of 158

Tax Unit	Account	New Levy	Levy Paid	Expected Refund
332	198598	\$400.74	\$462.64	\$61.90
	198599	\$231.38	\$267.12	\$35.74
	198600	\$521.77	\$602.37	\$80.60
	198601	\$260.54	\$300.78	\$40.24
	198602	\$386.43	\$446.12	\$59.69
	198603	\$259.05	\$299.06	\$40.01
	198604	\$556.51	\$642.47	\$85.96
	198605	\$400.51	\$462.37	\$61.86
	198606	\$344.93	\$398.20	\$53.27
	198607	\$227.09	\$262.16	\$35.07
	198608	\$221.00	\$255.13	\$34.13
	198609	\$267.78	\$309.14	\$41.36
	198610	\$572.49	\$660.92	\$88.43
	198611	\$529.27	\$611.02	\$81.75
	198613	\$448.01	\$517.21	\$69.20
	198614	\$434.55	\$446.05	\$11.50
	198615	\$383.90	\$443.20	\$59.30
	198616	\$201.67	\$232.82	\$31.15
	198617	\$560.56	\$647.15	\$86.59
	198618	\$26.43	\$30.51	\$4.08
	198619	\$456.13	\$526.59	\$70.46
	198620	\$570.25	\$658.33	\$88.08
	198621	\$26.43	\$30.51	\$4.08
	198622	\$895.28	\$1,033.56	\$138.28
	198628	\$844.59	\$975.04	\$130.45
	198629	\$348.86	\$402.75	\$53.89
	198631	\$652.40	\$753.17	\$100.77
	198633	\$231.52	\$267.28	\$35.76
	198634	\$484.84	\$559.73	\$74.89
	198635	\$326.07	\$376.43	\$50.36
	198636	\$393.00	\$453.70	\$60.70
	198637	\$498.79	\$575.83	\$77.04
	198638	\$416.68	\$481.04	\$64.36
	198639	\$906.44	\$1,046.45	\$140.01
	198642	\$385.63	\$445.19	\$59.56
	198643	\$450.29	\$519.84	\$69.55
	198644	\$696.48	\$804.06	\$107.58
	198645	\$592.86	\$684.43	\$91.57
	198646	\$811.17	\$936.46	\$125.29
	198647	\$686.99	\$793.10	\$106.11
	198650	\$1,309.38	\$1,511.63	\$202.25
	198653	\$672.39	\$776.25	\$103.86
	198654	\$573.33	\$661.89	\$88.56
	198660	\$663.23	\$765.67	\$102.44
	198661	\$143.12	\$165.23	\$22.11
	198662	\$428.17	\$494.31	\$66.14
	198666	\$27.53	\$31.78	\$4.25

GALVESTON COUNTY

Run Date: 05/19/2022 08:11:25 PM

Expected Refunds

cad_refund_rpt.rdf v1.2

Request Seq: 4016740

CAD Seq = 4016430, Year = 2021

Page 73 of 158

Tax Unit	Account	New Levy	Levy Paid	Expected Refund
332	198667	\$519.97	\$600.28	\$80.31
	198668	\$443.68	\$512.21	\$68.53
	198669	\$639.28	\$738.02	\$98.74
	198670	\$24.33	\$28.09	\$3.76
	198671	\$579.46	\$668.96	\$89.50
	198672	\$23.14	\$26.71	\$3.57
	198673	\$447.67	\$516.81	\$69.14
	198674	\$285.26	\$329.32	\$44.06
	198676	\$17.46	\$20.16	\$2.70
	198677	\$319.16	\$368.46	\$49.30
	198678	\$463.00	\$534.52	\$71.52
	198680	\$730.21	\$843.00	\$112.79
	198683	\$784.98	\$906.23	\$121.25
	198687	\$226.38	\$261.34	\$34.96
	198688	\$274.30	\$316.67	\$42.37
	198689	\$22.28	\$25.72	\$3.44
	198690	\$395.97	\$457.13	\$61.16
	198691	\$22.90	\$26.44	\$3.54
	198692	\$221.98	\$256.26	\$34.28
	198693	\$278.70	\$321.75	\$43.05
	198694	\$731.12	\$844.05	\$112.93
	198695	\$667.86	\$771.01	\$103.15
	198697	\$333.95	\$385.53	\$51.58
	198698	\$188.38	\$217.48	\$29.10
	198699	\$477.08	\$550.76	\$73.68
	198700	\$143.12	\$165.23	\$22.11
	198701	\$4,896.99	\$5,653.37	\$756.38
	198702	\$693.93	\$801.11	\$107.18
	198704	\$65.55	\$75.67	\$10.12
	198707	\$511.71	\$590.75	\$79.04
	198708	\$623.85	\$720.21	\$96.36
	198709	\$540.48	\$623.96	\$83.48
	198711	\$346.31	\$399.80	\$53.49
	198713	\$348.07	\$401.84	\$53.77
	198715	\$655.83	\$757.12	\$101.29
	198718	\$761.89	\$879.57	\$117.68
	198722	\$877.53	\$1,013.08	\$135.55
	198723	\$75.66	\$87.35	\$11.69
	198725	\$543.06	\$626.93	\$83.87
	198727	\$24.28	\$28.03	\$3.75
	198728	\$195.06	\$225.19	\$30.13
	198729	\$906.44	\$1,046.45	\$140.01
	198731	\$482.13	\$556.60	\$74.47
	198732	\$435.19	\$502.41	\$67.22
	198733	\$419.40	\$484.18	\$64.78
	198734	\$440.53	\$508.58	\$68.05
	198735	\$278.14	\$321.10	\$42.96

GALVESTON COUNTY

Run Date: 05/19/2022 08:11:25 PM

Expected Refunds

cad_refund_rpt.rdf v1.2

Request Seq: 4016740

CAD Seq = 4016430, Year = 2021

Page 74 of 158

Tax Unit	Account	New Levy	Levy Paid	Expected Refund
332	198736	\$475.02	\$548.40	\$73.38
	198737	\$234.46	\$241.06	\$6.60
	198738	\$174.28	\$201.19	\$26.91
	198741	\$143.12	\$165.23	\$22.11
	198746	\$278.64	\$321.67	\$43.03
	198747	\$439.10	\$506.92	\$67.82
	198748	\$48.80	\$56.34	\$7.54
	198749	\$619.39	\$715.06	\$95.67
	198750	\$48.33	\$55.79	\$7.46
	198751	\$529.94	\$611.79	\$81.85
	198752	\$48.33	\$55.79	\$7.46
	198754	\$357.81	\$413.07	\$55.26
	198755	\$604.69	\$698.09	\$93.40
	198756	\$1,598.01	\$1,844.84	\$246.83
	198757	\$167.29	\$193.13	\$25.84
	198758	\$1,092.36	\$1,261.08	\$168.72
	198760	\$829.83	\$958.00	\$128.17
	198761	\$760.08	\$877.48	\$117.40
	198764	\$850.91	\$982.34	\$131.43
	198765	\$48.33	\$55.79	\$7.46
	198767	\$540.43	\$623.91	\$83.48
	198768	\$238.54	\$275.38	\$36.84
	198770	\$18.32	\$21.15	\$2.83
	198771	\$319.64	\$369.01	\$49.37
	198772	\$18.65	\$21.53	\$2.88
	198773	\$25.00	\$28.86	\$3.86
	198775	\$301.61	\$348.19	\$46.58
	198777	\$387.39	\$447.22	\$59.83
	198780	\$14.31	\$16.52	\$2.21
	198781	\$306.52	\$353.87	\$47.35
	198782	\$38.12	\$44.01	\$5.89
	198784	\$1,031.49	\$1,190.81	\$159.32
	198787	\$254.62	\$293.94	\$39.32
	198791	\$352.18	\$406.57	\$54.39
	198792	\$706.55	\$815.68	\$109.13
	198793	\$499.45	\$576.59	\$77.14
	198794	\$424.06	\$489.56	\$65.50
	198796	\$28.91	\$33.38	\$4.47
	198799	\$1,030.44	\$1,189.60	\$159.16
	198805	\$362.05	\$417.97	\$55.92
	198806	\$992.46	\$1,145.75	\$153.29
	198809	\$644.05	\$743.53	\$99.48
	198815	\$45.89	\$52.98	\$7.09
	198816	\$816.52	\$942.63	\$126.11
	198820	\$748.25	\$863.82	\$115.57
	198822	\$45.89	\$52.98	\$7.09
	198823	\$450.22	\$519.76	\$69.54

GALVESTON COUNTY

Run Date: 05/19/2022 08:11:25 PM

Expected Refunds

cad_refund_rpt.rdf v1.2

Request Seq: 4016740

CAD Seq = 4016430, Year = 2021

Page 75 of 158

Tax Unit	Account	New Levy	Levy Paid	Expected Refund
332	198825	\$45.89	\$52.98	\$7.09
	198826	\$45.89	\$52.98	\$7.09
	198828	\$854.59	\$986.58	\$131.99
	198829	\$248.08	\$286.40	\$38.32
	198830	\$91.79	\$105.97	\$14.18
	198831	\$12.67	\$14.63	\$1.96
	198835	\$45.89	\$52.98	\$7.09
	198836	\$91.79	\$105.97	\$14.18
	198837	\$183.58	\$211.93	\$28.35
	198840	\$5.28	\$6.10	\$0.82
	198841	\$5.28	\$6.10	\$0.82
	198842	\$45.89	\$52.98	\$7.09
	198844	\$5.28	\$6.10	\$0.82
	198845	\$45.89	\$52.98	\$7.09
	198846	\$153.28	\$176.96	\$23.68
	198847	\$45.89	\$52.98	\$7.09
	198848	\$5.28	\$6.10	\$0.82
	198849	\$45.89	\$52.98	\$7.09
	198851	\$901.67	\$1,040.94	\$139.27
	198853	\$45.89	\$52.98	\$7.09
	198854	\$45.89	\$52.98	\$7.09
	198855	\$776.01	\$895.87	\$119.86
	198856	\$292.92	\$338.17	\$45.25
	198857	\$45.89	\$52.98	\$7.09
	198858	\$45.89	\$52.98	\$7.09
	198859	\$206.10	\$237.93	\$31.83
	198860	\$286.25	\$330.46	\$44.21
	198861	\$45.89	\$52.98	\$7.09
	198862	\$45.89	\$52.98	\$7.09
	198863	\$45.89	\$52.98	\$7.09
	198865	\$45.89	\$52.98	\$7.09
	198870	\$91.79	\$105.97	\$14.18
	198872	\$314.01	\$362.51	\$48.50
	198874	\$428.89	\$495.14	\$66.25
	198875	\$556.37	\$642.30	\$85.93
	198876	\$45.89	\$52.98	\$7.09
	198877	\$45.89	\$52.98	\$7.09
	198879	\$45.89	\$52.98	\$7.09
	198880	\$357.81	\$413.07	\$55.26
	198882	\$45.89	\$52.98	\$7.09
	198885	\$45.89	\$52.98	\$7.09
	198886	\$45.89	\$52.98	\$7.09
	198887	\$45.89	\$52.98	\$7.09
	198888	\$467.53	\$539.75	\$72.22
	198889	\$98.91	\$105.99	\$7.08
	198892	\$455.19	\$525.50	\$70.31
	198894	\$446.26	\$515.18	\$68.92

GALVESTON COUNTY

Run Date: 05/19/2022 08:11:25 PM

Expected Refunds

cad_refund_rpt.rdf v1.2

Request Seq: 4016740

CAD Seq = 4016430, Year = 2021

Page 76 of 158

Tax Unit	Account	New Levy	Levy Paid	Expected Refund
332	198895	\$671.68	\$775.42	\$103.74
	198897	\$553.89	\$639.45	\$85.56
	198899	\$521.55	\$602.11	\$80.56
	198901	\$591.54	\$682.91	\$91.37
	198903	\$386.26	\$445.92	\$59.66
	198905	\$642.29	\$741.49	\$99.20
	198908	\$689.23	\$795.69	\$106.46
	198909	\$406.39	\$469.16	\$62.77
	198910	\$592.53	\$684.05	\$91.52
	198911	\$484.04	\$558.80	\$74.76
	198913	\$469.95	\$542.54	\$72.59
	198917	\$658.67	\$760.41	\$101.74
	198919	\$729.26	\$841.90	\$112.64
	198920	\$23.95	\$27.65	\$3.70
	198924	\$590.95	\$682.23	\$91.28
	198925	\$690.66	\$797.34	\$106.68
	198926	\$577.41	\$666.59	\$89.18
	198927	\$549.90	\$634.84	\$84.94
	198928	\$845.33	\$975.90	\$130.57
	198929	\$575.11	\$663.93	\$88.82
	198931	\$763.99	\$881.99	\$118.00
	198932	\$558.73	\$645.03	\$86.30
	198933	\$832.45	\$961.03	\$128.58
	198935	\$23.95	\$27.65	\$3.70
	198936	\$585.47	\$675.90	\$90.43
	198939	\$518.53	\$598.63	\$80.10
	198940	\$774.15	\$893.72	\$119.57
	198941	\$527.36	\$608.81	\$81.45
	198942	\$323.33	\$373.27	\$49.94
	198944	\$613.59	\$708.36	\$94.77
	198945	\$262.53	\$303.09	\$40.56
	198946	\$1,106.17	\$1,277.03	\$170.86
	198947	\$449.86	\$519.35	\$69.49
	198948	\$712.99	\$823.12	\$110.13
	198949	\$4,007.44	\$4,626.42	\$618.98
	198951	\$593.67	\$685.37	\$91.70
	198953	\$925.01	\$960.79	\$35.78
	198954	\$859.69	\$992.48	\$132.79
	198955	\$9.45	\$10.91	\$1.46
	198956	\$521.01	\$601.48	\$80.47
	198957	\$327.23	\$377.77	\$50.54
	198959	\$566.53	\$654.03	\$87.50
	198962	\$42.56	\$49.13	\$6.57
	198964	\$39.84	\$45.99	\$6.15
	198965	\$39.84	\$45.99	\$6.15
	198966	\$39.84	\$45.99	\$6.15
	198967	\$39.84	\$45.99	\$6.15

GALVESTON COUNTY

Run Date: 05/19/2022 08:11:25 PM

Expected Refunds

cad_refund_rpt.rdf v1.2

Request Seq: 4016740

CAD Seq = 4016430, Year = 2021

Page 77 of 158

Tax Unit	Account	New Levy	Levy Paid	Expected Refund
332	198968	\$39.84	\$45.99	\$6.15
	198969	\$39.84	\$45.99	\$6.15
	198970	\$39.84	\$45.99	\$6.15
	198971	\$39.84	\$45.99	\$6.15
	198972	\$5.72	\$6.61	\$0.89
	198973	\$5.72	\$6.61	\$0.89
	198974	\$5.72	\$6.61	\$0.89
	198975	\$5.72	\$6.61	\$0.89
	198976	\$5.72	\$6.61	\$0.89
	198977	\$39.84	\$45.99	\$6.15
	198978	\$535.57	\$618.29	\$82.72
	198980	\$494.49	\$570.87	\$76.38
	198981	\$387.58	\$447.44	\$59.86
	198982	\$711.99	\$821.96	\$109.97
	198983	\$911.84	\$1,052.68	\$140.84
	198984	\$396.53	\$457.77	\$61.24
	198985	\$407.48	\$470.41	\$62.93
	198986	\$488.91	\$564.42	\$75.51
	198987	\$472.31	\$545.26	\$72.95
	198988	\$303.23	\$350.07	\$46.84
	198989	\$685.65	\$791.56	\$105.91
	198990	\$365.49	\$421.94	\$56.45
	198992	\$374.33	\$432.15	\$57.82
	198993	\$502.55	\$580.17	\$77.62
	198995	\$658.36	\$760.05	\$101.69
	198996	\$512.71	\$591.91	\$79.20
	198998	\$234.67	\$270.92	\$36.25
	198999	\$713.22	\$823.38	\$110.16
	199001	\$541.48	\$625.12	\$83.64
	199002	\$327.36	\$377.92	\$50.56
	199003	\$21.99	\$25.39	\$3.40
	199004	\$394.33	\$455.23	\$60.90
	199005	\$22.09	\$25.50	\$3.41
	199006	\$587.42	\$678.16	\$90.74
	199007	\$447.28	\$516.37	\$69.09
	199008	\$555.51	\$641.31	\$85.80
	199009	\$22.95	\$26.49	\$3.54
	199013	\$640.28	\$739.18	\$98.90
	199014	\$739.47	\$853.63	\$114.16
	199016	\$426.46	\$492.33	\$65.87
	199017	\$730.74	\$843.61	\$112.87
	199020	\$256.09	\$295.64	\$39.55
	199021	\$242.59	\$280.06	\$37.47
	199023	\$678.80	\$783.65	\$104.85
	199027	\$429.37	\$495.69	\$66.32
	199029	\$318.83	\$368.08	\$49.25
	199031	\$808.79	\$933.71	\$124.92

GALVESTON COUNTY

Run Date: 05/19/2022 08:11:25 PM

Expected Refunds

cad_refund_rpt.rdf v1.2

Request Seq: 4016740

CAD Seq = 4016430, Year = 2021

Page 78 of 158

Tax Unit	Account	New Levy	Levy Paid	Expected Refund
332	199032	\$662.71	\$765.07	\$102.36
	199033	\$516.81	\$596.63	\$79.82
	199035	\$545.84	\$630.15	\$84.31
	199037	\$357.81	\$413.07	\$55.26
	199038	\$269.79	\$311.46	\$41.67
	199039	\$498.64	\$575.66	\$77.02
	199040	\$374.70	\$432.57	\$57.87
	199041	\$415.25	\$479.38	\$64.13
	199042	\$536.28	\$619.11	\$82.83
	199045	\$423.09	\$488.44	\$65.35
	199046	\$338.41	\$345.15	\$6.74
	199047	\$465.44	\$537.34	\$71.90
	199049	\$431.85	\$498.55	\$66.70
	199051	\$463.54	\$535.14	\$71.60
	199052	\$624.97	\$721.50	\$96.53
	199053	\$474.69	\$548.01	\$73.32
	199056	\$585.80	\$676.28	\$90.48
	199057	\$71.56	\$82.61	\$11.05
	199058	\$696.53	\$804.12	\$107.59
	199059	\$441.96	\$510.22	\$68.26
	199066	\$374.12	\$431.91	\$57.79
	199068	\$595.30	\$687.24	\$91.94
	199069	\$450.96	\$520.61	\$69.65
	199070	\$485.52	\$560.51	\$74.99
	199071	\$689.85	\$796.40	\$106.55
	199073	\$618.10	\$713.57	\$95.47
	199075	\$413.48	\$477.35	\$63.87
	199076	\$511.40	\$590.39	\$78.99
	199077	\$398.54	\$460.10	\$61.56
	199080	\$335.11	\$341.68	\$6.57
	199081	\$101.57	\$117.26	\$15.69
	199082	\$712.18	\$822.18	\$110.00
	199085	\$457.52	\$528.18	\$70.66
	199087	\$531.72	\$613.84	\$82.12
	199089	\$757.07	\$874.01	\$116.94
	199090	\$506.94	\$585.24	\$78.30
	199092	\$466.89	\$539.01	\$72.12
	199094	\$84.16	\$97.15	\$12.99
	199096	\$463.95	\$535.61	\$71.66
	199098	\$592.34	\$683.83	\$91.49
	199100	\$363.21	\$419.31	\$56.10
	199102	\$657.03	\$758.51	\$101.48
	199103	\$516.82	\$596.64	\$79.82
	199104	\$597.70	\$690.01	\$92.31
	199105	\$584.19	\$674.42	\$90.23
	199106	\$528.65	\$610.30	\$81.65
	199107	\$494.27	\$570.62	\$76.35

GALVESTON COUNTY

Run Date: 05/19/2022 08:11:25 PM

Expected Refunds

cad_refund_rpt.rdf v1.2

Request Seq: 4016740

CAD Seq = 4016430, Year = 2021

Page 79 of 158

Tax Unit	Account	New Levy	Levy Paid	Expected Refund
332	199108	\$481.08	\$555.39	\$74.31
	199109	\$370.95	\$428.25	\$57.30
	199110	\$457.72	\$470.36	\$12.64
	199111	\$605.74	\$699.31	\$93.57
	199112	\$634.94	\$733.01	\$98.07
	199114	\$463.14	\$534.67	\$71.53
	199115	\$640.03	\$738.88	\$98.85
	199117	\$426.98	\$492.93	\$65.95
	199118	\$480.03	\$554.18	\$74.15
	199122	\$301.45	\$348.02	\$46.57
	199124	\$592.39	\$683.88	\$91.49
	199125	\$340.36	\$392.93	\$52.57
	199127	\$622.49	\$718.64	\$96.15
	199128	\$333.95	\$385.53	\$51.58
	199130	\$555.17	\$640.92	\$85.75
	199132	\$338.48	\$390.76	\$52.28
	199133	\$478.92	\$552.89	\$73.97
	199134	\$811.17	\$936.46	\$125.29
	199135	\$643.00	\$742.32	\$99.32
	199136	\$381.14	\$440.01	\$58.87
	199141	\$846.81	\$977.61	\$130.80
	199142	\$645.63	\$745.35	\$99.72
	199144	\$190.68	\$220.13	\$29.45
	199145	\$10.59	\$12.23	\$1.64
	199146	\$37.83	\$43.68	\$5.85
	199150	\$121.03	\$139.73	\$18.70
	199151	\$117.69	\$135.87	\$18.18
	199154	\$1,086.25	\$1,254.03	\$167.78
	199155	\$1,008.69	\$1,164.49	\$155.80
	199157	\$763.66	\$881.61	\$117.95
	199162	\$19.89	\$22.97	\$3.08
	199163	\$367.01	\$423.70	\$56.69
	199164	\$21.18	\$24.45	\$3.27
	199165	\$112.17	\$129.49	\$17.32
	199168	\$18.94	\$21.87	\$2.93
	199169	\$539.63	\$622.97	\$83.34
	199171	\$516.67	\$596.48	\$79.81
	199172	\$478.78	\$552.73	\$73.95
	199173	\$507.76	\$586.19	\$78.43
	199174	\$499.83	\$577.04	\$77.21
	199175	\$372.51	\$430.05	\$57.54
	199178	\$79.00	\$91.21	\$12.21
	199179	\$41.12	\$47.48	\$6.36
	199180	\$41.12	\$47.48	\$6.36
	199182	\$41.12	\$47.48	\$6.36
	199183	\$10.90	\$12.58	\$1.68
	199184	\$62.74	\$72.43	\$9.69

GALVESTON COUNTY

Run Date: 05/19/2022 08:11:25 PM

Expected Refunds

cad_refund_rpt.rdf v1.2

Request Seq: 4016740

CAD Seq = 4016430, Year = 2021

Page 80 of 158

Tax Unit	Account	New Levy	Levy Paid	Expected Refund
332	199189	\$41.12	\$47.48	\$6.36
	199191	\$286.25	\$330.46	\$44.21
	199192	\$544.39	\$628.48	\$84.09
	199193	\$460.05	\$531.11	\$71.06
	199194	\$620.20	\$715.99	\$95.79
	199195	\$484.76	\$559.63	\$74.87
	199196	\$357.81	\$413.07	\$55.26
	199198	\$507.66	\$586.07	\$78.41
	199199	\$343.49	\$396.55	\$53.06
	199200	\$596.35	\$688.46	\$92.11
	199201	\$580.12	\$669.73	\$89.61
	199202	\$541.79	\$625.47	\$83.68
	199203	\$444.63	\$513.31	\$68.68
	199204	\$548.64	\$633.38	\$84.74
	199205	\$611.56	\$706.02	\$94.46
	199207	\$457.99	\$528.73	\$70.74
	199209	\$487.19	\$562.44	\$75.25
	199210	\$338.72	\$391.04	\$52.32
	199211	\$357.81	\$413.07	\$55.26
	199212	\$331.46	\$382.66	\$51.20
	199213	\$490.00	\$565.69	\$75.69
	199214	\$324.41	\$374.52	\$50.11
	199217	\$774.15	\$893.72	\$119.57
	199219	\$691.76	\$798.61	\$106.85
	199220	\$737.99	\$851.98	\$113.99
	199221	\$488.05	\$563.43	\$75.38
	199222	\$391.20	\$451.63	\$60.43
	199229	\$612.45	\$707.05	\$94.60
	199231	\$536.50	\$619.37	\$82.87
	199233	\$762.84	\$880.67	\$117.83
	199234	\$744.81	\$859.85	\$115.04
	199239	\$535.93	\$618.71	\$82.78
	199240	\$522.72	\$603.46	\$80.74
	199241	\$491.04	\$566.88	\$75.84
	199243	\$458.24	\$529.02	\$70.78
	199244	\$839.27	\$968.90	\$129.63
	199245	\$608.44	\$702.42	\$93.98
	199246	\$894.90	\$1,033.12	\$138.22
	199247	\$608.13	\$702.06	\$93.93
	199248	\$853.58	\$985.43	\$131.85
	199250	\$2,371.16	\$2,737.41	\$366.25
	199251	\$512.62	\$591.80	\$79.18
	199252	\$726.06	\$838.21	\$112.15
	199253	\$329.18	\$380.03	\$50.85
	199257	\$395.59	\$456.69	\$61.10
	199258	\$509.09	\$587.72	\$78.63
	199260	\$429.37	\$495.69	\$66.32

GALVESTON COUNTY

Run Date: 05/19/2022 08:11:25 PM

Expected Refunds

cad_refund_rpt.rdf v1.2

Request Seq: 4016740

CAD Seq = 4016430, Year = 2021

Page 81 of 158

Tax Unit	Account	New Levy	Levy Paid	Expected Refund
332	199261	\$317.26	\$366.26	\$49.00
	199262	\$17.51	\$20.21	\$2.70
	199263	\$424.07	\$489.57	\$65.50
	199265	\$544.20	\$628.26	\$84.06
	199266	\$833.50	\$962.24	\$128.74
	199267	\$231.83	\$267.64	\$35.81
	199268	\$577.31	\$666.48	\$89.17
	199269	\$523.40	\$604.24	\$80.84
	199270	\$640.14	\$739.02	\$98.88
	199271	\$45.89	\$52.98	\$7.09
	199272	\$548.54	\$633.27	\$84.73
	199273	\$395.97	\$457.13	\$61.16
	199275	\$209.91	\$242.34	\$32.43
	199277	\$458.61	\$529.45	\$70.84
	199279	\$699.06	\$807.03	\$107.97
	199280	\$703.54	\$812.21	\$108.67
	199282	\$262.39	\$302.92	\$40.53
	199283	\$45.89	\$52.98	\$7.09
	199284	\$153.60	\$177.33	\$23.73
	199285	\$514.86	\$594.38	\$79.52
	199288	\$276.70	\$319.44	\$42.74
	199289	\$710.56	\$820.31	\$109.75
	199290	\$658.14	\$759.79	\$101.65
	199291	\$792.90	\$915.37	\$122.47
	199292	\$738.79	\$852.90	\$114.11
	199294	\$610.21	\$704.47	\$94.26
	199295	\$29.20	\$33.71	\$4.51
	199296	\$582.24	\$672.17	\$89.93
	199298	\$588.19	\$679.04	\$90.85
	199301	\$577.77	\$667.01	\$89.24
	199302	\$621.12	\$717.06	\$95.94
	199306	\$507.30	\$585.65	\$78.35
	199307	\$636.99	\$735.38	\$98.39
	199309	\$574.26	\$662.95	\$88.69
	199310	\$524.74	\$605.79	\$81.05
	199312	\$737.13	\$850.99	\$113.86
	199313	\$563.35	\$650.36	\$87.01
	199314	\$639.80	\$738.62	\$98.82
	199316	\$705.17	\$814.08	\$108.91
	199317	\$410.24	\$473.61	\$63.37
	199320	\$517.33	\$597.23	\$79.90
	199321	\$541.41	\$625.04	\$83.63
	199322	\$334.69	\$386.39	\$51.70
	199323	\$656.31	\$757.69	\$101.38
	199324	\$571.06	\$659.26	\$88.20
	199325	\$392.67	\$453.32	\$60.65
	199326	\$479.41	\$553.46	\$74.05

GALVESTON COUNTY

Run Date: 05/19/2022 08:11:25 PM

Expected Refunds

cad_refund_rpt.rdf v1.2

Request Seq: 4016740

CAD Seq = 4016430, Year = 2021

Page 82 of 158

Tax Unit	Account	New Levy	Levy Paid	Expected Refund
332	199327	\$577.36	\$666.53	\$89.17
	199329	\$423.43	\$488.83	\$65.40
	199330	\$518.60	\$598.70	\$80.10
	199331	\$524.78	\$605.84	\$81.06
	199332	\$656.95	\$758.42	\$101.47
	199333	\$466.57	\$538.64	\$72.07
	199334	\$515.24	\$594.83	\$79.59
	199337	\$555.22	\$640.98	\$85.76
	199339	\$871.95	\$1,006.63	\$134.68
	199341	\$1,296.22	\$1,496.43	\$200.21
	199347	\$587.82	\$678.61	\$90.79
	199348	\$779.30	\$899.67	\$120.37
	199349	\$420.40	\$485.33	\$64.93
	199350	\$667.91	\$771.07	\$103.16
	199351	\$620.20	\$715.99	\$95.79
	199354	\$675.01	\$779.28	\$104.27
	199355	\$531.60	\$547.90	\$16.30
	199357	\$673.35	\$777.35	\$104.00
	199358	\$606.75	\$700.46	\$93.71
	199359	\$536.38	\$619.23	\$82.85
	199360	\$621.77	\$717.81	\$96.04
	199364	\$674.11	\$778.23	\$104.12
	199366	\$631.70	\$729.27	\$97.57
	199367	\$224.23	\$258.86	\$34.63
	199368	\$599.49	\$692.09	\$92.60
	199369	\$508.92	\$587.52	\$78.60
	199370	\$453.01	\$522.98	\$69.97
	199371	\$790.23	\$912.29	\$122.06
	199372	\$615.62	\$710.71	\$95.09
	199373	\$416.67	\$481.03	\$64.36
	199376	\$763.70	\$881.66	\$117.96
	199379	\$659.23	\$761.06	\$101.83
	199382	\$809.69	\$934.76	\$125.07
	199383	\$684.41	\$790.13	\$105.72
	199384	\$489.67	\$565.30	\$75.63
	199386	\$633.56	\$731.41	\$97.85
	199387	\$494.93	\$571.38	\$76.45
	199388	\$449.41	\$518.82	\$69.41
	199389	\$622.39	\$718.53	\$96.14
	199390	\$613.04	\$707.73	\$94.69
	199391	\$674.35	\$778.50	\$104.15
	199392	\$565.14	\$652.43	\$87.29
	199393	\$681.80	\$705.55	\$23.75
	199394	\$761.13	\$878.69	\$117.56
	199395	\$705.07	\$813.97	\$108.90
	199397	\$557.89	\$644.06	\$86.17
	199399	\$447.94	\$517.13	\$69.19

GALVESTON COUNTY

Run Date: 05/19/2022 08:11:25 PM

Expected Refunds

cad_refund_rpt.rdf v1.2

Request Seq: 4016740

CAD Seq = 4016430, Year = 2021

Page 83 of 158

Tax Unit	Account	New Levy	Levy Paid	Expected Refund
332	199401	\$448.36	\$517.61	\$69.25
	199402	\$601.12	\$693.96	\$92.84
	199403	\$579.37	\$668.86	\$89.49
	199404	\$555.79	\$641.64	\$85.85
	199405	\$497.14	\$573.92	\$76.78
	199406	\$505.66	\$583.77	\$78.11
	199407	\$452.93	\$522.88	\$69.95
	199408	\$451.82	\$521.61	\$69.79
	199411	\$678.02	\$782.75	\$104.73
	199416	\$515.67	\$595.32	\$79.65
	199417	\$685.84	\$791.78	\$105.94
	199419	\$685.21	\$791.05	\$105.84
	199421	\$578.31	\$667.64	\$89.33
	199422	\$716.76	\$827.47	\$110.71
	199423	\$564.16	\$651.29	\$87.13
	199426	\$649.06	\$749.31	\$100.25
	199427	\$466.79	\$538.88	\$72.09
	199428	\$461.49	\$532.78	\$71.29
	199430	\$694.85	\$802.18	\$107.33
	199436	\$493.93	\$570.22	\$76.29
	199444	\$430.94	\$497.51	\$66.57
	199445	\$36.88	\$42.57	\$5.69
	199449	\$461.28	\$532.53	\$71.25
	199450	\$776.62	\$810.06	\$33.44
	199453	\$502.36	\$579.95	\$77.59
	199454	\$433.23	\$500.15	\$66.92
	199456	\$441.29	\$444.72	\$3.43
	199457	\$454.60	\$524.81	\$70.21
	199459	\$18.27	\$21.09	\$2.82
	199464	\$543.10	\$626.99	\$83.89
	199466	\$790.56	\$912.67	\$122.11
	199468	\$131.63	\$148.12	\$16.49
	199470	\$372.12	\$429.60	\$57.48
	199472	\$824.91	\$952.33	\$127.42
	199473	\$434.95	\$502.13	\$67.18
	199477	\$530.10	\$611.98	\$81.88
	199478	\$543.62	\$627.59	\$83.97
	199484	\$406.96	\$469.82	\$62.86
	199485	\$477.60	\$551.37	\$73.77
	199486	\$59.23	\$68.38	\$9.15
	199497	\$600.67	\$693.44	\$92.77
	199500	\$398.75	\$460.34	\$61.59
	199501	\$632.22	\$729.87	\$97.65
	199502	\$555.87	\$641.72	\$85.85
	199503	\$750.35	\$866.24	\$115.89
	199504	\$872.81	\$1,007.62	\$134.81
	199505	\$468.62	\$541.00	\$72.38

GALVESTON COUNTY

Run Date: 05/19/2022 08:11:25 PM

Expected Refunds

cad_refund_rpt.rdf v1.2

Request Seq: 4016740

CAD Seq = 4016430, Year = 2021

Page 84 of 158

Tax Unit	Account	New Levy	Levy Paid	Expected Refund
332	199506	\$562.95	\$649.90	\$86.95
	199510	\$890.32	\$1,027.84	\$137.52
	199511	\$24.03	\$27.74	\$3.71
	199513	\$593.08	\$684.68	\$91.60
	199514	\$104.19	\$120.29	\$16.10
	199516	\$442.68	\$511.05	\$68.37
	199518	\$62.02	\$71.60	\$9.58
	199520	\$345.46	\$352.54	\$7.08
	199521	\$609.66	\$703.82	\$94.16
	199522	\$872.91	\$1,007.73	\$134.82
	199525	\$820.90	\$947.70	\$126.80
	199526	\$358.89	\$414.33	\$55.44
	199527	\$423.88	\$489.32	\$65.44
	199528	\$265.81	\$306.87	\$41.06
	199531	\$474.12	\$547.35	\$73.23
	199537	\$596.35	\$688.46	\$92.11
	199539	\$367.35	\$424.09	\$56.74
	199542	\$371.74	\$429.16	\$57.42
	199543	\$744.14	\$859.08	\$114.94
	199544	\$489.67	\$565.30	\$75.63
	199545	\$572.49	\$660.92	\$88.43
	199546	\$452.79	\$522.73	\$69.94
	199548	\$490.93	\$566.76	\$75.83
	199549	\$25.09	\$28.97	\$3.88
	199550	\$309.72	\$357.56	\$47.84
	199551	\$420.21	\$485.11	\$64.90
	199552	\$511.85	\$590.91	\$79.06
	199553	\$252.03	\$290.96	\$38.93
	199559	\$15.50	\$17.90	\$2.40
	199560	\$75.90	\$87.63	\$11.73
	199561	\$145.51	\$167.98	\$22.47
	199562	\$240.88	\$278.08	\$37.20
	199563	\$355.25	\$410.12	\$54.87
	199567	\$443.68	\$512.21	\$68.53
	199568	\$246.74	\$284.86	\$38.12
	199569	\$271.93	\$313.94	\$42.01
	199571	\$26.67	\$30.79	\$4.12
	199572	\$194.07	\$224.05	\$29.98
	199577	\$245.69	\$283.64	\$37.95
	199580	\$1,081.67	\$1,248.75	\$167.08
	199581	\$563.38	\$650.40	\$87.02
	199582	\$453.67	\$523.74	\$70.07
	199583	\$535.76	\$618.51	\$82.75
	199585	\$442.20	\$510.50	\$68.30
	199587	\$422.59	\$487.86	\$65.27
	199588	\$406.42	\$469.20	\$62.78
	199591	\$369.73	\$426.84	\$57.11

GALVESTON COUNTY

Run Date: 05/19/2022 08:11:25 PM

Expected Refunds

cad_refund_rpt.rdf v1.2

Request Seq: 4016740

CAD Seq = 4016430, Year = 2021

Page 85 of 158

Tax Unit	Account	New Levy	Levy Paid	Expected Refund
332	199592	\$24.14	\$27.87	\$3.73
	199593	\$40.22	\$46.43	\$6.21
	199595	\$346.85	\$360.66	\$13.81
	199596	\$282.86	\$326.55	\$43.69
	199597	\$26.24	\$30.29	\$4.05
	199598	\$13.12	\$15.15	\$2.03
	199599	\$338.82	\$391.15	\$52.33
	199605	\$496.83	\$573.57	\$76.74
	199606	\$141.07	\$162.86	\$21.79
	199607	\$288.34	\$332.88	\$44.54
	199609	\$361.02	\$416.78	\$55.76
	199610	\$8.91	\$10.29	\$1.38
	199611	\$859.26	\$991.98	\$132.72
	199612	\$372.29	\$429.79	\$57.50
	199618	\$300.56	\$346.98	\$46.42
	199619	\$499.10	\$576.19	\$77.09
	199620	\$251.17	\$289.96	\$38.79
	199621	\$356.00	\$410.99	\$54.99
	199623	\$27.43	\$31.67	\$4.24
	199626	\$349.53	\$403.52	\$53.99
	199627	\$34.97	\$40.37	\$5.40
	199628	\$194.07	\$224.05	\$29.98
	199629	\$208.51	\$240.71	\$32.20
	199630	\$491.58	\$567.51	\$75.93
	199631	\$569.53	\$657.50	\$87.97
	199632	\$355.42	\$410.32	\$54.90
	199633	\$460.09	\$531.16	\$71.07
	199634	\$196.50	\$226.85	\$30.35
	199635	\$508.61	\$587.17	\$78.56
	199636	\$266.47	\$307.62	\$41.15
	199637	\$422.21	\$487.43	\$65.22
	199638	\$62.43	\$72.07	\$9.64
	199639	\$467.40	\$503.15	\$35.75
	199640	\$584.70	\$675.02	\$90.32
	199643	\$708.70	\$818.16	\$109.46
	199645	\$101.43	\$117.09	\$15.66
	199648	\$38.64	\$44.61	\$5.97
	199651	\$4.96	\$5.73	\$0.77
	199652	\$6.12	\$7.06	\$0.94
	199654	\$471.88	\$544.76	\$72.88
	199655	\$388.20	\$448.16	\$59.96
	199656	\$359.28	\$414.77	\$55.49
	199657	\$1,290.40	\$1,489.71	\$199.31
	199659	\$481.85	\$556.27	\$74.42
	199660	\$576.93	\$666.04	\$89.11
	199661	\$301.95	\$348.59	\$46.64
	199662	\$500.85	\$578.21	\$77.36

GALVESTON COUNTY

Run Date: 05/19/2022 08:11:25 PM

Expected Refunds

cad_refund_rpt.rdf v1.2

Request Seq: 4016740

CAD Seq = 4016430, Year = 2021

Page 86 of 158

Tax Unit	Account	New Levy	Levy Paid	Expected Refund
332	199663	\$477.08	\$550.76	\$73.68
	199664	\$466.39	\$538.43	\$72.04
	199665	\$387.29	\$447.11	\$59.82
	199666	\$377.12	\$435.37	\$58.25
	199667	\$460.57	\$531.71	\$71.14
	199668	\$450.46	\$520.04	\$69.58
	199669	\$472.50	\$545.48	\$72.98
	199670	\$333.18	\$384.64	\$51.46
	199671	\$322.17	\$371.93	\$49.76
	199672	\$296.98	\$342.86	\$45.88
	199674	\$491.39	\$567.29	\$75.90
	199678	\$592.72	\$684.27	\$91.55
	199679	\$222.31	\$256.65	\$34.34
	199680	\$698.92	\$806.87	\$107.95
	199681	\$381.66	\$440.61	\$58.95
	199682	\$391.20	\$451.63	\$60.43
	199683	\$39.50	\$45.60	\$6.10
	199684	\$404.47	\$466.94	\$62.47
	199685	\$640.50	\$739.43	\$98.93
	199686	\$39.50	\$45.60	\$6.10
	199687	\$429.37	\$495.69	\$66.32
	199691	\$386.43	\$446.12	\$59.69
	199692	\$548.64	\$633.38	\$84.74
	199693	\$481.23	\$555.56	\$74.33
	199695	\$292.73	\$337.94	\$45.21
	199697	\$730.93	\$843.83	\$112.90
	199698	\$584.37	\$674.63	\$90.26
	199699	\$59.25	\$68.40	\$9.15
	199701	\$286.25	\$330.46	\$44.21
	199708	\$31.68	\$36.57	\$4.89
	199714	\$262.39	\$302.92	\$40.53
	199715	\$402.56	\$464.73	\$62.17
	199717	\$410.29	\$473.66	\$63.37
	199718	\$330.76	\$381.84	\$51.08
	199719	\$338.72	\$391.04	\$52.32
	199721	\$267.16	\$308.43	\$41.27
	199722	\$496.25	\$572.90	\$76.65
	199724	\$391.58	\$452.07	\$60.49
	199725	\$16.08	\$18.56	\$2.48
	199726	\$136.09	\$157.11	\$21.02
	199732	\$532.46	\$614.71	\$82.25
	199733	\$281.62	\$325.12	\$43.50
	199734	\$8.78	\$10.13	\$1.35
	199736	\$8.78	\$10.13	\$1.35
	199739	\$326.32	\$376.72	\$50.40
	199741	\$424.55	\$490.12	\$65.57
	199743	\$8.78	\$10.13	\$1.35

GALVESTON COUNTY

Run Date: 05/19/2022 08:11:25 PM

Expected Refunds

cad_refund_rpt.rdf v1.2

Request Seq: 4016740

CAD Seq = 4016430, Year = 2021

Page 87 of 158

Tax Unit	Account	New Levy	Levy Paid	Expected Refund
332	199745	\$8.78	\$10.13	\$1.35
	199746	\$247.41	\$285.63	\$38.22
	199747	\$212.39	\$245.20	\$32.81
	199748	\$28.29	\$32.66	\$4.37
	199749	\$440.25	\$508.25	\$68.00
	199750	\$3.34	\$3.86	\$0.52
	199751	\$357.28	\$412.47	\$55.19
	199752	\$9.68	\$11.18	\$1.50
	199753	\$47.76	\$55.13	\$7.37
	199759	\$30.15	\$34.81	\$4.66
	199761	\$653.07	\$753.94	\$100.87
	199762	\$75.57	\$87.24	\$11.67
	199770	\$2.91	\$3.36	\$0.45
	199774	\$556.37	\$642.30	\$85.93
	199776	\$727.25	\$839.58	\$112.33
	199777	\$143.12	\$165.23	\$22.11
	199778	\$530.82	\$612.81	\$81.99
	199780	\$180.33	\$208.19	\$27.86
	199784	\$522.97	\$603.75	\$80.78
	199791	\$222.79	\$257.21	\$34.42
	199796	\$329.52	\$380.41	\$50.89
	199798	\$858.74	\$991.38	\$132.64
	199801	\$524.78	\$605.84	\$81.06
	199804	\$8.16	\$9.42	\$1.26
	199805	\$579.89	\$669.45	\$89.56
	199806	\$507.75	\$586.18	\$78.43
	199809	\$473.93	\$547.13	\$73.20
	199810	\$451.84	\$521.63	\$69.79
	199811	\$489.91	\$565.58	\$75.67
	199812	\$662.13	\$764.41	\$102.28
	199814	\$419.49	\$484.29	\$64.80
	199817	\$331.73	\$382.97	\$51.24
	199818	\$54.01	\$62.35	\$8.34
	199819	\$76.28	\$88.07	\$11.79
	199820	\$631.17	\$728.66	\$97.49
	199822	\$426.03	\$491.83	\$65.80
	199823	\$323.46	\$373.42	\$49.96
	199825	\$452.75	\$522.68	\$69.93
	199826	\$45.89	\$52.98	\$7.09
	199828	\$45.89	\$52.98	\$7.09
	199830	\$45.89	\$52.98	\$7.09
	199832	\$45.89	\$52.98	\$7.09
	199834	\$33.01	\$38.11	\$5.10
	199836	\$406.07	\$468.79	\$62.72
	199838	\$495.99	\$572.60	\$76.61
	199839	\$595.15	\$687.08	\$91.93
	199840	\$17.08	\$19.72	\$2.64

GALVESTON COUNTY

Run Date: 05/19/2022 08:11:25 PM

Expected Refunds

cad_refund_rpt.rdf v1.2

Request Seq: 4016740

CAD Seq = 4016430, Year = 2021

Page 88 of 158

Tax Unit	Account	New Levy	Levy Paid	Expected Refund
332	199841	\$287.90	\$332.37	\$44.47
	199842	\$808.26	\$933.10	\$124.84
	199843	\$619.01	\$714.62	\$95.61
	199845	\$1,211.77	\$1,398.94	\$187.17
	199846	\$152.40	\$175.94	\$23.54
	199847	\$532.75	\$615.04	\$82.29
	199848	\$641.67	\$740.78	\$99.11
	199849	\$430.56	\$497.06	\$66.50
	199850	\$544.68	\$628.81	\$84.13
	199851	\$649.84	\$750.21	\$100.37
	199852	\$283.84	\$327.68	\$43.84
	199853	\$86.02	\$99.30	\$13.28
	199854	\$55.58	\$64.16	\$8.58
	199855	\$81.44	\$94.02	\$12.58
	199857	\$45.61	\$52.65	\$7.04
	199858	\$329.71	\$380.63	\$50.92
	199860	\$483.85	\$558.58	\$74.73
	199863	\$591.86	\$683.28	\$91.42
	199864	\$297.76	\$343.75	\$45.99
	199868	\$26.72	\$30.84	\$4.12
	199871	\$584.42	\$674.69	\$90.27
	199872	\$372.12	\$429.60	\$57.48
	199873	\$104.33	\$120.44	\$16.11
	199874	\$262.39	\$302.92	\$40.53
	199875	\$6.06	\$6.99	\$0.93
	199876	\$661.66	\$763.85	\$102.19
	199877	\$95.56	\$110.32	\$14.76
	199878	\$197.51	\$228.02	\$30.51
	199880	\$728.50	\$841.02	\$112.52
	199881	\$185.53	\$214.19	\$28.66
	199887	\$202.76	\$234.07	\$31.31
	199889	\$171.89	\$198.44	\$26.55
	199890	\$491.01	\$566.85	\$75.84
	199893	\$27.00	\$31.17	\$4.17
	199894	\$43.27	\$49.95	\$6.68
	199895	\$531.24	\$613.29	\$82.05
	199897	\$440.30	\$508.31	\$68.01
	199899	\$787.41	\$909.04	\$121.63
	199900	\$776.54	\$896.48	\$119.94
	199901	\$27.00	\$31.17	\$4.17
	199902	\$402.64	\$464.83	\$62.19
	199903	\$475.35	\$548.78	\$73.43
	199904	\$508.90	\$587.50	\$78.60
	199905	\$190.83	\$211.93	\$21.10
	199906	\$378.37	\$436.81	\$58.44
	199907	\$347.91	\$401.65	\$53.74
	199908	\$728.54	\$841.07	\$112.53

GALVESTON COUNTY

Run Date: 05/19/2022 08:11:25 PM

Expected Refunds

cad_refund_rpt.rdf v1.2

Request Seq: 4016740

CAD Seq = 4016430, Year = 2021

Page 89 of 158

Tax Unit	Account	New Levy	Levy Paid	Expected Refund
332	199909	\$238.54	\$275.38	\$36.84
	199910	\$291.94	\$337.03	\$45.09
	199912	\$424.75	\$490.36	\$65.61
	199914	\$783.98	\$905.07	\$121.09
	199915	\$745.48	\$860.62	\$115.14
	199919	\$4.39	\$5.07	\$0.68
	199922	\$730.16	\$842.94	\$112.78
	199926	\$357.47	\$412.69	\$55.22
	199928	\$1,071.61	\$1,237.13	\$165.52
	199929	\$269.56	\$311.19	\$41.63
	199931	\$763.32	\$881.22	\$117.90
	199932	\$273.17	\$315.36	\$42.19
	199933	\$177.85	\$205.32	\$27.47
	199941	\$72.75	\$83.99	\$11.24
	199942	\$806.02	\$930.52	\$124.50
	199943	\$72.75	\$83.99	\$11.24
	199945	\$369.74	\$426.85	\$57.11
	199947	\$102.75	\$118.62	\$15.87
	199948	\$9.40	\$10.86	\$1.46
	199950	\$527.12	\$608.54	\$81.42
	199952	\$859.07	\$991.76	\$132.69
	199953	\$46.61	\$53.81	\$7.20
	199954	\$230.84	\$266.49	\$35.65
	199955	\$93.22	\$107.62	\$14.40
	199957	\$135.82	\$156.80	\$20.98
	199958	\$46.61	\$53.81	\$7.20
	199959	\$729.59	\$842.28	\$112.69
	199961	\$573.11	\$661.63	\$88.52
	199965	\$329.60	\$380.51	\$50.91
	199966	\$46.61	\$53.81	\$7.20
	199967	\$249.46	\$287.99	\$38.53
	199968	\$305.33	\$352.49	\$47.16
	199969	\$451.84	\$521.63	\$69.79
	199970	\$93.22	\$107.62	\$14.40
	199972	\$698.68	\$806.59	\$107.91
	199976	\$22.35	\$25.80	\$3.45
	199978	\$46.61	\$53.81	\$7.20
	199979	\$46.61	\$53.81	\$7.20
	199981	\$891.61	\$1,029.32	\$137.71
	199982	\$46.61	\$53.81	\$7.20
	199983	\$46.61	\$53.81	\$7.20
	199984	\$166.98	\$192.77	\$25.79
	199986	\$258.62	\$298.57	\$39.95
	199988	\$289.97	\$334.75	\$44.78
	199998	\$367.35	\$424.09	\$56.74
	199999	\$197.61	\$228.13	\$30.52
	200000	\$493.06	\$569.21	\$76.15

GALVESTON COUNTY

Run Date: 05/19/2022 08:11:25 PM

Expected Refunds

cad_refund_rpt.rdf v1.2

Request Seq: 4016740

CAD Seq = 4016430, Year = 2021

Page 90 of 158

Tax Unit	Account	New Levy	Levy Paid	Expected Refund
332	200001	\$41.22	\$47.59	\$6.37
	200002	\$266.17	\$307.28	\$41.11
	200007	\$318.23	\$367.38	\$49.15
	200011	\$34.35	\$39.66	\$5.31
	200012	\$199.26	\$230.04	\$30.78
	200013	\$561.90	\$648.69	\$86.79
	200014	\$433.19	\$500.09	\$66.90
	200015	\$345.78	\$399.19	\$53.41
	200016	\$34.35	\$39.66	\$5.31
	200018	\$27.43	\$31.67	\$4.24
	200019	\$192.81	\$222.59	\$29.78
	200022	\$324.55	\$374.68	\$50.13
	200023	\$225.99	\$260.90	\$34.91
	200025	\$767.47	\$886.01	\$118.54
	200026	\$386.29	\$445.95	\$59.66
	200027	\$440.53	\$508.58	\$68.05
	200031	\$381.66	\$440.61	\$58.95
	200033	\$297.46	\$343.41	\$45.95
	200034	\$228.47	\$263.76	\$35.29
	200037	\$32.35	\$37.35	\$5.00
	200038	\$427.36	\$493.36	\$66.00
	200039	\$826.49	\$954.14	\$127.65
	200040	\$514.77	\$594.27	\$79.50
	200041	\$650.25	\$750.69	\$100.44
	200042	\$632.79	\$730.53	\$97.74
	200043	\$383.71	\$442.97	\$59.26
	200044	\$388.15	\$448.10	\$59.95
	200046	\$693.53	\$800.65	\$107.12
	200047	\$452.36	\$522.23	\$69.87
	200048	\$603.88	\$697.16	\$93.28
	200050	\$229.04	\$264.42	\$35.38
	200054	\$538.00	\$621.10	\$83.10
	200056	\$423.83	\$489.30	\$65.47
	200057	\$361.37	\$417.18	\$55.81
	200059	\$429.75	\$496.13	\$66.38
	200061	\$420.97	\$485.99	\$65.02
	200062	\$760.98	\$878.52	\$117.54
	200064	\$719.79	\$830.97	\$111.18
	200066	\$460.04	\$531.10	\$71.06
	200068	\$338.07	\$390.28	\$52.21
	200069	\$398.84	\$460.44	\$61.60
	200071	\$569.78	\$657.78	\$88.00
	200072	\$375.03	\$432.96	\$57.93
	200073	\$601.77	\$694.72	\$92.95
	200075	\$954.51	\$1,101.94	\$147.43
	200077	\$394.97	\$455.98	\$61.01
	200078	\$470.82	\$543.54	\$72.72

GALVESTON COUNTY

Run Date: 05/19/2022 08:11:25 PM

Expected Refunds

cad_refund_rpt.rdf v1.2

Request Seq: 4016740

CAD Seq = 4016430, Year = 2021

Page 91 of 158

Tax Unit	Account	New Levy	Levy Paid	Expected Refund
332	200079	\$410.24	\$473.60	\$63.36
	200080	\$17.03	\$19.66	\$2.63
	200081	\$17.03	\$19.66	\$2.63
	200084	\$429.37	\$495.69	\$66.32
	200085	\$34.06	\$39.32	\$5.26
	200086	\$458.81	\$529.68	\$70.87
	200087	\$152.76	\$176.35	\$23.59
	200088	\$316.45	\$365.33	\$48.88
	200089	\$137.49	\$158.73	\$21.24
	200090	\$423.25	\$488.62	\$65.37
	200091	\$332.57	\$383.94	\$51.37
	200092	\$586.48	\$677.07	\$90.59
	200093	\$466.82	\$538.92	\$72.10
	200094	\$392.97	\$453.66	\$60.69
	200095	\$468.54	\$540.91	\$72.37
	200096	\$369.02	\$426.02	\$57.00
	200097	\$14.84	\$17.13	\$2.29
	200098	\$14.84	\$17.13	\$2.29
	200099	\$14.84	\$17.13	\$2.29
	200101	\$546.25	\$630.62	\$84.37
	200102	\$403.85	\$466.23	\$62.38
	200103	\$127.00	\$146.61	\$19.61
	200104	\$648.82	\$749.04	\$100.22
	200108	\$386.45	\$446.14	\$59.69
	200109	\$381.66	\$440.61	\$58.95
	200110	\$290.59	\$335.48	\$44.89
	200111	\$350.27	\$404.37	\$54.10
	200113	\$487.86	\$563.21	\$75.35
	200116	\$1,815.70	\$2,096.15	\$280.45
	200117	\$565.81	\$653.21	\$87.40
	200118	\$347.26	\$400.90	\$53.64
	200119	\$366.39	\$422.98	\$56.59
	200120	\$291.97	\$337.07	\$45.10
	200121	\$292.39	\$337.55	\$45.16
	200123	\$262.39	\$302.92	\$40.53
	200124	\$157.44	\$181.75	\$24.31
	200125	\$737.08	\$850.93	\$113.85
	200126	\$804.83	\$929.14	\$124.31
	200127	\$551.17	\$636.30	\$85.13
	200128	\$622.54	\$718.69	\$96.15
	200129	\$398.37	\$459.90	\$61.53
	200132	\$545.11	\$629.30	\$84.19
	200133	\$470.64	\$543.33	\$72.69
	200135	\$572.49	\$660.92	\$88.43
	200137	\$582.32	\$672.26	\$89.94
	200138	\$361.54	\$417.38	\$55.84
	200140	\$519.25	\$599.45	\$80.20

GALVESTON COUNTY

Run Date: 05/19/2022 08:11:25 PM

Expected Refunds

cad_refund_rpt.rdf v1.2

Request Seq: 4016740

CAD Seq = 4016430, Year = 2021

Page 92 of 158

Tax Unit	Account	New Levy	Levy Paid	Expected Refund
332	200141	\$756.83	\$873.73	\$116.90
	200142	\$430.32	\$496.79	\$66.47
	200144	\$786.22	\$907.66	\$121.44
	200146	\$516.72	\$596.53	\$79.81
	200147	\$764.51	\$882.60	\$118.09
	200149	\$680.31	\$785.39	\$105.08
	200150	\$16.79	\$19.39	\$2.60
	200151	\$550.78	\$635.86	\$85.08
	200152	\$223.26	\$257.75	\$34.49
	200153	\$640.33	\$739.24	\$98.91
	200157	\$17.99	\$20.76	\$2.77
	200158	\$15.36	\$17.73	\$2.37
	200159	\$10.02	\$11.57	\$1.55
	200160	\$268.78	\$310.29	\$41.51
	200161	\$280.30	\$323.60	\$43.30
	200164	\$315.92	\$364.72	\$48.80
	200167	\$534.95	\$617.57	\$82.62
	200168	\$635.89	\$734.11	\$98.22
	200169	\$317.54	\$366.59	\$49.05
	200172	\$241.62	\$278.95	\$37.33
	200175	\$17.99	\$20.76	\$2.77
	200176	\$15.36	\$17.73	\$2.37
	200180	\$333.95	\$385.53	\$51.58
	200181	\$27.96	\$32.27	\$4.31
	200186	\$28.96	\$33.43	\$4.47
	200188	\$30.49	\$35.19	\$4.70
	200189	\$41.12	\$47.48	\$6.36
	200190	\$41.12	\$47.48	\$6.36
	200192	\$107.19	\$123.75	\$16.56
	200196	\$203.58	\$235.02	\$31.44
	200197	\$41.12	\$47.48	\$6.36
	200208	\$954.15	\$1,101.53	\$147.38
	200209	\$407.90	\$470.90	\$63.00
	200210	\$12.83	\$14.82	\$1.99
	200211	\$515.24	\$594.83	\$79.59
	200212	\$460.78	\$531.96	\$71.18
	200213	\$881.87	\$1,018.09	\$136.22
	200214	\$548.64	\$633.38	\$84.74
	200215	\$524.78	\$605.84	\$81.06
	200220	\$431.51	\$442.86	\$11.35
	200221	\$370.95	\$428.25	\$57.30
	200222	\$681.88	\$787.21	\$105.33
	200223	\$629.74	\$727.01	\$97.27
	200224	\$23.85	\$27.54	\$3.69
	200225	\$669.34	\$772.72	\$103.38
	200226	\$600.57	\$693.33	\$92.76
	200229	\$565.62	\$652.99	\$87.37

GALVESTON COUNTY

Run Date: 05/19/2022 08:11:25 PM

Expected Refunds

cad_refund_rpt.rdf v1.2

Request Seq: 4016740

CAD Seq = 4016430, Year = 2021

Page 93 of 158

Tax Unit	Account	New Levy	Levy Paid	Expected Refund
332	200230	\$721.11	\$832.49	\$111.38
	200231	\$654.88	\$756.03	\$101.15
	200233	\$534.47	\$617.03	\$82.56
	200234	\$509.22	\$587.87	\$78.65
	200239	\$1,097.42	\$1,266.92	\$169.50
	200240	\$616.05	\$711.20	\$95.15
	200241	\$804.64	\$928.92	\$124.28
	200244	\$653.59	\$754.55	\$100.96
	200246	\$540.31	\$623.77	\$83.46
	200249	\$681.26	\$786.49	\$105.23
	200252	\$1,503.08	\$1,735.24	\$232.16
	200253	\$543.87	\$627.87	\$84.00
	200257	\$915.13	\$1,056.48	\$141.35
	200258	\$1,035.56	\$1,195.50	\$159.94
	200259	\$486.62	\$561.78	\$75.16
	200260	\$480.42	\$554.62	\$74.20
	200261	\$910.50	\$1,051.13	\$140.63
	200263	\$50.24	\$58.00	\$7.76
	200264	\$726.11	\$838.26	\$112.15
	200265	\$613.23	\$707.95	\$94.72
	200267	\$1,012.55	\$1,168.94	\$156.39
	200268	\$906.25	\$1,046.23	\$139.98
	200269	\$640.67	\$739.62	\$98.95
	200270	\$197.89	\$228.45	\$30.56
	200272	\$517.10	\$596.97	\$79.87
	20401515	\$344.65	\$397.89	\$53.24
	20403714	\$98.99	\$114.28	\$15.29
	205301	\$3,211.91	\$3,708.02	\$496.11
	205307	\$1,360.57	\$1,570.72	\$210.15
	205308	\$41.55	\$47.97	\$6.42
	205316	\$10.88	\$12.56	\$1.68
	205317	\$41.55	\$47.97	\$6.42
	205318	\$41.55	\$47.97	\$6.42
	205319	\$41.55	\$47.97	\$6.42
	205320	\$42.75	\$49.35	\$6.60
	205358	\$41.55	\$47.97	\$6.42
	205359	\$41.55	\$47.97	\$6.42
	205360	\$32.58	\$37.62	\$5.04
	205361	\$124.71	\$143.97	\$19.26
	205362	\$41.55	\$47.97	\$6.42
	205364	\$1,280.66	\$1,478.47	\$197.81
	205365	\$2,146.84	\$2,478.44	\$331.60
	205518	\$1,738.51	\$2,007.04	\$268.53
	205521	\$1,283.04	\$1,481.22	\$198.18
	205522	\$2,081.15	\$2,402.60	\$321.45
	205523	\$3,835.74	\$4,428.20	\$592.46
	205524	\$1,153.53	\$1,331.70	\$178.17

GALVESTON COUNTY

Run Date: 05/19/2022 08:11:25 PM

Expected Refunds

cad_refund_rpt.rdf v1.2

Request Seq: 4016740

CAD Seq = 4016430, Year = 2021

Page 94 of 158

Tax Unit	Account	New Levy	Levy Paid	Expected Refund
332	205525	\$146.51	\$169.14	\$22.63
	205526	\$1,598.40	\$1,845.28	\$246.88
	205528	\$1,013.36	\$1,169.88	\$156.52
	205529	\$982.60	\$1,021.23	\$38.63
	205530	\$1,286.82	\$1,485.58	\$198.76
	205532	\$1,491.43	\$1,721.80	\$230.37
	205533	\$1,794.52	\$2,071.70	\$277.18
	205534	\$1,224.58	\$1,413.73	\$189.15
	205535	\$145.84	\$168.37	\$22.53
	205536	\$1,056.39	\$1,219.56	\$163.17
	205539	\$1,514.48	\$1,748.40	\$233.92
	205540	\$1,834.94	\$2,118.37	\$283.43
	205542	\$1,060.43	\$1,224.22	\$163.79
	205543	\$1,469.39	\$1,696.35	\$226.96
	205545	\$1,239.01	\$1,430.39	\$191.38
	205547	\$1,097.85	\$1,267.42	\$169.57
	205548	\$1,407.37	\$1,624.75	\$217.38
	205554	\$1,002.65	\$1,157.52	\$154.87
	205555	\$906.30	\$1,046.29	\$139.99
	205556	\$1,324.19	\$1,528.72	\$204.53
	205558	\$1,374.51	\$1,586.82	\$212.31
	205559	\$2,020.42	\$2,332.49	\$312.07
	205561	\$2,242.26	\$2,588.59	\$346.33
	205562	\$1,011.42	\$1,167.64	\$156.22
	228661	\$3,760.50	\$4,341.34	\$580.84
	228664	\$13,420.00	\$15,492.83	\$2,072.83
	232987	\$15.22	\$17.57	\$2.35
	234084	\$21,678.05	\$25,026.39	\$3,348.34
	238251	\$12,741.27	\$14,709.25	\$1,967.98
	238278	\$2,087.21	\$2,409.59	\$322.38
	238292	\$19.04	\$21.98	\$2.94
	238395	\$11.31	\$13.05	\$1.74
	238438	\$225.37	\$260.18	\$34.81
	238567	\$135.76	\$156.73	\$20.97
	238568	\$136.03	\$157.04	\$21.01
	238570	\$5,202.61	\$6,006.19	\$803.58
	238591	\$110.46	\$127.53	\$17.07
	238613	\$34.68	\$40.04	\$5.36
	238618	\$131.10	\$151.35	\$20.25
	238621	\$470.11	\$542.72	\$72.61
	238640	\$1,926.74	\$2,224.34	\$297.60
	238658	\$62.98	\$72.70	\$9.72
	238790	\$10.02	\$11.57	\$1.55
	238820	\$54.67	\$63.12	\$8.45
	238836	\$7.56	\$8.72	\$1.16
	238937	\$301.81	\$348.41	\$46.60
	238938	\$574.11	\$662.79	\$88.68

GALVESTON COUNTY

Run Date: 05/19/2022 08:11:25 PM

Expected Refunds

cad_refund_rpt.rdf v1.2

Request Seq: 4016740

CAD Seq = 4016430, Year = 2021

Page 95 of 158

Tax Unit	Account	New Levy	Levy Paid	Expected Refund
332	238962	\$28.62	\$33.05	\$4.43
	238975	\$620.72	\$716.60	\$95.88
	238998	\$13.60	\$15.70	\$2.10
	239016	\$58.51	\$67.55	\$9.04
	239078	\$18,484.88	\$21,340.01	\$2,855.13
	239117	\$75.76	\$87.46	\$11.70
	239123	\$991.79	\$1,144.98	\$153.19
	239166	\$4.39	\$5.07	\$0.68
	239513	\$3,880.77	\$4,480.19	\$599.42
	239519	\$450.21	\$519.75	\$69.54
	239525	\$23.38	\$26.99	\$3.61
	240132	\$307.86	\$355.41	\$47.55
	240209	\$62.26	\$71.87	\$9.61
	240304	\$1,072.97	\$1,238.70	\$165.73
	241018	\$820.28	\$946.98	\$126.70
	241212	\$59.97	\$69.23	\$9.26
	273138	\$3,674.76	\$4,242.35	\$567.59
	273143	\$9,655.25	\$11,146.58	\$1,491.33
	273144	\$1,138.46	\$1,314.30	\$175.84
	274264	\$5,859.64	\$6,764.70	\$905.06
	274265	\$155.37	\$179.37	\$24.00
	274283	\$452.51	\$522.40	\$69.89
	274284	\$630.60	\$728.00	\$97.40
	274287	\$289.59	\$334.31	\$44.72
	274303	\$261.39	\$301.76	\$40.37
	274306	\$547.54	\$632.11	\$84.57
	274326	\$179.00	\$206.65	\$27.65
	274328	\$110.49	\$127.56	\$17.07
	274355	\$170.17	\$196.46	\$26.29
	274396	\$74.14	\$85.59	\$11.45
	274398	\$167.56	\$193.44	\$25.88
	274408	\$160.87	\$185.72	\$24.85
	274414	\$32.15	\$37.12	\$4.97
	274416	\$7.63	\$8.81	\$1.18
	274419	\$9.30	\$10.74	\$1.44
	274464	\$711.13	\$820.97	\$109.84
	274473	\$1,373.55	\$1,585.70	\$212.15
	274487	\$220.74	\$254.84	\$34.10
	274523	\$191.69	\$221.30	\$29.61
	274530	\$166.59	\$192.33	\$25.74
	274661	\$60.40	\$69.73	\$9.33
	274662	\$7.01	\$8.10	\$1.09
	274669	\$75.76	\$87.46	\$11.70
	274671	\$8.78	\$10.13	\$1.35
	274672	\$75.76	\$87.46	\$11.70
	274673	\$8.78	\$10.13	\$1.35
	274679	\$112.02	\$129.32	\$17.30

GALVESTON COUNTY

Run Date: 05/19/2022 08:11:25 PM

Expected Refunds

cad_refund_rpt.rdf v1.2

Request Seq: 4016740

CAD Seq = 4016430, Year = 2021

Page 96 of 158

Tax Unit	Account	New Levy	Levy Paid	Expected Refund
332	274681	\$13.02	\$15.04	\$2.02
	274719	\$210.25	\$242.72	\$32.47
	274738	\$974.09	\$1,124.55	\$150.46
	274764	\$208.72	\$240.96	\$32.24
	274833	\$372.02	\$429.49	\$57.47
	274841	\$235.10	\$271.42	\$36.32
	274844	\$333.57	\$385.09	\$51.52
	274966	\$569.63	\$657.61	\$87.98
	274968	\$86.73	\$100.13	\$13.40
	274969	\$53.86	\$62.18	\$8.32
	274970	\$186.87	\$215.73	\$28.86
	274972	\$248.17	\$286.51	\$38.34
	274973	\$20.04	\$23.13	\$3.09
	274974	\$75.00	\$86.58	\$11.58
	274975	\$102.52	\$118.36	\$15.84
	274976	\$105.39	\$121.66	\$16.27
	274978	\$58.87	\$67.96	\$9.09
	275002	\$149.99	\$173.16	\$23.17
	275003	\$18.80	\$21.70	\$2.90
	275041	\$678.21	\$782.97	\$104.76
	275059	\$252.66	\$291.68	\$39.02
	275062	\$274.65	\$317.07	\$42.42
	275113	\$61.64	\$71.16	\$9.52
	275114	\$35.78	\$41.31	\$5.53
	276655	\$46.42	\$53.59	\$7.17
	276807	\$14.12	\$16.30	\$2.18
	278295	\$11.93	\$13.77	\$1.84
	278398	\$12.31	\$14.21	\$1.90
	278415	\$17.79	\$20.54	\$2.75
	278908	\$20.37	\$23.52	\$3.15
	278917	\$20.71	\$23.90	\$3.19
	279647	\$14.93	\$17.24	\$2.31
	279768	\$12.50	\$14.43	\$1.93
	279908	\$51.81	\$59.81	\$8.00
	280225	\$15.22	\$17.57	\$2.35
	280295	\$24.95	\$28.80	\$3.85
	280529	\$47.37	\$54.69	\$7.32
	280561	\$18.18	\$20.98	\$2.80
	280610	\$24.09	\$27.81	\$3.72
	280623	\$4.77	\$5.51	\$0.74
	286721	\$12.02	\$13.88	\$1.86
	286807	\$29.77	\$34.37	\$4.60
	287566	\$56.67	\$65.43	\$8.76
	287988	\$14,329.03	\$16,542.25	\$2,213.22
	287991	\$16.27	\$18.78	\$2.51
	288060	\$23.66	\$27.32	\$3.66
	288664	\$10.88	\$12.56	\$1.68

GALVESTON COUNTY

Run Date: 05/19/2022 08:11:25 PM

Expected Refunds

cad_refund_rpt.rdf v1.2

Request Seq: 4016740

CAD Seq = 4016430, Year = 2021

Page 97 of 158

Tax Unit	Account	New Levy	Levy Paid	Expected Refund
332	289158	\$1,358.33	\$1,568.14	\$209.81
	289815	\$14.60	\$16.85	\$2.25
	289838	\$113.26	\$130.75	\$17.49
	289944	\$1,097.27	\$1,266.76	\$169.49
	289996	\$838.94	\$968.52	\$129.58
	289998	\$583.94	\$674.14	\$90.20
	290000	\$2,225.08	\$2,568.76	\$343.68
	290354	\$613.52	\$708.28	\$94.76
	290365	\$3,357.73	\$3,876.35	\$518.62
	290444	\$772.05	\$891.30	\$119.25
	290492	\$400.27	\$462.09	\$61.82
	290551	\$107.77	\$124.42	\$16.65
	290552	\$594.63	\$686.47	\$91.84
	290576	\$5,821.76	\$6,720.97	\$899.21
	290616	\$750.12	\$865.98	\$115.86
	290669	\$5,831.82	\$6,732.59	\$900.77
	290702	\$0.81	\$0.94	\$0.13
	290755	\$5,367.11	\$6,196.10	\$828.99
	290829	\$875.96	\$1,011.26	\$135.30
	291183	\$613.33	\$708.06	\$94.73
	291418	\$76.88	\$88.76	\$11.88
	292483	\$37.26	\$43.01	\$5.75
	292673	\$25.76	\$29.74	\$3.98
	292901	\$8.35	\$9.64	\$1.29
	292957	\$7.56	\$8.72	\$1.16
	292991	\$12.83	\$14.82	\$1.99
	293381	\$14,086.10	\$16,261.80	\$2,175.70
	293651	\$82.25	\$94.95	\$12.70
	293985	\$75.38	\$87.02	\$11.64
	294023	\$116.88	\$134.94	\$18.06
	294031	\$782.26	\$903.09	\$120.83
	294032	\$704.88	\$813.75	\$108.87
	294068	\$23.00	\$26.55	\$3.55
	294235	\$258.10	\$297.96	\$39.86
	294346	\$615.28	\$710.32	\$95.04
	294348	\$348.27	\$402.06	\$53.79
	294397	\$0.43	\$0.50	\$0.07
	294407	\$43.37	\$50.06	\$6.69
	294617	\$81,896.73	\$94,546.30	\$12,649.57
	294746	\$327.27	\$377.82	\$50.55
	294849	\$38.07	\$43.95	\$5.88
	294890	\$20,991.34	\$24,233.62	\$3,242.28
	294984	\$1,828.54	\$2,110.97	\$282.43
	295070	\$18.61	\$21.48	\$2.87
	295202	\$739.47	\$853.63	\$114.16
	295665	\$748.29	\$863.86	\$115.57
	295710	\$0.83	\$0.96	\$0.13

GALVESTON COUNTY

Run Date: 05/19/2022 08:11:25 PM

Expected Refunds

cad_refund_rpt.rdf v1.2

Request Seq: 4016740

CAD Seq = 4016430, Year = 2021

Page 98 of 158

Tax Unit	Account	New Levy	Levy Paid	Expected Refund
332	295711	\$0.73	\$0.84	\$0.11
	295712	\$3.42	\$3.95	\$0.53
	295713	\$1.43	\$1.65	\$0.22
	295714	\$1.43	\$1.65	\$0.22
	295715	\$1.43	\$1.65	\$0.22
	295716	\$7.47	\$8.62	\$1.15
	295717	\$3.11	\$3.59	\$0.48
	295719	\$3.12	\$3.60	\$0.48
	295721	\$3.11	\$3.59	\$0.48
	296153	\$11.93	\$13.77	\$1.84
	296548	\$816.18	\$942.25	\$126.07
	297365	\$22.42	\$25.89	\$3.47
	297371	\$13.74	\$15.86	\$2.12
	297534	\$9.54	\$11.02	\$1.48
	297887	\$56.87	\$65.65	\$8.78
	297942	\$811.03	\$936.30	\$125.27
	298504	\$133.87	\$154.54	\$20.67
	298769	\$750.65	\$866.59	\$115.94
	298838	\$341.01	\$393.69	\$52.68
	299661	\$57.20	\$66.04	\$8.84
	299676	\$1,481.30	\$1,710.10	\$228.80
	299700	\$42.94	\$49.57	\$6.63
	300512	\$830.18	\$958.41	\$128.23
	300749	\$13.88	\$16.03	\$2.15
	300995	\$332.81	\$384.21	\$51.40
	301025	\$70.61	\$81.51	\$10.90
	301458	\$105.20	\$121.44	\$16.24
	301727	\$45.08	\$52.05	\$6.97
	301749	\$1,717.38	\$1,982.64	\$265.26
	301857	\$1,038.59	\$1,199.01	\$160.42
	301859	\$2,859.83	\$3,301.55	\$441.72
	301899	\$21.52	\$24.84	\$3.32
	301905	\$262.68	\$303.25	\$40.57
	302640	\$1.24	\$1.43	\$0.19
	302641	\$1.24	\$1.43	\$0.19
	302643	\$2.48	\$2.86	\$0.38
	302646	\$1.24	\$1.43	\$0.19
	302647	\$2.48	\$2.86	\$0.38
	302648	\$4.34	\$5.01	\$0.67
	302892	\$110.54	\$127.61	\$17.07
	302896	\$1.24	\$1.43	\$0.19
	302970	\$2.77	\$3.19	\$0.42
	302971	\$4.77	\$5.51	\$0.74
	302972	\$5.39	\$6.22	\$0.83
	303033	\$587.86	\$678.67	\$90.81
	303723	\$16.98	\$19.61	\$2.63
	303729	\$24.33	\$28.09	\$3.76

GALVESTON COUNTY

Run Date: 05/19/2022 08:11:25 PM

Expected Refunds

cad_refund_rpt.rdf v1.2

Request Seq: 4016740

CAD Seq = 4016430, Year = 2021

Page 99 of 158

Tax Unit	Account	New Levy	Levy Paid	Expected Refund
332	303757	\$2.29	\$2.64	\$0.35
	303781	\$2.00	\$2.31	\$0.31
	303827	\$1.67	\$1.93	\$0.26
	303829	\$4.06	\$4.68	\$0.62
	303830	\$1.67	\$1.93	\$0.26
	303831	\$0.14	\$0.17	\$0.03
	303832	\$1.34	\$1.54	\$0.20
	303833	\$0.33	\$0.39	\$0.06
	303834	\$333.95	\$385.53	\$51.58
	303868	\$79.58	\$91.87	\$12.29
	303874	\$39.50	\$45.60	\$6.10
	303891	\$13.79	\$15.92	\$2.13
	303900	\$38.17	\$44.06	\$5.89
	303903	\$22.80	\$26.33	\$3.53
	303904	\$9.06	\$10.46	\$1.40
	303972	\$544.49	\$628.59	\$84.10
	304706	\$25.62	\$29.58	\$3.96
	304820	\$618.54	\$714.08	\$95.54
	304858	\$5,923.28	\$6,838.18	\$914.90
	304888	\$10.16	\$11.73	\$1.57
	305169	\$820.95	\$947.75	\$126.80
	305324	\$62.98	\$72.70	\$9.72
	305667	\$1,171.89	\$1,352.90	\$181.01
	307218	\$5.49	\$6.33	\$0.84
	307225	\$15.36	\$17.73	\$2.37
	307247	\$38.83	\$44.83	\$6.00
	307556	\$718.80	\$829.82	\$111.02
	308105	\$115.36	\$133.17	\$17.81
	308396	\$576.93	\$666.04	\$89.11
	308924	\$415.63	\$479.83	\$64.20
	308982	\$941.18	\$1,086.55	\$145.37
	309193	\$1,231.71	\$1,421.96	\$190.25
	309422	\$4,863.65	\$5,614.87	\$751.22
	309629	\$422.31	\$487.54	\$65.23
	309745	\$33,810.95	\$39,033.31	\$5,222.36
	311751	\$37.07	\$42.79	\$5.72
	311804	\$883.26	\$1,019.69	\$136.43
	311826	\$709.09	\$818.61	\$109.52
	312317	\$444.40	\$513.04	\$68.64
	312862	\$452.41	\$522.29	\$69.88
	313276	\$332.24	\$383.55	\$51.31
	313277	\$34.97	\$40.37	\$5.40
	313283	\$1,039.79	\$1,200.39	\$160.60
	350769	\$1,198.11	\$1,383.17	\$185.06
	350859	\$239.60	\$276.60	\$37.00
	352044	\$543.87	\$627.87	\$84.00
	353179	\$39.31	\$45.38	\$6.07

GALVESTON COUNTY

Run Date: 05/19/2022 08:11:25 PM

Expected Refunds

cad_refund_rpt.rdf v1.2

Request Seq: 4016740

CAD Seq = 4016430, Year = 2021

Page 100 of 158

Tax Unit	Account	New Levy	Levy Paid	Expected Refund
332	354038	\$17.82	\$20.58	\$2.76
	354039	\$8.91	\$10.29	\$1.38
	354041	\$1.78	\$2.06	\$0.28
	354440	\$3.05	\$3.52	\$0.47
	354443	\$1,346.26	\$1,554.20	\$207.94
	354448	\$699.35	\$807.36	\$108.01
	354600	\$4,866.18	\$5,617.79	\$751.61
	354689	\$5.82	\$6.72	\$0.90
	354947	\$280.47	\$323.79	\$43.32
	355195	\$28.67	\$33.10	\$4.43
	355567	\$32.06	\$37.01	\$4.95
	356792	\$701.11	\$809.40	\$108.29
	358152	\$1.62	\$1.87	\$0.25
	358155	\$16.55	\$19.11	\$2.56
	358325	\$40.36	\$46.59	\$6.23
	358489	\$31.87	\$36.79	\$4.92
	358506	\$543.34	\$627.27	\$83.93
	358513	\$949.43	\$1,096.08	\$146.65
	358541	\$8.25	\$9.53	\$1.28
	358701	\$44.42	\$51.28	\$6.86
	358814	\$18.80	\$21.70	\$2.90
	359167	\$123.53	\$142.62	\$19.09
	359743	\$50.57	\$58.38	\$7.81
	359809	\$2,207.43	\$2,548.39	\$340.96
	360173	\$1,346.69	\$1,554.70	\$208.01
	360659	\$74.89	\$86.45	\$11.56
	360674	\$19.18	\$22.14	\$2.96
	360945	\$11.64	\$13.44	\$1.80
	360991	\$754.21	\$870.70	\$116.49
	362242	\$16.41	\$18.95	\$2.54
	363293	\$1,240.40	\$1,431.99	\$191.59
	363493	\$3,117.21	\$3,598.69	\$481.48
	363690	\$5,534.08	\$6,388.86	\$854.78
	363747	\$531.99	\$614.16	\$82.17
	363751	\$624.06	\$720.45	\$96.39
	363968	\$40.89	\$47.20	\$6.31
	364099	\$9.54	\$11.02	\$1.48
	364353	\$528.41	\$610.03	\$81.62
	364736	\$431.37	\$498.00	\$66.63
	364760	\$3,007.96	\$3,472.57	\$464.61
	364938	\$39,597.31	\$45,713.41	\$6,116.10
	364983	\$622.20	\$718.31	\$96.11
	364993	\$2,732.88	\$3,155.00	\$422.12
	364994	\$796.72	\$919.78	\$123.06
	365015	\$201.67	\$232.82	\$31.15
	366723	\$999.13	\$1,153.46	\$154.33
	366813	\$206.81	\$238.76	\$31.95

GALVESTON COUNTY

Run Date: 05/19/2022 08:11:25 PM

Expected Refunds

cad_refund_rpt.rdf v1.2

Request Seq: 4016740

CAD Seq = 4016430, Year = 2021

Page 101 of 158

Tax Unit	Account	New Levy	Levy Paid	Expected Refund
332	366839	\$33.73	\$38.94	\$5.21
	366938	\$14.31	\$16.52	\$2.21
	367518	\$282.19	\$325.78	\$43.59
	367573	\$57.25	\$66.09	\$8.84
	367830	\$97.82	\$112.93	\$15.11
	368123	\$800.77	\$924.46	\$123.69
	368131	\$18.42	\$21.26	\$2.84
	368642	\$518.49	\$597.29	\$78.80
	368733	\$29.76	\$34.36	\$4.60
	368734	\$29.75	\$34.35	\$4.60
	368735	\$29.75	\$34.35	\$4.60
	368827	\$5.84	\$6.75	\$0.91
	368860	\$8.54	\$9.86	\$1.32
	369515	\$13.74	\$15.86	\$2.12
	370241	\$44.08	\$50.89	\$6.81
	372166	\$1,785.79	\$2,061.62	\$275.83
	372167	\$29,101.64	\$33,596.60	\$4,494.96
	372184	\$400.74	\$462.64	\$61.90
	372186	\$442.59	\$510.95	\$68.36
	372269	\$1,038.71	\$1,199.15	\$160.44
	372543	\$4.77	\$5.51	\$0.74
	372793	\$630.12	\$727.45	\$97.33
	374856	\$408.47	\$471.56	\$63.09
	375087	\$848.38	\$979.42	\$131.04
	375152	\$132.25	\$152.67	\$20.42
	375738	\$504.08	\$581.94	\$77.86
	375739	\$593.77	\$685.48	\$91.71
	375979	\$19.23	\$22.20	\$2.97
	375987	\$780.97	\$901.60	\$120.63
	376062	\$1,519.07	\$1,753.70	\$234.63
	376117	\$24.90	\$28.75	\$3.85
	376119	\$2.19	\$2.53	\$0.34
	376242	\$11,093.40	\$12,806.86	\$1,713.46
	376294	\$13,263.33	\$15,311.96	\$2,048.63
	376311	\$853.22	\$985.00	\$131.78
	376416	\$5,647.63	\$6,519.94	\$872.31
	376546	\$2,429.27	\$2,804.49	\$375.22
	377778	\$1,943.32	\$2,243.48	\$300.16
	378328	\$2,332.42	\$2,692.69	\$360.27
	380688	\$500.23	\$500.81	\$0.58
	380699	\$839.84	\$969.56	\$129.72
	380703	\$553.09	\$638.52	\$85.43
	380758	\$95.61	\$110.37	\$14.76
	380759	\$67.94	\$78.43	\$10.49
	380796	\$14,789.36	\$17,073.68	\$2,284.32
	380908	\$90.12	\$104.04	\$13.92
	380909	\$43.32	\$50.01	\$6.69

GALVESTON COUNTY

Run Date: 05/19/2022 08:11:25 PM

Expected Refunds

cad_refund_rpt.rdf v1.2

Request Seq: 4016740

CAD Seq = 4016430, Year = 2021

Page 102 of 158

Tax Unit	Account	New Levy	Levy Paid	Expected Refund
332	381001	\$214.11	\$247.18	\$33.07
	381002	\$58.39	\$67.41	\$9.02
	381291	\$667.91	\$771.07	\$103.16
	381350	\$564.04	\$651.16	\$87.12
	381351	\$422.78	\$488.09	\$65.31
	381353	\$19.75	\$22.80	\$3.05
	381372	\$435.36	\$502.60	\$67.24
	381398	\$473.16	\$546.25	\$73.09
	381461	\$219.60	\$220.46	\$0.86
	381479	\$1,410.52	\$1,628.39	\$217.87
	381881	\$4,254.75	\$4,911.93	\$657.18
	383656	\$377.41	\$435.71	\$58.30
	383854	\$930.92	\$1,074.71	\$143.79
	383855	\$818.81	\$945.28	\$126.47
	383860	\$1,703.07	\$1,966.12	\$263.05
	384382	\$562.95	\$649.90	\$86.95
	384928	\$22.14	\$25.56	\$3.42
	385497	\$355.49	\$410.40	\$54.91
	385517	\$33.82	\$39.05	\$5.23
	385533	\$3,809.98	\$4,398.46	\$588.48
	385536	\$78.72	\$90.87	\$12.15
	385996	\$457.34	\$469.97	\$12.63
	388996	\$34.25	\$39.54	\$5.29
	388998	\$449.45	\$518.87	\$69.42
	389009	\$41.12	\$47.48	\$6.36
	389011	\$41.12	\$47.48	\$6.36
	389017	\$2,024.09	\$2,336.73	\$312.64
	389039	\$849.20	\$980.36	\$131.16
	389045	\$1,264.49	\$1,459.80	\$195.31
	389073	\$285.63	\$329.75	\$44.12
	389094	\$268.58	\$310.07	\$41.49
	389095	\$493.63	\$569.88	\$76.25
	389108	\$660.75	\$762.81	\$102.06
	389109	\$654.88	\$756.03	\$101.15
	389110	\$586.76	\$677.39	\$90.63
	389111	\$16.36	\$18.89	\$2.53
	389113	\$549.08	\$633.89	\$84.81
	389115	\$569.06	\$656.95	\$87.89
	389129	\$751.89	\$868.02	\$116.13
	389200	\$3.82	\$4.41	\$0.59
	389321	\$385.82	\$445.41	\$59.59
	389346	\$2,261.58	\$2,610.90	\$349.32
	390025	\$1,290.01	\$1,489.27	\$199.26
	390120	\$2,649.49	\$3,058.72	\$409.23
	390127	\$4,770.76	\$5,507.64	\$736.88
	390579	\$321.88	\$371.60	\$49.72
	390661	\$19.89	\$22.97	\$3.08

GALVESTON COUNTY

Run Date: 05/19/2022 08:11:25 PM

Expected Refunds

cad_refund_rpt.rdf v1.2

Request Seq: 4016740

CAD Seq = 4016430, Year = 2021

Page 103 of 158

Tax Unit	Account	New Levy	Levy Paid	Expected Refund
332	390677	\$24.14	\$27.87	\$3.73
	390681	\$21.85	\$25.22	\$3.37
	390721	\$466.58	\$538.65	\$72.07
	390907	\$2,480.80	\$2,863.97	\$383.17
	391140	\$339.68	\$392.14	\$52.46
	391141	\$439.39	\$507.25	\$67.86
	391238	\$43.80	\$50.56	\$6.76
	391818	\$575.26	\$664.11	\$88.85
	391928	\$14.60	\$16.85	\$2.25
	392259	\$26.91	\$31.06	\$4.15
	392460	\$187.63	\$216.62	\$28.99
	394982	\$1,438.15	\$1,660.28	\$222.13
	395899	\$12.02	\$13.88	\$1.86
	396362	\$319.45	\$368.79	\$49.34
	396363	\$76.38	\$88.18	\$11.80
	396406	\$198.89	\$229.61	\$30.72
	396444	\$38.88	\$44.89	\$6.01
	396450	\$22.28	\$25.72	\$3.44
	396988	\$607.45	\$701.28	\$93.83
	397178	\$1,598.16	\$1,845.00	\$246.84
	397300	\$4,270.40	\$4,930.00	\$659.60
	397642	\$312.86	\$361.18	\$48.32
	397664	\$34.44	\$39.77	\$5.33
	397771	\$79.34	\$91.59	\$12.25
	398090	\$257.29	\$297.03	\$39.74
	398343	\$136.92	\$158.07	\$21.15
	398688	\$48.66	\$56.18	\$7.52
	398689	\$7.30	\$8.43	\$1.13
	398810	\$1,160.86	\$1,208.32	\$47.46
	398811	\$1,184.10	\$1,367.00	\$182.90
	398812	\$1,235.18	\$1,425.97	\$190.79
	398815	\$1,130.33	\$1,304.92	\$174.59
	398817	\$1,049.57	\$1,211.68	\$162.11
	398820	\$1,283.62	\$1,481.89	\$198.27
	398821	\$1,388.29	\$1,602.72	\$214.43
	398823	\$1,408.47	\$1,626.02	\$217.55
	398824	\$1,144.98	\$1,321.83	\$176.85
	398825	\$1,040.26	\$1,200.94	\$160.68
	398826	\$1,342.49	\$1,549.85	\$207.36
	398829	\$1,377.56	\$1,590.33	\$212.77
	398834	\$1,526.64	\$1,762.44	\$235.80
	398835	\$1,270.61	\$1,466.86	\$196.25
	398837	\$1,195.14	\$1,379.74	\$184.60
	398838	\$1,130.70	\$1,305.34	\$174.64
	398839	\$1,260.16	\$1,454.80	\$194.64
	398840	\$1,188.05	\$1,203.86	\$15.81
	398846	\$1,271.66	\$1,468.07	\$196.41

GALVESTON COUNTY

Run Date: 05/19/2022 08:11:25 PM

Expected Refunds

cad_refund_rpt.rdf v1.2

Request Seq: 4016740

CAD Seq = 4016430, Year = 2021

Page 104 of 158

Tax Unit	Account	New Levy	Levy Paid	Expected Refund
332	398847	\$1,162.24	\$1,341.75	\$179.51
	398848	\$660.15	\$762.12	\$101.97
	398852	\$1,116.82	\$1,289.32	\$172.50
	398853	\$1,066.89	\$1,231.67	\$164.78
	398855	\$1,076.75	\$1,243.06	\$166.31
	398857	\$1,020.94	\$1,178.63	\$157.69
	398858	\$1,142.12	\$1,318.53	\$176.41
	398860	\$1,160.15	\$1,339.35	\$179.20
	398862	\$1,056.34	\$1,219.50	\$163.16
	398863	\$1,040.96	\$1,201.75	\$160.79
	398864	\$1,019.08	\$1,176.48	\$157.40
	398865	\$1,143.71	\$1,320.37	\$176.66
	398866	\$1,101.63	\$1,271.78	\$170.15
	398867	\$1,035.02	\$1,194.88	\$159.86
	398868	\$1,138.57	\$1,314.43	\$175.86
	398876	\$58.39	\$67.41	\$9.02
	400341	\$4,169.64	\$4,813.68	\$644.04
	400840	\$2,920.66	\$3,371.78	\$451.12
	401694	\$593.53	\$685.21	\$91.68
	401750	\$225.85	\$260.73	\$34.88
	402830	\$26.10	\$30.13	\$4.03
	402838	\$16.41	\$18.95	\$2.54
	402839	\$17.56	\$20.27	\$2.71
	402843	\$21.13	\$24.40	\$3.27
	402967	\$16.65	\$19.22	\$2.57
	403137	\$16.41	\$18.95	\$2.54
	403141	\$13.98	\$16.14	\$2.16
	403393	\$48.33	\$55.79	\$7.46
	403517	\$106.53	\$122.99	\$16.46
	403882	\$17.75	\$20.49	\$2.74
	403888	\$5.25	\$6.06	\$0.81
	403889	\$479.46	\$553.52	\$74.06
	403890	\$304.31	\$351.32	\$47.01
	404044	\$322.32	\$372.11	\$49.79
	404231	\$2,700.01	\$3,117.05	\$417.04
	404286	\$959.45	\$1,107.64	\$148.19
	404334	\$59.92	\$69.18	\$9.26
	404371	\$1.77	\$2.04	\$0.27
	404455	\$93.08	\$107.45	\$14.37
	404709	\$155.96	\$180.04	\$24.08
	404897	\$860.17	\$993.03	\$132.86
	404963	\$1,803.30	\$2,081.83	\$278.53
	404968	\$1,116.60	\$1,289.06	\$172.46
	404969	\$58.54	\$67.58	\$9.04
	405365	\$396.11	\$457.29	\$61.18
	406232	\$17.56	\$20.27	\$2.71
	406311	\$18.70	\$21.59	\$2.89

GALVESTON COUNTY

Run Date: 05/19/2022 08:11:25 PM

Expected Refunds

cad_refund_rpt.rdf v1.2

Request Seq: 4016740

CAD Seq = 4016430, Year = 2021

Page 105 of 158

Tax Unit	Account	New Levy	Levy Paid	Expected Refund
332	407283	\$143.26	\$165.40	\$22.14
	407294	\$617.29	\$712.63	\$95.34
	407455	\$1,267.61	\$1,463.40	\$195.79
	407457	\$850.77	\$982.18	\$131.41
	407458	\$1,435.29	\$1,656.98	\$221.69
	407459	\$81.82	\$94.46	\$12.64
	407460	\$81.68	\$94.29	\$12.61
	407461	\$81.48	\$94.07	\$12.59
	407462	\$81.39	\$93.96	\$12.57
	407465	\$82.68	\$95.45	\$12.77
	407466	\$82.53	\$95.28	\$12.75
	407468	\$1,378.40	\$1,591.30	\$212.90
	407469	\$1,711.94	\$1,976.36	\$264.42
	407471	\$1,335.78	\$1,542.11	\$206.33
	407473	\$1,189.95	\$1,373.74	\$183.79
	407475	\$1,018.68	\$1,059.09	\$40.41
	407476	\$1,416.92	\$1,635.77	\$218.85
	407477	\$1,266.11	\$1,461.67	\$195.56
	407479	\$1,031.12	\$1,190.39	\$159.27
	407480	\$1,267.76	\$1,463.57	\$195.81
	407481	\$83.01	\$95.83	\$12.82
	407482	\$1,188.87	\$1,372.50	\$183.63
	407484	\$1,094.13	\$1,263.12	\$168.99
	407486	\$1,210.76	\$1,397.77	\$187.01
	407487	\$1,322.88	\$1,527.21	\$204.33
	407489	\$1,139.55	\$1,315.57	\$176.02
	407492	\$1,042.98	\$1,204.08	\$161.10
	407493	\$1,307.71	\$1,509.70	\$201.99
	407494	\$1,082.96	\$1,250.23	\$167.27
	407497	\$1,075.81	\$1,241.97	\$166.16
	407499	\$1,310.10	\$1,512.45	\$202.35
	407500	\$1,189.95	\$1,373.74	\$183.79
	407501	\$1,079.22	\$1,245.91	\$166.69
	407502	\$1,178.85	\$1,360.94	\$182.09
	407503	\$1,169.48	\$1,350.12	\$180.64
	407504	\$881.06	\$1,017.15	\$136.09
	407505	\$1,134.77	\$1,310.05	\$175.28
	407508	\$1,070.39	\$1,085.50	\$15.11
	407509	\$1,345.01	\$1,394.48	\$49.47
	407510	\$1,221.31	\$1,409.96	\$188.65
	407511	\$1,097.27	\$1,266.76	\$169.49
	407512	\$1,652.21	\$1,907.41	\$255.20
	407515	\$1,164.97	\$1,167.45	\$2.48
	407516	\$1,191.97	\$1,376.08	\$184.11
	407518	\$1,203.14	\$1,388.97	\$185.83
	407519	\$1,379.70	\$1,437.99	\$58.29
	407520	\$1,221.52	\$1,410.19	\$188.67

GALVESTON COUNTY

Run Date: 05/19/2022 08:11:25 PM

Expected Refunds

cad_refund_rpt.rdf v1.2

Request Seq: 4016740

CAD Seq = 4016430, Year = 2021

Page 106 of 158

Tax Unit	Account	New Levy	Levy Paid	Expected Refund
332	407521	\$1,261.87	\$1,456.77	\$194.90
	407522	\$1,349.98	\$1,558.50	\$208.52
	407523	\$1,185.30	\$1,368.37	\$183.07
	407524	\$181.53	\$209.57	\$28.04
	407525	\$1,345.50	\$1,553.32	\$207.82
	407526	\$1,062.31	\$1,226.39	\$164.08
	407527	\$1,164.49	\$1,344.36	\$179.87
	407528	\$945.56	\$1,091.61	\$146.05
	407529	\$1,327.61	\$1,433.69	\$106.08
	407533	\$996.23	\$1,150.11	\$153.88
	407535	\$1,135.92	\$1,200.67	\$64.75
	407937	\$38.17	\$44.06	\$5.89
	408215	\$1,042.22	\$1,203.20	\$160.98
	408549	\$13.12	\$15.15	\$2.03
	408552	\$17.13	\$19.77	\$2.64
	408572	\$14.31	\$16.52	\$2.21
	408636	\$13.74	\$15.86	\$2.12
	408639	\$15.31	\$17.68	\$2.37
	409796	\$60.30	\$69.62	\$9.32
	410415	\$116.07	\$134.00	\$17.93
	410743	\$176.61	\$203.89	\$27.28
	410984	\$0.48	\$0.55	\$0.07
	411069	\$174.47	\$201.41	\$26.94
	411071	\$143.89	\$166.11	\$22.22
	411073	\$435.28	\$502.52	\$67.24
	411252	\$157.63	\$181.97	\$24.34
	411289	\$4.06	\$4.68	\$0.62
	411529	\$66,790.64	\$77,106.96	\$10,316.32
	411530	\$8,348.83	\$9,638.37	\$1,289.54
	411574	\$14,312.28	\$16,522.92	\$2,210.64
	411735	\$0.38	\$0.44	\$0.06
	412055	\$89.88	\$103.76	\$13.88
	412965	\$2,981.73	\$3,442.28	\$460.55
	412966	\$7,781.11	\$8,982.96	\$1,201.85
	412967	\$6,833.78	\$7,889.31	\$1,055.53
	413616	\$2,863.74	\$3,306.07	\$442.33
	413626	\$357.06	\$412.21	\$55.15
	413793	\$4,648.03	\$5,365.96	\$717.93
	414582	\$201.80	\$232.97	\$31.17
	414993	\$275.75	\$318.34	\$42.59
	414998	\$4.77	\$5.51	\$0.74
	415295	\$368.40	\$425.30	\$56.90
	415814	\$381.66	\$440.61	\$58.95
	416001	\$549.73	\$634.65	\$84.92
	416002	\$549.73	\$634.65	\$84.92
	416005	\$569.68	\$657.67	\$87.99
	416006	\$569.68	\$657.67	\$87.99

GALVESTON COUNTY

Run Date: 05/19/2022 08:11:25 PM

Expected Refunds

cad_refund_rpt.rdf v1.2

Request Seq: 4016740

CAD Seq = 4016430, Year = 2021

Page 107 of 158

Tax Unit	Account	New Levy	Levy Paid	Expected Refund
332	416033	\$2,398.74	\$2,769.24	\$370.50
	416037	\$581.28	\$671.06	\$89.78
	416066	\$3,268.16	\$3,772.95	\$504.79
	416245	\$536.76	\$619.66	\$82.90
	416341	\$286.25	\$330.46	\$44.21
	416472	\$453.27	\$523.28	\$70.01
	416729	\$116.50	\$134.50	\$18.00
	416762	\$731.50	\$844.49	\$112.99
	416886	\$392.25	\$452.84	\$60.59
	417062	\$188.64	\$217.77	\$29.13
	417271	\$17.84	\$20.60	\$2.76
	417377	\$727.61	\$840.00	\$112.39
	417378	\$972.33	\$1,122.51	\$150.18
	417379	\$846.00	\$976.68	\$130.68
	417380	\$929.06	\$1,072.56	\$143.50
	417381	\$771.29	\$890.42	\$119.13
	417382	\$1,092.93	\$1,261.75	\$168.82
	417383	\$754.59	\$871.14	\$116.55
	417385	\$812.27	\$937.73	\$125.46
	417386	\$833.83	\$962.62	\$128.79
	417387	\$751.87	\$868.00	\$116.13
	417388	\$518.85	\$598.99	\$80.14
	417389	\$525.07	\$606.18	\$81.11
	417390	\$584.50	\$674.79	\$90.29
	417392	\$496.60	\$573.31	\$76.71
	417393	\$524.55	\$605.57	\$81.02
	417394	\$580.41	\$670.06	\$89.65
	417396	\$652.78	\$753.61	\$100.83
	417397	\$612.28	\$706.85	\$94.57
	417398	\$954.10	\$1,101.47	\$147.37
	417399	\$776.78	\$896.75	\$119.97
	417400	\$857.16	\$989.56	\$132.40
	417444	\$3.82	\$4.41	\$0.59
	418875	\$9.54	\$11.02	\$1.48
	418955	\$25.71	\$29.69	\$3.98
	419179	\$42.94	\$49.57	\$6.63
	419190	\$29,389.55	\$33,928.99	\$4,539.44
	419191	\$205.43	\$237.16	\$31.73
	419201	\$492.82	\$568.94	\$76.12
	419203	\$3,209.15	\$3,704.82	\$495.67
	420154	\$76.76	\$88.62	\$11.86
	421315	\$1,228.73	\$1,418.51	\$189.78
	421317	\$1,133.01	\$1,308.01	\$175.00
	421318	\$1,045.83	\$1,207.36	\$161.53
	421319	\$943.23	\$1,088.92	\$145.69
	421321	\$951.04	\$1,097.94	\$146.90
	421322	\$1,140.96	\$1,317.19	\$176.23

GALVESTON COUNTY

Run Date: 05/19/2022 08:11:25 PM

Expected Refunds

cad_refund_rpt.rdf v1.2

Request Seq: 4016740

CAD Seq = 4016430, Year = 2021

Page 108 of 158

Tax Unit	Account	New Levy	Levy Paid	Expected Refund
332	421323	\$853.73	\$917.41	\$63.68
	421324	\$1,077.09	\$1,243.46	\$166.37
	421325	\$1,025.79	\$1,184.24	\$158.45
	421326	\$942.90	\$1,088.54	\$145.64
	421327	\$1,093.91	\$1,262.87	\$168.96
	421328	\$1,040.03	\$1,200.67	\$160.64
	421330	\$763.32	\$881.22	\$117.90
	421331	\$1,014.19	\$1,170.84	\$156.65
	421332	\$925.61	\$1,068.58	\$142.97
	421333	\$1,272.98	\$1,469.60	\$196.62
	421336	\$1,032.11	\$1,191.52	\$159.41
	421337	\$1,121.13	\$1,294.30	\$173.17
	421338	\$1,509.56	\$1,742.73	\$233.17
	421340	\$1,338.91	\$1,545.72	\$206.81
	421341	\$1,187.92	\$1,371.40	\$183.48
	421342	\$1,221.98	\$1,410.73	\$188.75
	421346	\$1,357.70	\$1,567.40	\$209.70
	421347	\$1,241.11	\$1,432.81	\$191.70
	421350	\$142.98	\$165.06	\$22.08
	421351	\$1,008.42	\$1,164.18	\$155.76
	421352	\$1,171.50	\$1,352.45	\$180.95
	421353	\$1,058.01	\$1,221.42	\$163.41
	421354	\$1,349.17	\$1,557.56	\$208.39
	421355	\$928.24	\$1,071.61	\$143.37
	421356	\$1,068.65	\$1,233.71	\$165.06
	421357	\$1,217.76	\$1,405.85	\$188.09
	421358	\$1,051.37	\$1,213.76	\$162.39
	421361	\$964.83	\$1,113.86	\$149.03
	421362	\$1,141.30	\$1,317.59	\$176.29
	421363	\$1,304.04	\$1,505.46	\$201.42
	421572	\$74.28	\$85.75	\$11.47
	421579	\$39.17	\$45.22	\$6.05
	421580	\$34.83	\$40.21	\$5.38
	422200	\$859.74	\$992.53	\$132.79
	422201	\$405.75	\$468.42	\$62.67
	422402	\$106.96	\$123.48	\$16.52
	422418	\$747.67	\$863.16	\$115.49
	422827	\$72.45	\$83.64	\$11.19
	423157	\$51.19	\$59.10	\$7.91
	423163	\$7.25	\$8.37	\$1.12
	423405	\$542.91	\$626.77	\$83.86
	423563	\$379.28	\$437.86	\$58.58
	424510	\$312.48	\$360.75	\$48.27
	424511	\$308.67	\$356.34	\$47.67
	424512	\$757.60	\$874.61	\$117.01
	424513	\$814.85	\$940.70	\$125.85
	424514	\$720.38	\$831.65	\$111.27

GALVESTON COUNTY

Run Date: 05/19/2022 08:11:25 PM

Expected Refunds

cad_refund_rpt.rdf v1.2

Request Seq: 4016740

CAD Seq = 4016430, Year = 2021

Page 109 of 158

Tax Unit	Account	New Levy	Levy Paid	Expected Refund
332	424515	\$745.77	\$860.97	\$115.20
	424572	\$13.17	\$15.20	\$2.03
	424576	\$213.83	\$246.85	\$33.02
	424577	\$13.17	\$15.20	\$2.03
	424751	\$5,724.91	\$6,609.17	\$884.26
	424753	\$6,395.82	\$7,383.71	\$987.89
	424754	\$395.59	\$441.68	\$46.09
	424756	\$491.01	\$566.85	\$75.84
	424757	\$576.74	\$665.82	\$89.08
	424761	\$35.54	\$41.03	\$5.49
	424762	\$504.18	\$582.05	\$77.87
	424764	\$407.14	\$470.03	\$62.89
	426515	\$61.29	\$70.76	\$9.47
	426944	\$9.97	\$11.51	\$1.54
	426946	\$6.11	\$7.05	\$0.94
	426949	\$3,929.87	\$4,536.86	\$606.99
	427016	\$444.44	\$513.09	\$68.65
	427547	\$262.77	\$303.36	\$40.59
	427548	\$98.99	\$114.28	\$15.29
	427549	\$49.62	\$57.28	\$7.66
	427553	\$793.28	\$915.81	\$122.53
	428249	\$87.16	\$100.62	\$13.46
	428253	\$29.10	\$33.60	\$4.50
	428273	\$734.02	\$847.39	\$113.37
	428281	\$37.79	\$43.63	\$5.84
	428581	\$644.05	\$743.53	\$99.48
	429487	\$329.18	\$380.03	\$50.85
	429794	\$2,128.71	\$2,457.51	\$328.80
	429799	\$31.63	\$36.52	\$4.89
	430231	\$50.09	\$57.83	\$7.74
	430253	\$19.56	\$22.58	\$3.02
	430423	\$0.48	\$0.55	\$0.07
	430424	\$923.46	\$1,066.10	\$142.64
	430425	\$752.08	\$868.24	\$116.16
	430426	\$1,069.84	\$1,235.09	\$165.25
	430427	\$771.05	\$890.14	\$119.09
	430428	\$1,017.92	\$1,175.15	\$157.23
	430429	\$1,202.10	\$1,387.77	\$185.67
	430430	\$752.21	\$868.40	\$116.19
	430431	\$925.53	\$1,068.48	\$142.95
	430433	\$734.70	\$848.18	\$113.48
	430434	\$1,154.04	\$1,332.29	\$178.25
	430435	\$1,125.90	\$1,299.80	\$173.90
	430436	\$1,006.63	\$1,162.11	\$155.48
	430437	\$1,106.82	\$1,277.77	\$170.95
	430438	\$773.77	\$893.28	\$119.51
	430439	\$1,139.35	\$1,315.33	\$175.98

GALVESTON COUNTY

Run Date: 05/19/2022 08:11:25 PM

Expected Refunds

cad_refund_rpt.rdf v1.2

Request Seq: 4016740

CAD Seq = 4016430, Year = 2021

Page 110 of 158

Tax Unit	Account	New Levy	Levy Paid	Expected Refund
332	430440	\$729.93	\$842.67	\$112.74
	430442	\$1,170.17	\$1,350.91	\$180.74
	430443	\$992.30	\$1,145.57	\$153.27
	430444	\$1,516.10	\$1,750.27	\$234.17
	430445	\$1,117.46	\$1,290.05	\$172.59
	430446	\$1,137.35	\$1,313.02	\$175.67
	430448	\$1,007.22	\$1,162.79	\$155.57
	430449	\$786.94	\$908.49	\$121.55
	430450	\$1,172.32	\$1,353.39	\$181.07
	430451	\$1,069.22	\$1,234.37	\$165.15
	430452	\$936.55	\$1,081.20	\$144.65
	430453	\$1,069.27	\$1,234.43	\$165.16
	430454	\$739.47	\$853.68	\$114.21
	430455	\$927.27	\$1,070.50	\$143.23
	430456	\$1,128.76	\$1,303.11	\$174.35
	430457	\$951.67	\$1,098.66	\$146.99
	430458	\$936.02	\$1,080.59	\$144.57
	430460	\$913.79	\$1,054.93	\$141.14
	430461	\$1,057.25	\$1,220.55	\$163.30
	430462	\$860.84	\$993.80	\$132.96
	430463	\$985.54	\$1,137.77	\$152.23
	430464	\$873.24	\$1,008.12	\$134.88
	430465	\$918.13	\$1,059.95	\$141.82
	430466	\$744.24	\$859.19	\$114.95
	430467	\$991.84	\$1,145.04	\$153.20
	430468	\$1,136.87	\$1,312.47	\$175.60
	430469	\$757.17	\$874.12	\$116.95
	430470	\$1,164.07	\$1,343.86	\$179.79
	430471	\$1,006.77	\$1,162.28	\$155.51
	430472	\$1,451.65	\$1,675.86	\$224.21
	430473	\$858.74	\$991.38	\$132.64
	430475	\$1,194.41	\$1,292.79	\$98.38
	430476	\$787.75	\$909.42	\$121.67
	430477	\$686.37	\$792.38	\$106.01
	430478	\$1,124.66	\$1,298.37	\$173.71
	430479	\$1,101.52	\$1,271.66	\$170.14
	430480	\$811.03	\$936.30	\$125.27
	430481	\$1,106.82	\$1,277.77	\$170.95
	430482	\$864.18	\$997.65	\$133.47
	430483	\$772.43	\$891.74	\$119.31
	430484	\$847.58	\$978.50	\$130.92
	430485	\$858.26	\$990.82	\$132.56
	430486	\$911.22	\$1,051.96	\$140.74
	430487	\$803.01	\$927.05	\$124.04
	430488	\$941.70	\$1,087.15	\$145.45
	430489	\$834.88	\$963.84	\$128.96
	430490	\$1,025.71	\$1,184.14	\$158.43

GALVESTON COUNTY

Run Date: 05/19/2022 08:11:25 PM

Expected Refunds

cad_refund_rpt.rdf v1.2

Request Seq: 4016740

CAD Seq = 4016430, Year = 2021

Page 111 of 158

Tax Unit	Account	New Levy	Levy Paid	Expected Refund
332	430491	\$788.27	\$910.03	\$121.76
	430492	\$1,092.12	\$1,260.81	\$168.69
	430494	\$1,051.05	\$1,213.39	\$162.34
	430495	\$676.02	\$780.43	\$104.41
	430496	\$982.78	\$1,134.57	\$151.79
	430497	\$753.78	\$870.21	\$116.43
	430498	\$1,058.68	\$1,222.20	\$163.52
	430499	\$1,012.93	\$1,169.38	\$156.45
	430501	\$1,081.58	\$1,248.64	\$167.06
	430502	\$1,011.64	\$1,167.90	\$156.26
	430503	\$724.71	\$836.65	\$111.94
	430504	\$896.90	\$1,035.44	\$138.54
	430505	\$1,065.36	\$1,229.91	\$164.55
	430507	\$968.03	\$1,117.56	\$149.53
	430508	\$910.64	\$1,051.30	\$140.66
	430509	\$786.70	\$908.21	\$121.51
	430510	\$926.96	\$1,070.13	\$143.17
	430511	\$934.35	\$1,078.67	\$144.32
	430513	\$644.34	\$743.86	\$99.52
	430514	\$920.71	\$1,062.92	\$142.21
	430515	\$819.04	\$945.55	\$126.51
	430516	\$1,036.45	\$1,196.53	\$160.08
	430517	\$793.74	\$916.33	\$122.59
	430826	\$86.35	\$99.69	\$13.34
	430966	\$36.02	\$41.58	\$5.56
	431375	\$147.47	\$170.24	\$22.77
	431391	\$286.25	\$330.46	\$44.21
	431405	\$25.67	\$29.63	\$3.96
	431418	\$84.16	\$97.15	\$12.99
	431423	\$561.90	\$648.70	\$86.80
	431436	\$186.87	\$215.73	\$28.86
	431723	\$686.99	\$793.10	\$106.11
	431724	\$686.99	\$793.10	\$106.11
	431795	\$15.61	\$18.02	\$2.41
	431797	\$15.61	\$18.02	\$2.41
	431798	\$15.61	\$18.02	\$2.41
	431799	\$15.61	\$18.02	\$2.41
	431800	\$15.61	\$18.02	\$2.41
	431923	\$1,343.54	\$1,551.06	\$207.52
	432142	\$194.60	\$224.66	\$30.06
	432356	\$656.31	\$757.69	\$101.38
	432798	\$562.95	\$649.90	\$86.95
	433325	\$767.13	\$885.62	\$118.49
	433357	\$0.62	\$0.72	\$0.10
	433358	\$0.72	\$0.83	\$0.11
	433366	\$1,113.22	\$1,285.17	\$171.95
	433368	\$1,185.82	\$1,368.98	\$183.16

GALVESTON COUNTY

Run Date: 05/19/2022 08:11:25 PM

Expected Refunds

cad_refund_rpt.rdf v1.2

Request Seq: 4016740

CAD Seq = 4016430, Year = 2021

Page 112 of 158

Tax Unit	Account	New Levy	Levy Paid	Expected Refund
332	433369	\$1,049.57	\$1,211.68	\$162.11
	433370	\$1,408.38	\$1,625.91	\$217.53
	433371	\$1,159.67	\$1,338.79	\$179.12
	433372	\$1,101.52	\$1,271.66	\$170.14
	433373	\$1,468.66	\$1,695.50	\$226.84
	433374	\$1,338.43	\$1,545.16	\$206.73
	433375	\$1,328.23	\$1,533.38	\$205.15
	433376	\$1,088.59	\$1,256.73	\$168.14
	433379	\$1,121.13	\$1,294.30	\$173.17
	433380	\$1,361.39	\$1,571.67	\$210.28
	433381	\$1,052.29	\$1,214.82	\$162.53
	433383	\$1,498.47	\$1,729.92	\$231.45
	433387	\$1,047.56	\$1,209.37	\$161.81
	433388	\$1,033.38	\$1,192.99	\$159.61
	433389	\$972.80	\$1,123.06	\$150.26
	433390	\$1,210.22	\$1,397.15	\$186.93
	433392	\$1,086.85	\$1,254.72	\$167.87
	433394	\$1,090.60	\$1,134.57	\$43.97
	433395	\$1,071.04	\$1,236.47	\$165.43
	433396	\$1,371.26	\$1,583.06	\$211.80
	433397	\$992.27	\$1,145.53	\$153.26
	433398	\$1,082.96	\$1,250.23	\$167.27
	433400	\$982.44	\$1,134.19	\$151.75
	433401	\$1,049.57	\$1,211.68	\$162.11
	433402	\$1,049.57	\$1,211.68	\$162.11
	433403	\$1,178.41	\$1,360.43	\$182.02
	433404	\$1,374.69	\$1,587.03	\$212.34
	433406	\$1,048.18	\$1,210.08	\$161.90
	433408	\$1,481.15	\$1,709.92	\$228.77
	433409	\$1,183.39	\$1,366.17	\$182.78
	433411	\$1,244.90	\$1,437.18	\$192.28
	433412	\$1,466.35	\$1,533.93	\$67.58
	433413	\$1,338.87	\$1,545.66	\$206.79
	433415	\$1,049.57	\$1,211.68	\$162.11
	433417	\$1,188.81	\$1,372.43	\$183.62
	433418	\$1,288.11	\$1,487.06	\$198.95
	433420	\$1,346.07	\$1,553.98	\$207.91
	433422	\$1,043.41	\$1,204.58	\$161.17
	433423	\$1,079.22	\$1,245.91	\$166.69
	433442	\$1,137.21	\$1,312.86	\$175.65
	433444	\$1,015.98	\$1,172.91	\$156.93
	433446	\$1,120.51	\$1,293.58	\$173.07
	433451	\$1,318.29	\$1,521.92	\$203.63
	433452	\$1,002.58	\$1,157.43	\$154.85
	433453	\$993.56	\$1,147.02	\$153.46
	433456	\$1,154.41	\$1,332.72	\$178.31
	433457	\$1,507.55	\$1,740.40	\$232.85

GALVESTON COUNTY

Run Date: 05/19/2022 08:11:25 PM

Expected Refunds

cad_refund_rpt.rdf v1.2

Request Seq: 4016740

CAD Seq = 4016430, Year = 2021

Page 113 of 158

Tax Unit	Account	New Levy	Levy Paid	Expected Refund
332	433458	\$1,121.13	\$1,294.30	\$173.17
	433460	\$1,200.04	\$1,385.39	\$185.35
	433461	\$1,347.91	\$1,556.10	\$208.19
	433465	\$1,168.84	\$1,349.37	\$180.53
	433466	\$997.18	\$1,151.21	\$154.03
	433508	\$0.52	\$0.61	\$0.09
	433513	\$0.48	\$0.55	\$0.07
	433516	\$822.53	\$854.35	\$31.82
	433518	\$1,123.17	\$1,296.65	\$173.48
	433520	\$1,022.16	\$1,180.04	\$157.88
	433521	\$1,201.59	\$1,387.18	\$185.59
	433524	\$1,075.92	\$1,242.11	\$166.19
	433525	\$1,032.49	\$1,191.96	\$159.47
	433526	\$909.23	\$944.23	\$35.00
	433527	\$793.53	\$916.09	\$122.56
	433528	\$1,035.54	\$1,195.49	\$159.95
	433529	\$1,005.68	\$1,161.01	\$155.33
	433530	\$914.85	\$1,056.15	\$141.30
	433532	\$1,114.28	\$1,286.39	\$172.11
	433537	\$1,131.96	\$1,306.80	\$174.84
	433538	\$973.62	\$1,124.00	\$150.38
	433539	\$991.70	\$1,071.42	\$79.72
	433540	\$180.54	\$208.42	\$27.88
	433541	\$1,059.96	\$1,223.68	\$163.72
	433542	\$1,179.17	\$1,361.31	\$182.14
	433544	\$1,075.07	\$1,241.12	\$166.05
	433545	\$1,130.67	\$1,305.31	\$174.64
	433546	\$1,132.25	\$1,307.13	\$174.88
	433549	\$1,060.40	\$1,224.18	\$163.78
	433551	\$858.82	\$991.47	\$132.65
	433552	\$1,240.26	\$1,431.83	\$191.57
	433553	\$1,197.24	\$1,382.16	\$184.92
	433554	\$824.33	\$951.66	\$127.33
	433555	\$999.47	\$1,153.85	\$154.38
	433557	\$1,252.96	\$1,446.49	\$193.53
	433558	\$1,185.44	\$1,368.54	\$183.10
	433559	\$1,536.09	\$1,773.35	\$237.26
	433560	\$1,218.67	\$1,406.90	\$188.23
	433561	\$1,309.09	\$1,511.29	\$202.20
	433562	\$1,069.41	\$1,234.59	\$165.18
	433564	\$978.01	\$1,129.07	\$151.06
	433565	\$1,208.77	\$1,395.47	\$186.70
	433566	\$1,025.71	\$1,184.14	\$158.43
	433567	\$876.39	\$1,011.75	\$135.36
	433568	\$1,097.27	\$1,266.76	\$169.49
	433569	\$984.35	\$1,136.39	\$152.04
	433571	\$876.39	\$1,011.75	\$135.36

GALVESTON COUNTY

Run Date: 05/19/2022 08:11:25 PM

Expected Refunds

cad_refund_rpt.rdf v1.2

Request Seq: 4016740

CAD Seq = 4016430, Year = 2021

Page 114 of 158

Tax Unit	Account	New Levy	Levy Paid	Expected Refund
332	433572	\$994.10	\$1,147.64	\$153.54
	433574	\$1,039.07	\$1,199.56	\$160.49
	433575	\$885.63	\$1,022.43	\$136.80
	433576	\$1,116.21	\$1,288.62	\$172.41
	433577	\$955.30	\$1,102.85	\$147.55
	433579	\$975.13	\$1,125.75	\$150.62
	433580	\$1,282.23	\$1,480.28	\$198.05
	433581	\$1,029.77	\$1,188.82	\$159.05
	433582	\$1,211.87	\$1,399.05	\$187.18
	433583	\$1,215.83	\$1,403.62	\$187.79
	433584	\$1,059.11	\$1,222.70	\$163.59
	433585	\$1,082.00	\$1,249.12	\$167.12
	433588	\$1,010.78	\$1,166.90	\$156.12
	433589	\$978.39	\$1,129.51	\$151.12
	433590	\$1,034.84	\$1,194.68	\$159.84
	433593	\$934.60	\$970.85	\$36.25
	433594	\$1,111.86	\$1,283.60	\$171.74
	434191	\$1,111.48	\$1,283.16	\$171.68
	434297	\$584.07	\$674.29	\$90.22
	434318	\$1,258.67	\$1,453.09	\$194.42
	434350	\$77.52	\$89.50	\$11.98
	434353	\$388.63	\$448.65	\$60.02
	434354	\$389.53	\$449.70	\$60.17
	434393	\$43.65	\$50.39	\$6.74
	434394	\$259.34	\$299.40	\$40.06
	434512	\$108.01	\$124.69	\$16.68
	434513	\$100.85	\$116.43	\$15.58
	434514	\$86.54	\$99.91	\$13.37
	434515	\$86.54	\$99.91	\$13.37
	434516	\$100.85	\$116.43	\$15.58
	434517	\$765.97	\$884.28	\$118.31
	434518	\$661.91	\$764.15	\$102.24
	434869	\$844.53	\$974.98	\$130.45
	434870	\$1,154.52	\$1,332.85	\$178.33
	434871	\$917.95	\$1,059.74	\$141.79
	434891	\$1,486.85	\$1,716.51	\$229.66
	435391	\$9.16	\$10.57	\$1.41
	435392	\$143.37	\$165.52	\$22.15
	435395	\$110.00	\$126.98	\$16.98
	435397	\$777.73	\$897.85	\$120.12
	435934	\$58.01	\$66.97	\$8.96
	435943	\$857.50	\$989.94	\$132.44
	436223	\$190.26	\$219.64	\$29.38
	436297	\$15.74	\$18.17	\$2.43
	436487	\$257.72	\$297.52	\$39.80
	436500	\$512.33	\$591.47	\$79.14
	436720	\$130.72	\$150.91	\$20.19

GALVESTON COUNTY

Run Date: 05/19/2022 08:11:25 PM

Expected Refunds

cad_refund_rpt.rdf v1.2

Request Seq: 4016740

CAD Seq = 4016430, Year = 2021

Page 115 of 158

Tax Unit	Account	New Levy	Levy Paid	Expected Refund
332	437113	\$15.93	\$18.40	\$2.47
	437353	\$551.74	\$636.96	\$85.22
	437803	\$330.14	\$381.13	\$50.99
	438079	\$119.60	\$138.08	\$18.48
	438456	\$66.70	\$77.00	\$10.30
	438504	\$5.25	\$6.06	\$0.81
	438505	\$5.25	\$6.06	\$0.81
	438506	\$5.25	\$6.06	\$0.81
	438507	\$5.25	\$6.06	\$0.81
	438508	\$5.25	\$6.06	\$0.81
	438654	\$53.86	\$62.18	\$8.32
	438778	\$2.48	\$2.86	\$0.38
	438909	\$49.85	\$57.55	\$7.70
	438989	\$183.39	\$211.71	\$28.32
	439020	\$3.72	\$4.30	\$0.58
	439021	\$2.05	\$2.37	\$0.32
	439068	\$65.93	\$76.12	\$10.19
	439230	\$36.50	\$42.13	\$5.63
	439335	\$3.48	\$4.02	\$0.54
	439370	\$9.21	\$10.63	\$1.42
	439371	\$4.39	\$5.07	\$0.68
	439388	\$10.97	\$12.67	\$1.70
	439390	\$4.63	\$5.34	\$0.71
	439538	\$2.43	\$2.81	\$0.38
	439545	\$14.55	\$16.80	\$2.25
	439570	\$33.01	\$38.11	\$5.10
	439571	\$42.60	\$49.18	\$6.58
	439657	\$35.97	\$41.53	\$5.56
	439664	\$56.82	\$65.60	\$8.78
	439673	\$76.82	\$88.69	\$11.87
	439877	\$19.51	\$22.53	\$3.02
	440069	\$71.85	\$82.95	\$11.10
	440116	\$11.12	\$12.83	\$1.71
	440551	\$4.68	\$5.40	\$0.72
	440618	\$4,638.75	\$5,355.24	\$716.49
	440640	\$926.48	\$1,069.58	\$143.10
	440718	\$33.97	\$39.21	\$5.24
	500438	\$16.22	\$18.73	\$2.51
	500443	\$57.92	\$66.86	\$8.94
	500449	\$710.84	\$820.64	\$109.80
	500593	\$1,364.75	\$1,575.55	\$210.80
	500820	\$48.47	\$55.96	\$7.49
	501128	\$46.66	\$53.86	\$7.20
	501231	\$726.97	\$839.25	\$112.28
	501569	\$111.44	\$128.66	\$17.22
	501844	\$19.23	\$22.20	\$2.97
	501864	\$15.70	\$18.12	\$2.42

GALVESTON COUNTY

Run Date: 05/19/2022 08:11:25 PM

Expected Refunds

cad_refund_rpt.rdf v1.2

Request Seq: 4016740

CAD Seq = 4016430, Year = 2021

Page 116 of 158

Tax Unit	Account	New Levy	Levy Paid	Expected Refund
332	502101	\$46.75	\$53.97	\$7.22
	502266	\$31.49	\$36.35	\$4.86
	502376	\$94.37	\$108.94	\$14.57
	502616	\$1,279.66	\$1,477.31	\$197.65
	502619	\$83.82	\$96.77	\$12.95
	502884	\$8.78	\$10.13	\$1.35
	502897	\$3.67	\$4.25	\$0.58
	503534	\$958.16	\$1,106.15	\$147.99
	503536	\$1,216.50	\$1,404.39	\$187.89
	503538	\$875.10	\$908.41	\$33.31
	503539	\$1,188.35	\$1,371.90	\$183.55
	503541	\$1,327.70	\$1,532.78	\$205.08
	503542	\$963.97	\$1,112.87	\$148.90
	503543	\$1,312.77	\$1,515.54	\$202.77
	503544	\$1,141.69	\$1,318.03	\$176.34
	503546	\$0.48	\$0.55	\$0.07
	503547	\$0.81	\$0.94	\$0.13
	503548	\$0.48	\$0.55	\$0.07
	503549	\$0.48	\$0.55	\$0.07
	503550	\$0.48	\$0.55	\$0.07
	503883	\$1.91	\$2.20	\$0.29
	504085	\$1,209.78	\$1,396.64	\$186.86
	504603	\$65.60	\$75.73	\$10.13
	504609	\$2,689.95	\$3,105.43	\$415.48
	504644	\$91.84	\$106.02	\$14.18
	504645	\$71.56	\$82.61	\$11.05
	505761	\$744.24	\$859.19	\$114.95
	505762	\$998.35	\$1,152.55	\$154.20
	505764	\$1,051.95	\$1,214.43	\$162.48
	505765	\$913.65	\$1,054.77	\$141.12
	505766	\$786.99	\$908.55	\$121.56
	505767	\$1,079.58	\$1,246.32	\$166.74
	505768	\$854.68	\$986.69	\$132.01
	505769	\$989.93	\$1,142.84	\$152.91
	505770	\$833.83	\$962.63	\$128.80
	505771	\$1,068.27	\$1,233.27	\$165.00
	505772	\$751.63	\$867.73	\$116.10
	505773	\$937.79	\$1,082.64	\$144.85
	505774	\$896.14	\$1,034.56	\$138.42
	505775	\$849.24	\$980.41	\$131.17
	505776	\$1,081.72	\$1,248.80	\$167.08
	505777	\$740.09	\$854.40	\$114.31
	505778	\$1,085.63	\$1,253.32	\$167.69
	505779	\$861.60	\$994.68	\$133.08
	505780	\$716.66	\$827.36	\$110.70
	505781	\$978.10	\$1,129.18	\$151.08
	505783	\$804.16	\$928.37	\$124.21

GALVESTON COUNTY

Run Date: 05/19/2022 08:11:25 PM

Expected Refunds

cad_refund_rpt.rdf v1.2

Request Seq: 4016740

CAD Seq = 4016430, Year = 2021

Page 117 of 158

Tax Unit	Account	New Levy	Levy Paid	Expected Refund
332	505784	\$835.55	\$964.61	\$129.06
	505785	\$921.42	\$1,063.75	\$142.33
	505787	\$836.12	\$965.27	\$129.15
	505788	\$971.76	\$1,077.79	\$106.03
	505789	\$921.42	\$1,063.75	\$142.33
	505790	\$835.55	\$964.61	\$129.06
	505791	\$952.48	\$1,099.60	\$147.12
	505792	\$814.56	\$940.37	\$125.81
	505793	\$748.68	\$834.63	\$85.95
	505795	\$1,025.67	\$1,184.09	\$158.42
	505796	\$818.57	\$945.00	\$126.43
	505797	\$874.00	\$1,009.00	\$135.00
	505798	\$827.73	\$955.58	\$127.85
	505799	\$814.23	\$890.14	\$75.91
	505800	\$813.32	\$938.94	\$125.62
	505801	\$742.38	\$811.98	\$69.60
	505803	\$1,083.01	\$1,250.29	\$167.28
	505804	\$918.90	\$1,060.83	\$141.93
	505805	\$782.40	\$903.25	\$120.85
	505806	\$819.52	\$946.10	\$126.58
	505807	\$925.53	\$1,068.48	\$142.95
	505808	\$744.24	\$777.52	\$33.28
	505809	\$812.22	\$937.68	\$125.46
	505810	\$971.57	\$1,121.63	\$150.06
	505811	\$718.67	\$829.67	\$111.00
	505813	\$925.91	\$1,068.92	\$143.01
	505814	\$806.12	\$930.63	\$124.51
	505815	\$1,028.58	\$1,187.45	\$158.87
	505819	\$1,073.37	\$1,239.16	\$165.79
	505820	\$1,168.45	\$1,348.93	\$180.48
	505821	\$1,073.13	\$1,238.89	\$165.76
	505822	\$903.53	\$1,043.09	\$139.56
	505824	\$1,070.70	\$1,236.08	\$165.38
	505825	\$864.65	\$998.20	\$133.55
	505826	\$828.44	\$956.40	\$127.96
	505827	\$960.64	\$1,109.02	\$148.38
	505828	\$926.10	\$1,069.14	\$143.04
	505829	\$741.57	\$856.11	\$114.54
	505831	\$1,067.31	\$1,232.17	\$164.86
	505832	\$787.18	\$908.76	\$121.58
	505833	\$734.12	\$847.52	\$113.40
	505834	\$864.65	\$998.20	\$133.55
	505836	\$830.49	\$958.77	\$128.28
	505837	\$1,163.40	\$1,343.09	\$179.69
	505838	\$925.43	\$1,068.37	\$142.94
	505839	\$1,068.51	\$1,233.55	\$165.04
	505840	\$914.94	\$1,056.26	\$141.32

GALVESTON COUNTY

Run Date: 05/19/2022 08:11:25 PM

Expected Refunds

cad_refund_rpt.rdf v1.2

Request Seq: 4016740

CAD Seq = 4016430, Year = 2021

Page 118 of 158

Tax Unit	Account	New Levy	Levy Paid	Expected Refund
332	505842	\$1,224.56	\$1,413.70	\$189.14
	505844	\$906.44	\$1,046.45	\$140.01
	505846	\$1,074.71	\$1,240.71	\$166.00
	505848	\$1,095.68	\$1,264.91	\$169.23
	505849	\$923.19	\$1,065.78	\$142.59
	505850	\$846.43	\$977.17	\$130.74
	505854	\$1,135.44	\$1,310.82	\$175.38
	505856	\$1,133.29	\$1,308.34	\$175.05
	505857	\$1,109.85	\$1,281.27	\$171.42
	505858	\$1,009.87	\$1,165.86	\$155.99
	505859	\$1,244.41	\$1,436.61	\$192.20
	505860	\$1,223.22	\$1,412.16	\$188.94
	505861	\$922.47	\$1,064.96	\$142.49
	505862	\$1,157.39	\$1,336.15	\$178.76
	505863	\$1,001.86	\$1,156.60	\$154.74
	505864	\$1,077.80	\$1,244.27	\$166.47
	505865	\$1,304.95	\$1,506.50	\$201.55
	505867	\$1,265.16	\$1,460.57	\$195.41
	505868	\$1,161.78	\$1,341.22	\$179.44
	505869	\$1,053.15	\$1,215.81	\$162.66
	505870	\$1,136.63	\$1,312.19	\$175.56
	505871	\$1,060.49	\$1,110.78	\$50.29
	505872	\$1,064.21	\$1,228.59	\$164.38
	505873	\$1,166.85	\$1,347.08	\$180.23
	505874	\$930.30	\$1,073.99	\$143.69
	505876	\$1,047.28	\$1,209.04	\$161.76
	505877	\$1,233.24	\$1,423.72	\$190.48
	505879	\$1,143.55	\$1,320.18	\$176.63
	505881	\$1,154.52	\$1,332.85	\$178.33
	505882	\$992.32	\$1,145.59	\$153.27
	505883	\$1,089.64	\$1,257.94	\$168.30
	505884	\$1,153.76	\$1,331.97	\$178.21
	505886	\$864.32	\$997.82	\$133.50
	505887	\$1,049.47	\$1,211.57	\$162.10
	505888	\$1,198.61	\$1,383.74	\$185.13
	505889	\$1,019.23	\$1,176.66	\$157.43
	505892	\$1,301.75	\$1,502.81	\$201.06
	505894	\$1,109.92	\$1,281.35	\$171.43
	505895	\$1,076.43	\$1,242.69	\$166.26
	505896	\$1,225.89	\$1,415.24	\$189.35
	505897	\$1,121.13	\$1,294.30	\$173.17
	505898	\$1,118.22	\$1,290.94	\$172.72
	505899	\$1,115.73	\$1,288.06	\$172.33
	505901	\$1,049.57	\$1,211.68	\$162.11
	505902	\$1,051.28	\$1,213.66	\$162.38
	505903	\$1,113.09	\$1,285.01	\$171.92
	505905	\$1,045.89	\$1,207.44	\$161.55

GALVESTON COUNTY

Run Date: 05/19/2022 08:11:25 PM

Expected Refunds

cad_refund_rpt.rdf v1.2

Request Seq: 4016740

CAD Seq = 4016430, Year = 2021

Page 119 of 158

Tax Unit	Account	New Levy	Levy Paid	Expected Refund
332	505906	\$1,165.31	\$1,345.30	\$179.99
	505907	\$1,169.74	\$1,350.42	\$180.68
	505908	\$1,026.38	\$1,184.91	\$158.53
	505909	\$984.83	\$1,136.94	\$152.11
	505910	\$1,309.76	\$1,512.07	\$202.31
	505911	\$1,073.61	\$1,239.44	\$165.83
	505912	\$1,006.63	\$1,162.11	\$155.48
	505913	\$1,096.23	\$1,265.55	\$169.32
	505914	\$1,034.83	\$1,194.66	\$159.83
	505915	\$1,011.45	\$1,167.67	\$156.22
	505916	\$1,237.92	\$1,429.12	\$191.20
	505917	\$1,053.53	\$1,216.25	\$162.72
	505919	\$1,254.47	\$1,448.23	\$193.76
	505921	\$1,275.89	\$1,472.96	\$197.07
	505922	\$939.84	\$1,085.01	\$145.17
	505923	\$790.23	\$912.29	\$122.06
	505924	\$1,053.38	\$1,216.09	\$162.71
	505925	\$1,258.34	\$1,452.70	\$194.36
	505926	\$1,161.16	\$1,340.50	\$179.34
	505931	\$1,293.35	\$1,493.12	\$199.77
	505933	\$918.00	\$1,059.80	\$141.80
	505935	\$845.62	\$976.23	\$130.61
	505936	\$883.21	\$1,019.62	\$136.41
	505937	\$919.04	\$1,060.99	\$141.95
	505938	\$862.79	\$996.06	\$133.27
	505939	\$925.34	\$1,068.26	\$142.92
	505940	\$797.91	\$921.15	\$123.24
	505941	\$1,134.87	\$1,310.16	\$175.29
	505942	\$967.94	\$1,117.45	\$149.51
	505943	\$1,155.72	\$1,334.23	\$178.51
	505944	\$1,264.16	\$1,459.41	\$195.25
	505946	\$934.64	\$1,079.00	\$144.36
	505947	\$892.50	\$1,030.35	\$137.85
	505948	\$883.21	\$1,019.62	\$136.41
	505949	\$930.01	\$1,073.66	\$143.65
	505950	\$807.02	\$931.67	\$124.65
	505951	\$382.19	\$382.87	\$0.68
	505952	\$1,106.15	\$1,277.00	\$170.85
	505953	\$866.61	\$1,000.46	\$133.85
	505954	\$986.31	\$1,138.65	\$152.34
	505957	\$1,002.24	\$1,157.05	\$154.81
	505958	\$743.75	\$858.63	\$114.88
	505959	\$1,091.12	\$1,157.43	\$66.31
	505960	\$757.69	\$874.72	\$117.03
	505961	\$907.88	\$1,048.10	\$140.22
	505962	\$1,029.48	\$1,188.49	\$159.01
	505966	\$892.13	\$1,029.93	\$137.80

GALVESTON COUNTY

Run Date: 05/19/2022 08:11:25 PM

Expected Refunds

cad_refund_rpt.rdf v1.2

Request Seq: 4016740

CAD Seq = 4016430, Year = 2021

Page 120 of 158

Tax Unit	Account	New Levy	Levy Paid	Expected Refund
332	505967	\$939.08	\$1,084.12	\$145.04
	505968	\$1,036.25	\$1,196.31	\$160.06
	505969	\$939.84	\$1,085.01	\$145.17
	505970	\$853.06	\$984.82	\$131.76
	505971	\$1,106.86	\$1,277.83	\$170.97
	505972	\$740.66	\$855.06	\$114.40
	505973	\$879.74	\$1,015.62	\$135.88
	505974	\$854.87	\$986.91	\$132.04
	505976	\$981.75	\$1,133.39	\$151.64
	505979	\$821.39	\$948.26	\$126.87
	505980	\$766.61	\$885.02	\$118.41
	505981	\$962.02	\$1,110.62	\$148.60
	505982	\$1,042.37	\$1,203.37	\$161.00
	505984	\$842.47	\$972.59	\$130.12
	505986	\$1,005.06	\$1,160.29	\$155.23
	505987	\$810.89	\$936.13	\$125.24
	505988	\$910.93	\$1,051.63	\$140.70
	505989	\$1,099.37	\$1,269.18	\$169.81
	505991	\$1,146.60	\$1,323.71	\$177.11
	505992	\$943.80	\$1,089.58	\$145.78
	505993	\$996.47	\$1,150.38	\$153.91
	505994	\$988.26	\$1,140.91	\$152.65
	505995	\$796.76	\$919.83	\$123.07
	505996	\$811.65	\$937.01	\$125.36
	505997	\$1,022.19	\$1,180.08	\$157.89
	505998	\$679.83	\$784.84	\$105.01
	505999	\$1,160.44	\$1,339.68	\$179.24
	506000	\$856.07	\$988.29	\$132.22
	506001	\$816.75	\$942.91	\$126.16
	506002	\$863.17	\$996.50	\$133.33
	506003	\$853.78	\$985.65	\$131.87
	506010	\$920.18	\$1,062.31	\$142.13
	506011	\$835.36	\$964.39	\$129.03
	506014	\$1,082.77	\$1,250.01	\$167.24
	506015	\$912.74	\$1,053.72	\$140.98
	506016	\$825.82	\$898.48	\$72.66
	506017	\$954.15	\$1,101.53	\$147.38
	506018	\$921.23	\$1,063.53	\$142.30
	506019	\$818.66	\$945.11	\$126.45
	506022	\$858.69	\$991.32	\$132.63
	506023	\$981.11	\$1,132.65	\$151.54
	506024	\$847.33	\$978.21	\$130.88
	506025	\$966.89	\$1,116.23	\$149.34
	506027	\$847.33	\$978.21	\$130.88
	506028	\$760.65	\$878.14	\$117.49
	506029	\$867.90	\$1,001.95	\$134.05
	506030	\$769.24	\$796.68	\$27.44

GALVESTON COUNTY

Run Date: 05/19/2022 08:11:25 PM

Expected Refunds

cad_refund_rpt.rdf v1.2

Request Seq: 4016740

CAD Seq = 4016430, Year = 2021

Page 121 of 158

Tax Unit	Account	New Levy	Levy Paid	Expected Refund
332	506031	\$853.97	\$985.87	\$131.90
	506032	\$779.59	\$900.00	\$120.41
	506033	\$852.96	\$984.71	\$131.75
	506034	\$1,107.96	\$1,279.09	\$171.13
	506035	\$929.82	\$1,073.44	\$143.62
	506181	\$17.27	\$19.94	\$2.67
	506507	\$109.82	\$126.79	\$16.97
	506642	\$274.78	\$317.22	\$42.44
	509061	\$668.00	\$771.18	\$103.18
	509062	\$255.47	\$294.93	\$39.46
	509543	\$2.39	\$2.75	\$0.36
	509783	\$17.84	\$20.60	\$2.76
	509841	\$10.35	\$11.95	\$1.60
	510449	\$362.05	\$417.97	\$55.92
	510466	\$116.93	\$134.99	\$18.06
	510476	\$135.58	\$156.53	\$20.95
	510674	\$78.41	\$90.51	\$12.10
	510679	\$142.17	\$164.13	\$21.96
	510689	\$4.01	\$4.63	\$0.62
	510730	\$152.81	\$176.41	\$23.60
	510738	\$5.10	\$5.89	\$0.79
	510809	\$5.01	\$5.78	\$0.77
	511447	\$111.68	\$128.93	\$17.25
	511696	\$9,302.98	\$10,739.90	\$1,436.92
	511697	\$293.21	\$338.50	\$45.29
	511698	\$348.79	\$402.66	\$53.87
	511835	\$74.31	\$85.79	\$11.48
	512276	\$28.20	\$32.55	\$4.35
	512902	\$634.04	\$731.98	\$97.94
	512908	\$4,365.25	\$5,039.49	\$674.24
	513571	\$644.96	\$744.58	\$99.62
	513840	\$345.98	\$399.41	\$53.43
	513900	\$0.48	\$0.55	\$0.07
	513901	\$0.48	\$0.55	\$0.07
	513902	\$1,268.55	\$1,464.48	\$195.93
	513903	\$1,036.50	\$1,196.59	\$160.09
	513904	\$1,106.43	\$1,277.33	\$170.90
	513905	\$775.34	\$895.10	\$119.76
	513906	\$1,152.14	\$1,330.10	\$177.96
	513907	\$1,273.55	\$1,470.26	\$196.71
	513909	\$835.60	\$964.66	\$129.06
	513910	\$1,205.28	\$1,391.45	\$186.17
	513911	\$1,031.20	\$1,190.48	\$159.28
	513912	\$1,058.11	\$1,221.54	\$163.43
	513913	\$894.76	\$1,032.96	\$138.20
	513916	\$1,044.80	\$1,206.17	\$161.37
	513917	\$1,558.65	\$1,799.40	\$240.75

GALVESTON COUNTY

Run Date: 05/19/2022 08:11:25 PM

Expected Refunds

cad_refund_rpt.rdf v1.2

Request Seq: 4016740

CAD Seq = 4016430, Year = 2021

Page 122 of 158

Tax Unit	Account	New Levy	Levy Paid	Expected Refund
332	513918	\$1,265.30	\$1,460.74	\$195.44
	513919	\$1,047.56	\$1,209.36	\$161.80
	513920	\$858.74	\$991.38	\$132.64
	513921	\$938.80	\$1,083.81	\$145.01
	513922	\$914.46	\$1,055.70	\$141.24
	513924	\$763.32	\$881.22	\$117.90
	513925	\$865.18	\$998.81	\$133.63
	513926	\$1,186.97	\$1,370.30	\$183.33
	513927	\$1,071.04	\$1,236.47	\$165.43
	513928	\$818.19	\$944.56	\$126.37
	513929	\$845.86	\$976.51	\$130.65
	513930	\$975.67	\$1,126.37	\$150.70
	513931	\$890.32	\$1,027.84	\$137.52
	513932	\$774.58	\$894.22	\$119.64
	513934	\$801.49	\$925.28	\$123.79
	513935	\$1,260.72	\$1,455.45	\$194.73
	513936	\$882.59	\$1,018.91	\$136.32
	513937	\$849.24	\$980.41	\$131.17
	513938	\$1,003.77	\$1,158.81	\$155.04
	513939	\$824.10	\$951.39	\$127.29
	513940	\$1,202.04	\$1,387.70	\$185.66
	513941	\$1,059.20	\$1,222.81	\$163.61
	513942	\$839.65	\$969.34	\$129.69
	513943	\$890.32	\$1,027.84	\$137.52
	513944	\$971.76	\$1,121.85	\$150.09
	513945	\$787.18	\$908.76	\$121.58
	513948	\$1,014.07	\$1,170.70	\$156.63
	513949	\$916.27	\$1,057.80	\$141.53
	513950	\$1,083.49	\$1,250.84	\$167.35
	513951	\$824.86	\$952.27	\$127.41
	513952	\$935.07	\$1,079.50	\$144.43
	513953	\$974.38	\$1,124.88	\$150.50
	513954	\$930.25	\$1,073.93	\$143.68
	513955	\$1,199.23	\$1,384.46	\$185.23
	513956	\$882.59	\$1,018.91	\$136.32
	513958	\$714.37	\$824.71	\$110.34
	513959	\$997.52	\$1,151.59	\$154.07
	513960	\$796.72	\$919.78	\$123.06
	513961	\$768.95	\$887.72	\$118.77
	513962	\$819.52	\$946.10	\$126.58
	513963	\$1,091.07	\$1,259.60	\$168.53
	513964	\$1,035.25	\$1,195.16	\$159.91
	513965	\$1,035.96	\$1,195.97	\$160.01
	513966	\$1,270.98	\$1,467.29	\$196.31
	513967	\$1,090.68	\$1,259.14	\$168.46
	513968	\$1,120.89	\$1,294.02	\$173.13
	513969	\$913.63	\$1,054.75	\$141.12

GALVESTON COUNTY

Run Date: 05/19/2022 08:11:25 PM

Expected Refunds

cad_refund_rpt.rdf v1.2

Request Seq: 4016740

CAD Seq = 4016430, Year = 2021

Page 123 of 158

Tax Unit	Account	New Levy	Levy Paid	Expected Refund
332	513970	\$1,035.96	\$1,195.97	\$160.01
	513971	\$840.38	\$970.18	\$129.80
	513972	\$1,073.13	\$1,238.88	\$165.75
	513973	\$668.91	\$772.23	\$103.32
	513974	\$831.26	\$959.65	\$128.39
	513975	\$1,121.13	\$1,294.30	\$173.17
	513976	\$1,091.41	\$1,259.98	\$168.57
	513977	\$867.41	\$1,001.39	\$133.98
	513978	\$825.29	\$952.77	\$127.48
	513979	\$1,195.65	\$1,380.32	\$184.67
	513980	\$795.05	\$917.85	\$122.80
	513982	\$923.19	\$1,065.78	\$142.59
	513983	\$1,123.51	\$1,297.05	\$173.54
	513984	\$813.89	\$939.60	\$125.71
	513985	\$910.83	\$1,051.52	\$140.69
	513986	\$877.82	\$1,013.41	\$135.59
	513987	\$1,244.79	\$1,437.05	\$192.26
	513988	\$1,224.27	\$1,413.37	\$189.10
	513990	\$908.44	\$1,048.75	\$140.31
	513991	\$1,193.88	\$1,378.29	\$184.41
	513992	\$844.95	\$975.46	\$130.51
	513993	\$1,109.30	\$1,280.64	\$171.34
	513994	\$1,067.80	\$1,232.73	\$164.93
	513995	\$971.09	\$1,121.08	\$149.99
	513996	\$1,245.84	\$1,438.27	\$192.43
	513998	\$1,044.08	\$1,205.35	\$161.27
	513999	\$884.29	\$1,020.87	\$136.58
	514000	\$971.95	\$1,122.07	\$150.12
	514001	\$1,362.53	\$1,572.98	\$210.45
	514002	\$1,227.47	\$1,417.06	\$189.59
	514004	\$1,054.34	\$1,217.19	\$162.85
	514006	\$1,068.65	\$1,233.71	\$165.06
	514007	\$1,075.85	\$1,242.03	\$166.18
	514008	\$772.48	\$891.80	\$119.32
	514010	\$1,087.73	\$1,255.74	\$168.01
	514011	\$1,059.30	\$1,222.92	\$163.62
	514012	\$830.59	\$958.88	\$128.29
	514013	\$820.75	\$947.52	\$126.77
	514014	\$817.42	\$910.80	\$93.38
	514015	\$1,263.68	\$1,458.86	\$195.18
	514017	\$1,199.18	\$1,384.40	\$185.22
	514018	\$1,094.13	\$1,263.12	\$168.99
	514019	\$1,096.80	\$1,266.21	\$169.41
	514020	\$821.56	\$948.45	\$126.89
	514021	\$1,088.97	\$1,257.17	\$168.20
	514022	\$1,270.64	\$1,466.90	\$196.26
	514023	\$849.56	\$980.78	\$131.22

GALVESTON COUNTY

Run Date: 05/19/2022 08:11:25 PM

Expected Refunds

cad_refund_rpt.rdf v1.2

Request Seq: 4016740

CAD Seq = 4016430, Year = 2021

Page 124 of 158

Tax Unit	Account	New Levy	Levy Paid	Expected Refund
332	514024	\$1,263.77	\$1,458.97	\$195.20
	514025	\$949.38	\$1,096.02	\$146.64
	514026	\$847.91	\$978.87	\$130.96
	514027	\$923.05	\$1,065.62	\$142.57
	514028	\$1,011.11	\$1,167.29	\$156.18
	514029	\$1,068.89	\$1,233.99	\$165.10
	514030	\$794.24	\$916.91	\$122.67
	514031	\$1,198.22	\$1,383.30	\$185.08
	514032	\$1,235.58	\$1,426.42	\$190.84
	514033	\$1,016.41	\$1,173.40	\$156.99
	514034	\$916.89	\$1,058.51	\$141.62
	514035	\$1,095.65	\$1,264.88	\$169.23
	514036	\$1,102.05	\$1,272.26	\$170.21
	514039	\$1,191.07	\$1,375.04	\$183.97
	514040	\$915.51	\$1,056.92	\$141.41
	514041	\$1,368.11	\$1,579.43	\$211.32
	514042	\$1,171.70	\$1,352.68	\$180.98
	514043	\$991.22	\$1,144.32	\$153.10
	514044	\$774.91	\$894.61	\$119.70
	514047	\$770.48	\$798.61	\$28.13
	514048	\$1,041.84	\$1,202.76	\$160.92
	514049	\$908.54	\$1,048.87	\$140.33
	514050	\$912.74	\$1,053.72	\$140.98
	514051	\$1,260.67	\$1,455.39	\$194.72
	514052	\$1,080.48	\$1,247.37	\$166.89
	514053	\$769.95	\$888.88	\$118.93
	514054	\$1,178.14	\$1,360.11	\$181.97
	514057	\$846.52	\$977.28	\$130.76
	514058	\$1,132.82	\$1,307.79	\$174.97
	514060	\$922.06	\$1,064.48	\$142.42
	514061	\$1,108.44	\$1,279.65	\$171.21
	514062	\$824.79	\$952.19	\$127.40
	514063	\$842.63	\$972.78	\$130.15
	514064	\$916.13	\$1,057.63	\$141.50
	514066	\$1,007.61	\$1,163.25	\$155.64
	514067	\$822.15	\$949.13	\$126.98
	514068	\$1,051.90	\$1,214.38	\$162.48
	514069	\$905.49	\$1,045.35	\$139.86
	514070	\$777.11	\$897.14	\$120.03
	514071	\$1,001.10	\$1,155.72	\$154.62
	514072	\$866.51	\$1,000.35	\$133.84
	514073	\$893.30	\$1,031.28	\$137.98
	514074	\$1,094.13	\$1,263.12	\$168.99
	514075	\$1,054.86	\$1,217.79	\$162.93
	514076	\$991.60	\$1,144.76	\$153.16
	514077	\$1,136.25	\$1,311.75	\$175.50
	514078	\$1,233.81	\$1,424.39	\$190.58

GALVESTON COUNTY

Run Date: 05/19/2022 08:11:25 PM

Expected Refunds

cad_refund_rpt.rdf v1.2

Request Seq: 4016740

CAD Seq = 4016430, Year = 2021

Page 125 of 158

Tax Unit	Account	New Levy	Levy Paid	Expected Refund
332	514079	\$810.55	\$935.75	\$125.20
	514528	\$59.63	\$68.85	\$9.22
	514537	\$707.69	\$817.00	\$109.31
	516595	\$181.77	\$209.84	\$28.07
	516857	\$500.60	\$577.92	\$77.32
	516859	\$154.91	\$178.85	\$23.94
	516860	\$23.85	\$27.54	\$3.69
	517373	\$137.24	\$158.43	\$21.19
	517374	\$74.21	\$85.67	\$11.46
	517377	\$3.34	\$3.86	\$0.52
	517523	\$3,730.73	\$4,306.97	\$576.24
	517539	\$2.48	\$2.86	\$0.38
	517542	\$2.24	\$2.59	\$0.35
	517550	\$3,770.38	\$4,352.74	\$582.36
	517594	\$9.21	\$10.63	\$1.42
	517613	\$175.75	\$202.90	\$27.15
	517641	\$94.56	\$109.16	\$14.60
	517642	\$44.75	\$51.66	\$6.91
	517732	\$1.29	\$1.49	\$0.20
	517839	\$2,558.94	\$2,954.18	\$395.24
	517942	\$9.47	\$10.93	\$1.46
	518006	\$1,895.04	\$2,187.74	\$292.70
	518078	\$802.45	\$926.39	\$123.94
	518224	\$829.64	\$957.78	\$128.14
	518527	\$193.36	\$223.22	\$29.86
	518780	\$253.57	\$292.74	\$39.17
	518784	\$76.48	\$88.29	\$11.81
	519248	\$355.99	\$410.98	\$54.99
	519279	\$56.77	\$65.54	\$8.77
	520150	\$71.56	\$82.61	\$11.05
	520681	\$1,337.10	\$1,543.63	\$206.53
	520704	\$0.43	\$0.50	\$0.07
	520705	\$0.94	\$1.08	\$0.14
	520709	\$0.10	\$0.12	\$0.02
	520710	\$0.10	\$0.12	\$0.02
	520711	\$0.10	\$0.12	\$0.02
	521840	\$1,350.65	\$1,559.27	\$208.62
	522221	\$11.69	\$13.49	\$1.80
	525300	\$309.67	\$357.50	\$47.83
	525317	\$3,864.32	\$4,461.19	\$596.87
	525318	\$10,719.28	\$12,374.95	\$1,655.67
	525319	\$3,652.49	\$4,216.65	\$564.16
	525320	\$9,090.78	\$10,494.92	\$1,404.14
	525321	\$709.41	\$818.99	\$109.58
	525322	\$37,853.12	\$43,699.82	\$5,846.70
	600291	\$243.50	\$281.11	\$37.61
	600480	\$322.12	\$371.88	\$49.76

GALVESTON COUNTY

Run Date: 05/19/2022 08:11:25 PM

Expected Refunds

cad_refund_rpt.rdf v1.2

Request Seq: 4016740

CAD Seq = 4016430, Year = 2021

Page 126 of 158

Tax Unit	Account	New Levy	Levy Paid	Expected Refund
332	600487	\$127.13	\$146.77	\$19.64
	600488	\$127.13	\$146.77	\$19.64
	601140	\$6,679.06	\$7,710.70	\$1,031.64
	601141	\$7,394.68	\$8,536.84	\$1,142.16
	602691	\$5,286.67	\$6,103.24	\$816.57
	602894	\$47.09	\$54.36	\$7.27
	603279	\$127.24	\$146.89	\$19.65
	604248	\$1,908.21	\$2,202.95	\$294.74
	605238	\$13.12	\$15.15	\$2.03
	605545	\$132.34	\$152.78	\$20.44
	606243	\$20.13	\$23.24	\$3.11
	606298	\$975.03	\$1,125.63	\$150.60
	606299	\$607.27	\$701.07	\$93.80
	606881	\$351.56	\$405.86	\$54.30
	607072	\$1,159.29	\$1,338.36	\$179.07
	607073	\$1,025.71	\$1,184.14	\$158.43
	607074	\$1,256.86	\$1,450.99	\$194.13
	607075	\$971.66	\$1,121.74	\$150.08
	607076	\$986.12	\$1,138.43	\$152.31
	607077	\$1,328.98	\$1,534.25	\$205.27
	607078	\$971.66	\$1,121.74	\$150.08
	607079	\$1,343.21	\$1,550.68	\$207.47
	607080	\$1,265.37	\$1,460.82	\$195.45
	607081	\$955.15	\$1,102.68	\$147.53
	607082	\$1,018.56	\$1,175.88	\$157.32
	607083	\$970.23	\$1,120.09	\$149.86
	607084	\$993.27	\$1,146.69	\$153.42
	607085	\$1,159.29	\$1,338.36	\$179.07
	607086	\$943.23	\$1,088.92	\$145.69
	607087	\$1,164.07	\$1,343.86	\$179.79
	607088	\$1,154.52	\$1,332.85	\$178.33
	607089	\$970.23	\$1,120.09	\$149.86
	607090	\$1,330.47	\$1,535.97	\$205.50
	607091	\$978.67	\$1,129.84	\$151.17
	607092	\$899.53	\$1,038.47	\$138.94
	607093	\$996.81	\$1,150.77	\$153.96
	607094	\$899.53	\$1,038.47	\$138.94
	607095	\$1,281.15	\$1,479.03	\$197.88
	607096	\$1,217.50	\$1,405.55	\$188.05
	607097	\$1,176.47	\$1,358.18	\$181.71
	607098	\$903.21	\$1,042.71	\$139.50
	607099	\$1,086.68	\$1,254.53	\$167.85
	607100	\$1,100.50	\$1,270.48	\$169.98
	607101	\$1,084.25	\$1,251.72	\$167.47
	607102	\$1,206.19	\$1,392.50	\$186.31
	607103	\$1,096.31	\$1,265.64	\$169.33
	607104	\$1,125.90	\$1,299.80	\$173.90

GALVESTON COUNTY

Run Date: 05/19/2022 08:11:25 PM

Expected Refunds

cad_refund_rpt.rdf v1.2

Request Seq: 4016740

CAD Seq = 4016430, Year = 2021

Page 127 of 158

Tax Unit	Account	New Levy	Levy Paid	Expected Refund
332	607105	\$986.93	\$1,139.37	\$152.44
	607106	\$1,162.40	\$1,341.94	\$179.54
	607107	\$1,360.05	\$1,570.12	\$210.07
	607108	\$1,045.75	\$1,207.27	\$161.52
	607109	\$978.72	\$1,129.89	\$151.17
	607110	\$1,087.92	\$1,255.96	\$168.04
	607111	\$1,353.27	\$1,562.30	\$209.03
	607112	\$1,044.80	\$1,206.17	\$161.37
	607113	\$1,216.54	\$1,404.45	\$187.91
	607114	\$1,045.03	\$1,206.44	\$161.41
	607115	\$980.63	\$1,132.10	\$151.47
	607116	\$1,179.95	\$1,362.20	\$182.25
	607117	\$1,359.71	\$1,569.73	\$210.02
	607118	\$1,096.80	\$1,266.21	\$169.41
	607119	\$1,183.39	\$1,366.17	\$182.78
	607120	\$901.30	\$1,040.51	\$139.21
	607122	\$901.30	\$1,040.51	\$139.21
	607123	\$1,085.59	\$1,253.26	\$167.67
	607124	\$978.58	\$1,129.73	\$151.15
	607125	\$980.68	\$1,132.15	\$151.47
	607126	\$1,049.51	\$1,211.62	\$162.11
	607127	\$1,185.59	\$1,368.71	\$183.12
	607129	\$1,068.65	\$1,233.71	\$165.06
	607130	\$971.66	\$1,121.74	\$150.08
	607131	\$1,319.31	\$1,523.08	\$203.77
	607132	\$971.66	\$1,121.74	\$150.08
	607133	\$1,164.88	\$1,344.80	\$179.92
	607134	\$1,217.50	\$1,405.55	\$188.05
	607135	\$1,038.12	\$1,198.46	\$160.34
	607136	\$1,143.90	\$1,320.59	\$176.69
	607998	\$0.48	\$0.55	\$0.07
	607999	\$0.48	\$0.55	\$0.07
	608000	\$0.48	\$0.55	\$0.07
	608001	\$1,233.00	\$1,423.45	\$190.45
	608002	\$1,102.05	\$1,272.26	\$170.21
	608003	\$1,183.15	\$1,365.89	\$182.74
	608004	\$985.83	\$1,138.10	\$152.27
	608005	\$1,248.94	\$1,441.85	\$192.91
	608008	\$1,035.25	\$1,195.16	\$159.91
	608009	\$1,196.94	\$1,381.81	\$184.87
	608010	\$989.93	\$1,142.84	\$152.91
	608011	\$1,431.40	\$1,652.49	\$221.09
	608012	\$1,178.85	\$1,360.94	\$182.09
	608013	\$983.73	\$1,135.68	\$151.95
	608014	\$1,164.21	\$1,344.03	\$179.82
	608015	\$1,097.27	\$1,266.76	\$169.49
	608016	\$1,090.12	\$1,258.50	\$168.38

GALVESTON COUNTY

Run Date: 05/19/2022 08:11:25 PM

Expected Refunds

cad_refund_rpt.rdf v1.2

Request Seq: 4016740

CAD Seq = 4016430, Year = 2021

Page 128 of 158

Tax Unit	Account	New Levy	Levy Paid	Expected Refund
332	608017	\$1,102.00	\$1,272.21	\$170.21
	608018	\$1,093.41	\$1,262.30	\$168.89
	608019	\$1,207.96	\$1,394.53	\$186.57
	608020	\$1,202.33	\$1,388.04	\$185.71
	608021	\$1,041.60	\$1,202.48	\$160.88
	608022	\$1,202.57	\$1,388.31	\$185.74
	608023	\$1,231.19	\$1,421.35	\$190.16
	608024	\$985.31	\$1,137.49	\$152.18
	608025	\$1,124.33	\$1,297.99	\$173.66
	608028	\$1,251.42	\$1,444.71	\$193.29
	608030	\$974.62	\$1,125.16	\$150.54
	608031	\$1,116.79	\$1,289.28	\$172.49
	608032	\$1,264.51	\$1,459.83	\$195.32
	608292	\$1,094.08	\$1,263.07	\$168.99
	608669	\$177.62	\$205.05	\$27.43
	608734	\$2,014.69	\$2,325.88	\$311.19
	608824	\$119.13	\$137.53	\$18.40
	609041	\$15.55	\$17.95	\$2.40
	609215	\$244.50	\$282.27	\$37.77
	609245	\$95.42	\$110.15	\$14.73
	609248	\$47.71	\$55.08	\$7.37
	609867	\$0.48	\$0.55	\$0.07
	609868	\$0.48	\$0.55	\$0.07
	609869	\$935.88	\$1,080.43	\$144.55
	609870	\$1,030.91	\$1,190.15	\$159.24
	609871	\$921.00	\$1,063.25	\$142.25
	609872	\$996.13	\$1,150.00	\$153.87
	609873	\$923.95	\$1,066.66	\$142.71
	609874	\$1,020.32	\$1,177.92	\$157.60
	609875	\$978.20	\$1,129.29	\$151.09
	609876	\$933.92	\$1,078.18	\$144.26
	609877	\$1,030.25	\$1,189.37	\$159.12
	609878	\$1,063.88	\$1,228.20	\$164.32
	609879	\$915.84	\$1,057.30	\$141.46
	609880	\$1,171.36	\$1,352.29	\$180.93
	609884	\$1,112.02	\$1,283.78	\$171.76
	609885	\$926.82	\$1,069.97	\$143.15
	609886	\$934.93	\$1,079.33	\$144.40
	609887	\$957.97	\$1,105.93	\$147.96
	609888	\$996.04	\$1,149.89	\$153.85
	609889	\$949.38	\$1,096.02	\$146.64
	609890	\$1,158.91	\$1,337.92	\$179.01
	609891	\$957.97	\$1,105.93	\$147.96
	609892	\$1,010.02	\$1,166.02	\$156.00
	609893	\$1,163.25	\$1,342.93	\$179.68
	609894	\$917.42	\$1,059.12	\$141.70
	609895	\$1,167.17	\$1,347.44	\$180.27

GALVESTON COUNTY

Run Date: 05/19/2022 08:11:25 PM

Expected Refunds

cad_refund_rpt.rdf v1.2

Request Seq: 4016740

CAD Seq = 4016430, Year = 2021

Page 129 of 158

Tax Unit	Account	New Levy	Levy Paid	Expected Refund
332	609896	\$962.64	\$1,111.33	\$148.69
	609897	\$919.28	\$1,061.27	\$141.99
	609899	\$1,019.13	\$1,176.54	\$157.41
	609900	\$1,059.11	\$1,222.70	\$163.59
	609901	\$1,177.09	\$1,358.90	\$181.81
	609902	\$1,306.71	\$1,508.54	\$201.83
	609904	\$922.00	\$1,064.41	\$142.41
	609905	\$1,245.17	\$1,437.49	\$192.32
	609906	\$1,239.68	\$1,431.16	\$191.48
	609907	\$1,039.50	\$1,200.06	\$160.56
	609908	\$1,082.01	\$1,249.13	\$167.12
	609909	\$915.13	\$1,056.48	\$141.35
	609910	\$1,163.02	\$1,342.65	\$179.63
	609911	\$915.99	\$1,057.47	\$141.48
	609912	\$1,073.23	\$1,239.00	\$165.77
	609913	\$1,010.35	\$1,166.41	\$156.06
	609914	\$1,164.49	\$1,344.36	\$179.87
	609915	\$924.72	\$1,067.55	\$142.83
	609916	\$986.59	\$1,138.98	\$152.39
	609918	\$1,173.56	\$1,354.82	\$181.26
	609919	\$1,123.61	\$1,297.16	\$173.55
	609920	\$704.79	\$813.65	\$108.86
	609921	\$1,166.93	\$1,347.17	\$180.24
	609922	\$1,013.55	\$1,170.10	\$156.55
	609923	\$1,167.69	\$1,348.05	\$180.36
	609925	\$1,168.45	\$1,348.93	\$180.48
	609926	\$958.30	\$1,106.32	\$148.02
	609927	\$899.10	\$1,037.97	\$138.87
	609928	\$1,198.37	\$1,383.46	\$185.09
	609929	\$882.59	\$1,018.91	\$136.32
	609930	\$1,337.29	\$1,543.84	\$206.55
	609931	\$1,169.17	\$1,349.76	\$180.59
	609932	\$920.57	\$1,062.75	\$142.18
	609933	\$1,172.08	\$1,353.12	\$181.04
	609934	\$1,018.60	\$1,175.94	\$157.34
	609935	\$1,172.65	\$1,353.78	\$181.13
	609936	\$1,019.18	\$1,176.60	\$157.42
	609937	\$977.39	\$1,128.35	\$150.96
	609938	\$1,029.82	\$1,188.88	\$159.06
	609940	\$1,032.15	\$1,191.58	\$159.43
	609941	\$923.52	\$1,066.17	\$142.65
	609942	\$962.93	\$1,111.66	\$148.73
	609943	\$940.79	\$1,086.11	\$145.32
	609944	\$962.31	\$1,110.95	\$148.64
	609945	\$949.41	\$1,096.05	\$146.64
	609946	\$988.50	\$1,141.18	\$152.68
	609947	\$1,182.24	\$1,364.85	\$182.61

GALVESTON COUNTY

Run Date: 05/19/2022 08:11:25 PM

Expected Refunds

cad_refund_rpt.rdf v1.2

Request Seq: 4016740

CAD Seq = 4016430, Year = 2021

Page 130 of 158

Tax Unit	Account	New Levy	Levy Paid	Expected Refund
332	609948	\$944.37	\$1,090.24	\$145.87
	609949	\$971.52	\$1,121.58	\$150.06
	609952	\$966.03	\$1,115.24	\$149.21
	609953	\$898.76	\$1,037.58	\$138.82
	609954	\$1,174.75	\$1,356.20	\$181.45
	609955	\$963.26	\$1,112.05	\$148.79
	609956	\$837.27	\$966.59	\$129.32
	609957	\$881.64	\$1,017.81	\$136.17
	609958	\$857.21	\$989.61	\$132.40
	609959	\$992.13	\$1,145.37	\$153.24
	609960	\$1,021.90	\$1,179.74	\$157.84
	609961	\$1,187.35	\$1,370.75	\$183.40
	609962	\$917.37	\$1,059.06	\$141.69
	609963	\$961.83	\$1,110.40	\$148.57
	609964	\$1,400.93	\$1,617.32	\$216.39
	609965	\$1,018.37	\$1,175.66	\$157.29
	609967	\$961.64	\$1,110.17	\$148.53
	609968	\$952.72	\$1,099.88	\$147.16
	609969	\$1,166.78	\$1,347.00	\$180.22
	609970	\$938.41	\$1,083.35	\$144.94
	609971	\$961.36	\$1,109.84	\$148.48
	609972	\$917.89	\$1,059.67	\$141.78
	609973	\$917.08	\$1,058.73	\$141.65
	609974	\$1,166.40	\$1,346.56	\$180.16
	609975	\$1,013.12	\$1,169.60	\$156.48
	609976	\$870.72	\$1,005.21	\$134.49
	609977	\$1,011.31	\$1,167.51	\$156.20
	609978	\$1,373.84	\$1,586.04	\$212.20
	609979	\$914.89	\$1,056.20	\$141.31
	609980	\$959.02	\$1,107.15	\$148.13
	609981	\$914.84	\$1,056.15	\$141.31
	609982	\$963.26	\$1,112.05	\$148.79
	609984	\$958.88	\$1,106.98	\$148.10
	609985	\$1,010.88	\$1,167.01	\$156.13
	609987	\$915.17	\$963.46	\$48.29
	609988	\$1,127.84	\$1,302.04	\$174.20
	609989	\$1,344.27	\$1,551.90	\$207.63
	609990	\$922.71	\$1,065.23	\$142.52
	609991	\$1,111.55	\$1,283.24	\$171.69
	609992	\$856.85	\$989.20	\$132.35
	609993	\$920.23	\$1,062.37	\$142.14
	609994	\$930.30	\$1,073.99	\$143.69
	609995	\$1,014.50	\$1,171.20	\$156.70
	609996	\$85.89	\$99.16	\$13.27
	609997	\$1,198.46	\$1,383.57	\$185.11
	609998	\$961.40	\$1,109.90	\$148.50
	609999	\$916.89	\$1,058.51	\$141.62

GALVESTON COUNTY

Run Date: 05/19/2022 08:11:25 PM

Expected Refunds

cad_refund_rpt.rdf v1.2

Request Seq: 4016740

CAD Seq = 4016430, Year = 2021

Page 131 of 158

Tax Unit	Account	New Levy	Levy Paid	Expected Refund
332	610000	\$1,012.74	\$1,169.16	\$156.42
	610001	\$1,165.59	\$1,345.63	\$180.04
	610002	\$864.56	\$998.09	\$133.53
	610004	\$1,011.83	\$1,168.12	\$156.29
	610005	\$1,169.74	\$1,350.42	\$180.68
	610520	\$0.48	\$0.55	\$0.07
	610521	\$0.48	\$0.55	\$0.07
	610522	\$0.48	\$0.55	\$0.07
	610524	\$0.48	\$0.55	\$0.07
	610525	\$548.35	\$633.05	\$84.70
	610526	\$1,199.85	\$1,385.17	\$185.32
	610527	\$932.16	\$998.15	\$65.99
	610528	\$978.10	\$1,129.18	\$151.08
	610529	\$1,170.16	\$1,350.90	\$180.74
	610530	\$1,262.72	\$1,457.76	\$195.04
	610531	\$1,223.89	\$1,412.93	\$189.04
	610532	\$1,113.54	\$1,285.54	\$172.00
	610533	\$1,223.74	\$1,412.75	\$189.01
	610536	\$1,135.36	\$1,310.72	\$175.36
	610537	\$1,205.14	\$1,391.28	\$186.14
	610538	\$997.90	\$1,152.03	\$154.13
	610539	\$1,039.01	\$1,199.50	\$160.49
	610540	\$1,296.50	\$1,496.76	\$200.26
	610541	\$1,094.03	\$1,198.30	\$104.27
	610543	\$1,259.48	\$1,454.02	\$194.54
	610544	\$1,116.98	\$1,289.50	\$172.52
	610545	\$1,388.00	\$1,602.39	\$214.39
	610546	\$1,206.10	\$1,392.39	\$186.29
	610547	\$1,112.02	\$1,283.78	\$171.76
	610548	\$1,121.13	\$1,294.30	\$173.17
	610549	\$1,240.45	\$1,432.04	\$191.59
	610550	\$1,034.49	\$1,194.28	\$159.79
	610551	\$1,112.97	\$1,284.88	\$171.91
	610553	\$1,066.12	\$1,230.79	\$164.67
	610554	\$1,345.59	\$1,553.43	\$207.84
	610555	\$1,093.94	\$1,262.90	\$168.96
	610556	\$1,121.13	\$1,294.30	\$173.17
	610557	\$1,207.34	\$1,393.82	\$186.48
	610558	\$963.69	\$1,112.54	\$148.85
	610559	\$1,035.25	\$1,195.16	\$159.91
	610560	\$1,068.51	\$1,233.55	\$165.04
	610561	\$1,290.16	\$1,489.43	\$199.27
	610562	\$1,221.36	\$1,251.12	\$29.76
	610563	\$1,208.77	\$1,395.47	\$186.70
	610565	\$1,211.15	\$1,398.22	\$187.07
	610566	\$1,243.68	\$1,435.78	\$192.10
	610567	\$1,114.45	\$1,286.58	\$172.13

GALVESTON COUNTY

Run Date: 05/19/2022 08:11:25 PM

Expected Refunds

cad_refund_rpt.rdf v1.2

Request Seq: 4016740

CAD Seq = 4016430, Year = 2021

Page 132 of 158

Tax Unit	Account	New Levy	Levy Paid	Expected Refund
332	610568	\$1,121.08	\$1,294.24	\$173.16
	610570	\$1,060.54	\$1,224.35	\$163.81
	610571	\$1,204.81	\$1,390.90	\$186.09
	610572	\$1,146.22	\$1,154.24	\$8.02
	610851	\$60.11	\$69.40	\$9.29
	610898	\$1,539.09	\$1,776.82	\$237.73
	611795	\$35.07	\$40.48	\$5.41
	611814	\$23.95	\$27.65	\$3.70
	611928	\$9,722.90	\$11,224.68	\$1,501.78
	612009	\$3,649.63	\$4,213.34	\$563.71
	612010	\$519.77	\$600.06	\$80.29
	612274	\$66.79	\$77.11	\$10.32
	612333	\$122.37	\$141.27	\$18.90
	612337	\$14,312.28	\$16,522.92	\$2,210.64
	612710	\$0.48	\$0.55	\$0.07
	612711	\$0.48	\$0.55	\$0.07
	612713	\$0.48	\$0.55	\$0.07
	612714	\$0.48	\$0.55	\$0.07
	612715	\$1,115.02	\$1,287.25	\$172.23
	612716	\$979.34	\$1,130.61	\$151.27
	612717	\$1,199.66	\$1,384.95	\$185.29
	612718	\$1,076.90	\$1,243.24	\$166.34
	612719	\$1,092.55	\$1,261.30	\$168.75
	612722	\$1,121.13	\$1,294.30	\$173.17
	612723	\$1,154.52	\$1,332.85	\$178.33
	612725	\$1,032.46	\$1,060.86	\$28.40
	612726	\$1,221.70	\$1,410.40	\$188.70
	612729	\$978.01	\$1,129.07	\$151.06
	612732	\$1,255.81	\$1,449.78	\$193.97
	612733	\$1,094.27	\$1,263.29	\$169.02
	612735	\$1,216.54	\$1,404.45	\$187.91
	612737	\$1,213.68	\$1,401.14	\$187.46
	612738	\$1,092.27	\$1,260.97	\$168.70
	612739	\$1,090.07	\$1,258.44	\$168.37
	612740	\$1,222.75	\$1,411.61	\$188.86
	612741	\$1,204.52	\$1,390.57	\$186.05
	612742	\$869.85	\$951.61	\$81.76
	612743	\$1,049.61	\$1,211.74	\$162.13
	612744	\$1,165.45	\$1,345.46	\$180.01
	612746	\$1,133.39	\$1,308.46	\$175.07
	612748	\$1,001.91	\$1,156.66	\$154.75
	612749	\$1,198.03	\$1,383.08	\$185.05
	612750	\$1,116.69	\$1,289.17	\$172.48
	612752	\$1,097.27	\$1,266.76	\$169.49
	612753	\$1,203.66	\$1,389.58	\$185.92
	612754	\$1,249.94	\$1,443.00	\$193.06
	614197	\$1.77	\$2.04	\$0.27

GALVESTON COUNTY

Run Date: 05/19/2022 08:11:25 PM

Expected Refunds

cad_refund_rpt.rdf v1.2

Request Seq: 4016740

CAD Seq = 4016430, Year = 2021

Page 133 of 158

Tax Unit	Account	New Levy	Levy Paid	Expected Refund
332	614257	\$46,503.70	\$53,686.55	\$7,182.85
	614318	\$0.48	\$0.55	\$0.07
	614319	\$0.48	\$0.55	\$0.07
	614320	\$0.48	\$0.55	\$0.07
	614321	\$0.48	\$0.55	\$0.07
	614322	\$0.48	\$0.55	\$0.07
	614323	\$1,177.90	\$1,359.84	\$181.94
	614325	\$1,125.90	\$1,299.80	\$173.90
	614326	\$1,084.58	\$1,252.11	\$167.53
	614327	\$1,068.65	\$1,233.71	\$165.06
	614328	\$1,190.88	\$1,374.82	\$183.94
	614329	\$1,254.57	\$1,448.34	\$193.77
	614330	\$1,104.62	\$1,275.24	\$170.62
	614331	\$1,168.74	\$1,349.26	\$180.52
	614332	\$1,227.85	\$1,417.50	\$189.65
	614333	\$1,140.12	\$1,316.22	\$176.10
	614334	\$1,117.79	\$1,290.44	\$172.65
	614335	\$1,106.34	\$1,277.22	\$170.88
	614336	\$1,227.85	\$1,417.50	\$189.65
	614337	\$946.57	\$1,092.77	\$146.20
	614338	\$1,109.34	\$1,280.69	\$171.35
	614339	\$1,388.20	\$1,602.61	\$214.41
	614340	\$1,129.53	\$1,303.99	\$174.46
	614341	\$1,115.45	\$1,287.74	\$172.29
	614342	\$1,044.80	\$1,206.17	\$161.37
	614343	\$1,428.36	\$1,648.98	\$220.62
	614344	\$1,067.51	\$1,232.39	\$164.88
	614345	\$1,411.19	\$1,629.16	\$217.97
	614348	\$1,185.96	\$1,369.14	\$183.18
	614349	\$1,226.66	\$1,416.12	\$189.46
	614350	\$1,005.25	\$1,160.51	\$155.26
	614351	\$1,011.40	\$1,167.62	\$156.22
	614353	\$1,242.88	\$1,434.85	\$191.97
	614354	\$1,187.92	\$1,371.40	\$183.48
	614355	\$960.83	\$1,109.24	\$148.41
	614356	\$1,216.54	\$1,268.28	\$51.74
	614357	\$1,035.25	\$1,195.16	\$159.91
	614359	\$1,100.66	\$1,270.67	\$170.01
	614360	\$1,209.05	\$1,395.80	\$186.75
	614361	\$1,161.11	\$1,340.45	\$179.34
	614362	\$1,188.49	\$1,372.06	\$183.57
	614364	\$987.17	\$1,139.64	\$152.47
	614810	\$18.99	\$21.92	\$2.93
	614917	\$204.46	\$236.04	\$31.58
	615052	\$17,890.35	\$20,653.65	\$2,763.30
	615110	\$4,590.52	\$5,299.56	\$709.04
	700224	\$54.86	\$63.34	\$8.48

GALVESTON COUNTY

Run Date: 05/19/2022 08:11:25 PM

Expected Refunds

cad_refund_rpt.rdf v1.2

Request Seq: 4016740

CAD Seq = 4016430, Year = 2021

Page 134 of 158

Tax Unit	Account	New Levy	Levy Paid	Expected Refund
332	700857	\$215.69	\$249.00	\$33.31
	700859	\$269.95	\$311.64	\$41.69
	700926	\$429.37	\$495.69	\$66.32
	701129	\$16.13	\$18.62	\$2.49
	701187	\$7.01	\$8.10	\$1.09
	701302	\$3.24	\$3.75	\$0.51
	701317	\$10.83	\$12.50	\$1.67
	701442	\$3.39	\$3.91	\$0.52
	701452	\$8.30	\$9.58	\$1.28
	701460	\$97.32	\$112.36	\$15.04
	701463	\$6.06	\$6.99	\$0.93
	701493	\$5.92	\$6.83	\$0.91
	701600	\$5.39	\$6.22	\$0.83
	701616	\$3,694.57	\$4,265.23	\$570.66
	701646	\$84.87	\$97.98	\$13.11
	701732	\$225.14	\$259.91	\$34.77
	701865	\$21.75	\$25.11	\$3.36
	701884	\$60.59	\$69.95	\$9.36
	702276	\$35.21	\$40.65	\$5.44
	702347	\$128.43	\$148.27	\$19.84
	702481	\$107.32	\$123.89	\$16.57
	702776	\$23.28	\$26.88	\$3.60
	702880	\$1.29	\$1.49	\$0.20
	702886	\$175.23	\$202.30	\$27.07
	703035	\$61.16	\$70.61	\$9.45
	703317	\$8.59	\$9.91	\$1.32
	703318	\$14.69	\$16.96	\$2.27
	703405	\$26.35	\$30.42	\$4.07
	703542	\$396.12	\$457.30	\$61.18
	703549	\$84.11	\$97.10	\$12.99
	703550	\$3,166.93	\$3,656.08	\$489.15
	703560	\$141.64	\$163.52	\$21.88
	703712	\$2,094.77	\$2,418.33	\$323.56
	703723	\$23.85	\$27.54	\$3.69
	703927	\$162.21	\$187.26	\$25.05
	703949	\$2.96	\$3.41	\$0.45
	704267	\$13.12	\$15.15	\$2.03
	704352	\$5.77	\$6.66	\$0.89
	704379	\$157.34	\$181.64	\$24.30
	704598	\$53.86	\$62.18	\$8.32
	704643	\$143.12	\$165.23	\$22.11
	704661	\$2.58	\$2.97	\$0.39
	704669	\$29.72	\$34.31	\$4.59
	704751	\$694.10	\$801.31	\$107.21
	704761	\$133.49	\$154.10	\$20.61
	704808	\$551.02	\$636.13	\$85.11
	704906	\$395.02	\$456.03	\$61.01

GALVESTON COUNTY

Run Date: 05/19/2022 08:11:25 PM

Expected Refunds

cad_refund_rpt.rdf v1.2

Request Seq: 4016740

CAD Seq = 4016430, Year = 2021

Page 135 of 158

Tax Unit	Account	New Levy	Levy Paid	Expected Refund
332	705079	\$131.98	\$152.37	\$20.39
	705174	\$53.53	\$61.80	\$8.27
	705368	\$55.42	\$62.80	\$7.38
	705510	\$91.42	\$105.53	\$14.11
	705586	\$1,699.77	\$1,962.32	\$262.55
	705587	\$902.48	\$1,041.88	\$139.40
	705653	\$139.80	\$161.39	\$21.59
	705654	\$37.45	\$43.23	\$5.78
	705723	\$54.39	\$62.79	\$8.40
	705912	\$152.71	\$176.30	\$23.59
	705917	\$88.26	\$101.89	\$13.63
	706150	\$779.67	\$900.10	\$120.43
	706174	\$94.46	\$109.05	\$14.59
	706395	\$47.34	\$54.65	\$7.31
	706397	\$35.30	\$40.76	\$5.46
	706594	\$23.04	\$26.60	\$3.56
	706596	\$1.62	\$1.87	\$0.25
	706605	\$66.46	\$76.72	\$10.26
	706606	\$35.45	\$40.92	\$5.47
	706666	\$6.73	\$7.77	\$1.04
	706674	\$5.63	\$6.50	\$0.87
	706682	\$76.38	\$86.17	\$9.79
	706838	\$40.62	\$46.89	\$6.27
	707068	\$346.40	\$399.91	\$53.51
	707084	\$7.16	\$8.26	\$1.10
	707128	\$35.78	\$41.31	\$5.53
	707189	\$28.34	\$32.71	\$4.37
	707263	\$3.41	\$3.94	\$0.53
	707475	\$87.69	\$101.23	\$13.54
	707482	\$6.39	\$7.38	\$0.99
	707578	\$126.71	\$146.28	\$19.57
	707677	\$7.97	\$9.20	\$1.23
	707754	\$5.53	\$6.39	\$0.86
	708102	\$21.47	\$24.78	\$3.31
	708251	\$59.83	\$69.07	\$9.24
	708497	\$37.79	\$43.63	\$5.84
	708521	\$52.10	\$60.14	\$8.04
	708644	\$3,863.72	\$4,460.50	\$596.78
	708659	\$22.71	\$26.22	\$3.51
	708712	\$46.32	\$53.48	\$7.16
	709511	\$85.75	\$98.99	\$13.24
	709513	\$500.64	\$577.97	\$77.33
	709648	\$92.84	\$107.18	\$14.34
	709711	\$7.59	\$8.76	\$1.17
	709729	\$2.53	\$2.92	\$0.39
	709756	\$362.84	\$418.88	\$56.04
	709757	\$4.82	\$5.56	\$0.74

GALVESTON COUNTY

Run Date: 05/19/2022 08:11:25 PM

Expected Refunds

cad_refund_rpt.rdf v1.2

Request Seq: 4016740

CAD Seq = 4016430, Year = 2021

Page 136 of 158

Tax Unit	Account	New Levy	Levy Paid	Expected Refund
332	709758	\$38.79	\$44.78	\$5.99
	709794	\$0.52	\$0.61	\$0.09
	709796	\$0.38	\$0.44	\$0.06
	709817	\$8.06	\$9.31	\$1.25
	709913	\$5.20	\$6.00	\$0.80
	709963	\$2.15	\$2.48	\$0.33
	710019	\$21.37	\$24.67	\$3.30
	710098	\$12.74	\$14.71	\$1.97
	710117	\$0.76	\$0.88	\$0.12
	710118	\$5.15	\$5.95	\$0.80
	710172	\$53.66	\$61.95	\$8.29
	710349	\$349.46	\$403.43	\$53.97
	710436	\$168.55	\$194.58	\$26.03
	710565	\$3,437.91	\$3,968.92	\$531.01
	710624	\$32.73	\$37.78	\$5.05
	711014	\$91.12	\$105.20	\$14.08
	711054	\$62.98	\$72.70	\$9.72
	711075	\$129.10	\$149.04	\$19.94
	711093	\$80.58	\$93.02	\$12.44
	711156	\$4.10	\$4.74	\$0.64
	711172	\$1,665.81	\$1,923.10	\$257.29
	711184	\$18.22	\$21.04	\$2.82
	711215	\$124.69	\$143.95	\$19.26
	711292	\$0.24	\$0.28	\$0.04
	711344	\$4.06	\$4.68	\$0.62
	711377	\$172.27	\$198.88	\$26.61
	711517	\$46.75	\$53.97	\$7.22
	711571	\$127.71	\$147.44	\$19.73
	711572	\$331.81	\$383.06	\$51.25
	711577	\$2,083.63	\$2,405.46	\$321.83
	711602	\$30.23	\$34.89	\$4.66
	711685	\$86.59	\$99.97	\$13.38
	711686	\$105.80	\$122.13	\$16.33
	711774	\$7.56	\$8.72	\$1.16
	711777	\$40.55	\$46.81	\$6.26
	711953	\$339.64	\$392.10	\$52.46
	712029	\$289.87	\$334.64	\$44.77
	712112	\$893.95	\$1,032.02	\$138.07
	712187	\$28.67	\$33.10	\$4.43
	712242	\$41.27	\$47.64	\$6.37
	712258	\$48.71	\$56.23	\$7.52
	712308	\$2,902.86	\$3,351.23	\$448.37
	712323	\$545.54	\$629.80	\$84.26
	712409	\$4,483.94	\$5,176.52	\$692.58
	712507	\$16,889.67	\$19,498.41	\$2,608.74
	712535	\$109.68	\$126.62	\$16.94
	712537	\$790.61	\$912.73	\$122.12

GALVESTON COUNTY

Run Date: 05/19/2022 08:11:25 PM

Expected Refunds

cad_refund_rpt.rdf v1.2

Request Seq: 4016740

CAD Seq = 4016430, Year = 2021

Page 137 of 158

Tax Unit	Account	New Levy	Levy Paid	Expected Refund
332	712687	\$6,679.06	\$7,710.70	\$1,031.64
	712775	\$212.16	\$244.92	\$32.76
	712808	\$1.48	\$1.71	\$0.23
	712847	\$5.92	\$6.83	\$0.91
	712851	\$1.53	\$1.76	\$0.23
	712888	\$4.68	\$5.40	\$0.72
	712981	\$3,236.63	\$3,736.55	\$499.92
	713012	\$128.24	\$148.05	\$19.81
	713026	\$63.50	\$73.31	\$9.81
	713121	\$525.91	\$607.15	\$81.24
	713137	\$68.15	\$78.67	\$10.52
	713212	\$140.45	\$162.14	\$21.69
	713213	\$188.73	\$217.88	\$29.15
	713214	\$850.15	\$981.46	\$131.31
	713267	\$1,628.21	\$1,879.70	\$251.49
	713297	\$195.70	\$225.92	\$30.22
	713775	\$14.65	\$16.91	\$2.26
	713877	\$87.59	\$101.12	\$13.53
	713878	\$61.21	\$70.66	\$9.45
	713879	\$28.29	\$32.66	\$4.37
	713880	\$26.10	\$30.13	\$4.03
	714111	\$41.12	\$47.48	\$6.36
	714163	\$60.97	\$70.39	\$9.42
	714246	\$16.13	\$18.62	\$2.49
	715948	\$1.57	\$1.82	\$0.25
	716015	\$2,367.82	\$2,733.55	\$365.73
	716060	\$105.64	\$121.96	\$16.32
	716081	\$50.38	\$58.16	\$7.78
	716178	\$256.19	\$295.76	\$39.57
	716349	\$213.21	\$246.14	\$32.93
	716350	\$79.53	\$91.81	\$12.28
	716387	\$87.54	\$101.07	\$13.53
	716412	\$1.48	\$1.71	\$0.23
	716640	\$2.19	\$2.53	\$0.34
	716664	\$881.59	\$1,017.76	\$136.17
	716688	\$12.74	\$14.71	\$1.97
	716706	\$33.25	\$38.39	\$5.14
	716707	\$31.01	\$35.80	\$4.79
	716788	\$17.22	\$19.88	\$2.66
	718642	\$163.49	\$185.45	\$21.96
	718655	\$1,485.23	\$1,714.64	\$229.41
	718712	\$2.10	\$2.42	\$0.32
	718713	\$3.34	\$3.86	\$0.52
	718717	\$27.72	\$32.00	\$4.28
	718765	\$32.01	\$36.96	\$4.95
	718886	\$13.79	\$15.92	\$2.13
	719002	\$13.26	\$15.31	\$2.05

GALVESTON COUNTY

Run Date: 05/19/2022 08:11:25 PM

Expected Refunds

cad_refund_rpt.rdf v1.2

Request Seq: 4016740

CAD Seq = 4016430, Year = 2021

Page 138 of 158

Tax Unit	Account	New Levy	Levy Paid	Expected Refund
332	719075	\$148.04	\$170.90	\$22.86
	719125	\$4.72	\$5.45	\$0.73
	719327	\$32.15	\$37.12	\$4.97
	719363	\$9.45	\$10.90	\$1.45
	719796	\$0.48	\$0.55	\$0.07
	719797	\$0.48	\$0.55	\$0.07
	719798	\$0.48	\$0.55	\$0.07
	719799	\$0.48	\$0.55	\$0.07
	719800	\$0.48	\$0.55	\$0.07
	719801	\$0.48	\$0.55	\$0.07
	719802	\$1,208.29	\$1,394.92	\$186.63
	719803	\$1,077.43	\$1,243.85	\$166.42
	719804	\$1,274.77	\$1,471.66	\$196.89
	719805	\$1,092.50	\$1,261.25	\$168.75
	719806	\$1,101.62	\$1,271.77	\$170.15
	719807	\$1,215.28	\$1,402.99	\$187.71
	719808	\$1,190.26	\$1,374.10	\$183.84
	719809	\$1,437.27	\$1,659.26	\$221.99
	719811	\$1,075.28	\$1,241.37	\$166.09
	719812	\$1,241.11	\$1,432.81	\$191.70
	719814	\$1,128.52	\$1,302.83	\$174.31
	719815	\$769.57	\$769.94	\$0.37
	719816	\$1,272.60	\$1,469.16	\$196.56
	719817	\$1,191.31	\$1,375.31	\$184.00
	719818	\$1,135.39	\$1,310.76	\$175.37
	719819	\$1,073.18	\$1,238.94	\$165.76
	719820	\$1,153.95	\$1,332.19	\$178.24
	719821	\$1,253.37	\$1,446.97	\$193.60
	719822	\$1,122.46	\$1,228.26	\$105.80
	719823	\$1,116.02	\$1,288.40	\$172.38
	719824	\$1,192.69	\$1,376.91	\$184.22
	719825	\$1,285.61	\$1,484.19	\$198.58
	719827	\$1,130.72	\$1,305.37	\$174.65
	719828	\$1,512.86	\$1,746.53	\$233.67
	719829	\$1,110.87	\$1,156.05	\$45.18
	719830	\$1,171.13	\$1,352.02	\$180.89
	719831	\$974.00	\$1,124.44	\$150.44
	719832	\$1,188.06	\$1,371.57	\$183.51
	719833	\$1,289.06	\$1,488.16	\$199.10
	719834	\$1,202.37	\$1,388.09	\$185.72
	719835	\$1,118.22	\$1,290.94	\$172.72
	719836	\$989.69	\$1,142.56	\$152.87
	719838	\$1,264.73	\$1,460.08	\$195.35
	719839	\$1,125.76	\$1,299.64	\$173.88
	719840	\$1,202.61	\$1,388.37	\$185.76
	719841	\$1,371.36	\$1,583.18	\$211.82
	719842	\$1,063.88	\$1,228.20	\$164.32

GALVESTON COUNTY

Run Date: 05/19/2022 08:11:25 PM

Expected Refunds

cad_refund_rpt.rdf v1.2

Request Seq: 4016740

CAD Seq = 4016430, Year = 2021

Page 139 of 158

Tax Unit	Account	New Levy	Levy Paid	Expected Refund
332	719843	\$1,078.19	\$1,244.73	\$166.54
	719844	\$1,154.52	\$1,332.85	\$178.33
	719846	\$1,101.14	\$1,271.22	\$170.08
	719847	\$1,087.64	\$1,255.63	\$167.99
	719848	\$1,024.23	\$1,182.44	\$158.21
	720134	\$0.48	\$0.55	\$0.07
	720136	\$0.48	\$0.55	\$0.07
	720137	\$0.48	\$0.55	\$0.07
	720139	\$981.35	\$1,132.92	\$151.57
	720140	\$1,206.95	\$1,393.38	\$186.43
	720141	\$1,279.37	\$1,476.98	\$197.61
	720142	\$1,042.79	\$1,203.86	\$161.07
	720143	\$1,085.87	\$1,253.59	\$167.72
	720144	\$1,122.81	\$1,296.23	\$173.42
	720145	\$1,211.73	\$1,398.89	\$187.16
	720146	\$1,130.67	\$1,305.31	\$174.64
	720147	\$1,274.22	\$1,471.04	\$196.82
	720148	\$1,015.22	\$1,172.03	\$156.81
	720149	\$1,207.00	\$1,393.43	\$186.43
	720150	\$1,474.26	\$1,701.97	\$227.71
	720151	\$1,198.84	\$1,384.01	\$185.17
	720152	\$1,168.79	\$1,349.32	\$180.53
	720153	\$1,152.04	\$1,329.98	\$177.94
	720154	\$985.88	\$1,138.15	\$152.27
	720155	\$1,306.71	\$1,508.54	\$201.83
	720156	\$924.57	\$1,067.38	\$142.81
	720157	\$1,027.86	\$1,186.62	\$158.76
	720158	\$1,082.87	\$1,250.12	\$167.25
	720159	\$1,142.55	\$1,319.02	\$176.47
	720160	\$1,211.30	\$1,398.39	\$187.09
	720162	\$1,051.48	\$1,213.88	\$162.40
	720163	\$986.12	\$1,138.43	\$152.31
	720164	\$1,184.05	\$1,366.94	\$182.89
	720165	\$1,076.47	\$1,242.74	\$166.27
	720166	\$1,193.64	\$1,378.01	\$184.37
	720167	\$1,347.85	\$1,556.03	\$208.18
	720168	\$983.25	\$1,135.12	\$151.87
	720169	\$1,205.77	\$1,392.01	\$186.24
	720170	\$1,114.59	\$1,286.75	\$172.16
	720171	\$1,216.54	\$1,404.45	\$187.91
	720172	\$1,003.00	\$1,157.93	\$154.93
	720173	\$1,145.99	\$1,323.00	\$177.01
	720174	\$906.44	\$1,003.99	\$97.55
	720175	\$1,203.85	\$1,389.80	\$185.95
	720176	\$1,288.06	\$1,487.01	\$198.95
	720177	\$1,310.81	\$1,513.28	\$202.47
	720178	\$1,140.16	\$1,316.27	\$176.11

GALVESTON COUNTY

Run Date: 05/19/2022 08:11:25 PM

Expected Refunds

cad_refund_rpt.rdf v1.2

Request Seq: 4016740

CAD Seq = 4016430, Year = 2021

Page 140 of 158

Tax Unit	Account	New Levy	Levy Paid	Expected Refund
332	720179	\$1,258.00	\$1,452.31	\$194.31
	720181	\$1,140.07	\$1,316.16	\$176.09
	720182	\$1,167.36	\$1,347.66	\$180.30
	720183	\$1,073.42	\$1,239.22	\$165.80
	720184	\$1,082.77	\$1,250.01	\$167.24
	720185	\$1,263.77	\$1,458.97	\$195.20
	721039	\$34.11	\$39.38	\$5.27
	721048	\$44.92	\$51.87	\$6.95
	721049	\$696.96	\$804.61	\$107.65
	721051	\$398.36	\$459.89	\$61.53
	721063	\$920.28	\$1,062.42	\$142.14
	721938	\$461.76	\$533.08	\$71.32
	722200	\$353.04	\$407.57	\$54.53
	722201	\$428.94	\$495.19	\$66.25
	722214	\$12.59	\$14.54	\$1.95
	722215	\$12.45	\$14.37	\$1.92
	722240	\$157.01	\$181.26	\$24.25
	722294	\$159.25	\$183.85	\$24.60
	722398	\$1,380.66	\$1,593.91	\$213.25
	722736	\$104.96	\$121.17	\$16.21
	722789	\$1,144.89	\$1,321.72	\$176.83
	722915	\$167.02	\$192.82	\$25.80
	722936	\$55.10	\$63.61	\$8.51
	722961	\$12.98	\$14.98	\$2.00
	722963	\$12.98	\$14.98	\$2.00
	722983	\$12.98	\$14.98	\$2.00
	722985	\$12.98	\$14.98	\$2.00
	722986	\$12.98	\$14.98	\$2.00
	722987	\$7.78	\$8.98	\$1.20
	722988	\$12.98	\$14.98	\$2.00
	722989	\$12.98	\$14.98	\$2.00
	722991	\$903.82	\$1,043.42	\$139.60
	722993	\$12.98	\$14.98	\$2.00
	723017	\$0.48	\$0.55	\$0.07
	723019	\$0.48	\$0.55	\$0.07
	723020	\$0.62	\$0.72	\$0.10
	723021	\$0.48	\$0.55	\$0.07
	723022	\$0.48	\$0.55	\$0.07
	723023	\$0.48	\$0.55	\$0.07
	723026	\$109.78	\$126.73	\$16.95
	723027	\$93.79	\$108.28	\$14.49
	723028	\$93.79	\$108.28	\$14.49
	723029	\$1,223.56	\$1,412.54	\$188.98
	723031	\$1,240.40	\$1,431.99	\$191.59
	723032	\$944.23	\$1,090.07	\$145.84
	723034	\$1,083.77	\$1,251.17	\$167.40
	723035	\$1,264.06	\$1,459.30	\$195.24

GALVESTON COUNTY

Run Date: 05/19/2022 08:11:25 PM

Expected Refunds

cad_refund_rpt.rdf v1.2

Request Seq: 4016740

CAD Seq = 4016430, Year = 2021

Page 141 of 158

Tax Unit	Account	New Levy	Levy Paid	Expected Refund
332	723036	\$1,235.39	\$1,426.20	\$190.81
	723037	\$973.24	\$1,123.56	\$150.32
	723039	\$1,273.51	\$1,470.21	\$196.70
	723040	\$1,078.00	\$1,244.51	\$166.51
	723041	\$618.72	\$714.29	\$95.57
	723042	\$1,288.06	\$1,487.01	\$198.95
	723043	\$1,187.87	\$1,371.35	\$183.48
	723045	\$1,182.39	\$1,365.01	\$182.62
	723063	\$6.49	\$7.49	\$1.00
	723068	\$1,121.22	\$1,294.41	\$173.19
	723069	\$1,202.28	\$1,387.98	\$185.70
	723070	\$967.65	\$1,117.11	\$149.46
	723071	\$1,199.08	\$1,384.29	\$185.21
	723072	\$1,156.00	\$1,334.56	\$178.56
	723073	\$1,214.64	\$1,402.25	\$187.61
	723074	\$1,252.94	\$1,446.47	\$193.53
	723075	\$1,254.95	\$1,448.78	\$193.83
	723076	\$966.70	\$1,116.01	\$149.31
	723077	\$1,111.44	\$1,283.11	\$171.67
	723078	\$1,144.84	\$1,321.67	\$176.83
	723079	\$1,146.80	\$1,323.93	\$177.13
	723080	\$984.88	\$1,077.85	\$92.97
	723081	\$1,255.23	\$1,449.12	\$193.89
	723082	\$91.55	\$105.69	\$14.14
	723083	\$91.55	\$105.69	\$14.14
	723084	\$100.90	\$116.49	\$15.59
	723085	\$123.66	\$142.76	\$19.10
	723107	\$9.16	\$10.57	\$1.41
	723108	\$17.59	\$20.30	\$2.71
	723111	\$11.72	\$13.53	\$1.81
	723112	\$11.72	\$13.53	\$1.81
	723113	\$4.58	\$5.29	\$0.71
	723115	\$16.49	\$19.03	\$2.54
	723205	\$759.36	\$876.65	\$117.29
	723206	\$1,093.46	\$1,262.35	\$168.89
	723207	\$93.79	\$108.28	\$14.49
	723208	\$93.79	\$108.28	\$14.49
	723209	\$1,083.77	\$1,251.17	\$167.40
	723210	\$1,239.06	\$1,430.44	\$191.38
	723211	\$1,261.48	\$1,456.33	\$194.85
	723212	\$1,148.80	\$1,326.24	\$177.44
	723213	\$1,192.69	\$1,376.91	\$184.22
	723214	\$1,111.59	\$1,283.28	\$171.69
	723215	\$1,311.96	\$1,514.60	\$202.64
	723216	\$1,223.56	\$1,412.54	\$188.98
	723217	\$993.03	\$1,146.42	\$153.39
	723218	\$1,190.50	\$1,374.38	\$183.88

GALVESTON COUNTY

Run Date: 05/19/2022 08:11:25 PM

Expected Refunds

cad_refund_rpt.rdf v1.2

Request Seq: 4016740

CAD Seq = 4016430, Year = 2021

Page 142 of 158

Tax Unit	Account	New Levy	Levy Paid	Expected Refund
332	723220	\$0.48	\$0.55	\$0.07
	723222	\$0.48	\$0.55	\$0.07
	723223	\$0.48	\$0.55	\$0.07
	723224	\$0.48	\$0.55	\$0.07
	723225	\$0.48	\$0.55	\$0.07
	723226	\$0.48	\$0.55	\$0.07
	723227	\$0.48	\$0.55	\$0.07
	723232	\$550.50	\$635.53	\$85.03
	723233	\$544.82	\$628.97	\$84.15
	723234	\$979.25	\$1,130.50	\$151.25
	723235	\$1,098.46	\$1,268.12	\$169.66
	723236	\$1,247.79	\$1,440.52	\$192.73
	723237	\$1,284.05	\$1,482.38	\$198.33
	723238	\$1,238.92	\$1,430.28	\$191.36
	723239	\$521.87	\$602.48	\$80.61
	723240	\$583.51	\$673.64	\$90.13
	723241	\$1,320.07	\$1,523.96	\$203.89
	723242	\$1,079.72	\$1,246.49	\$166.77
	723244	\$1,199.27	\$1,384.51	\$185.24
	723245	\$502.69	\$580.34	\$77.65
	723246	\$734.41	\$847.85	\$113.44
	723247	\$662.61	\$764.96	\$102.35
	723248	\$961.98	\$1,110.56	\$148.58
	723249	\$1,105.77	\$1,276.56	\$170.79
	723250	\$1,231.24	\$1,421.41	\$190.17
	723251	\$1,059.11	\$1,222.70	\$163.59
	723252	\$935.07	\$1,079.50	\$144.43
	723253	\$954.15	\$1,101.53	\$147.38
	723254	\$1,049.52	\$1,211.63	\$162.11
	723255	\$1,282.57	\$1,480.67	\$198.10
	723256	\$1,326.27	\$1,531.12	\$204.85
	723257	\$1,309.05	\$1,511.24	\$202.19
	723258	\$450.98	\$520.64	\$69.66
	723259	\$1,238.25	\$1,429.51	\$191.26
	723261	\$1,396.07	\$1,611.70	\$215.63
	723262	\$472.21	\$545.15	\$72.94
	723263	\$1,108.20	\$1,279.37	\$171.17
	723264	\$973.81	\$1,124.22	\$150.41
	723265	\$1,044.80	\$1,206.17	\$161.37
	723266	\$1,338.20	\$1,544.89	\$206.69
	723267	\$1,154.47	\$1,332.79	\$178.32
	723269	\$1,113.07	\$1,284.99	\$171.92
	723270	\$1,386.53	\$1,600.69	\$214.16
	723271	\$1,209.48	\$1,396.30	\$186.82
	723272	\$983.87	\$1,135.84	\$151.97
	723306	\$1,112.64	\$1,284.49	\$171.85
	723307	\$1,134.39	\$1,309.61	\$175.22

GALVESTON COUNTY

Run Date: 05/19/2022 08:11:25 PM

Expected Refunds

cad_refund_rpt.rdf v1.2

Request Seq: 4016740

CAD Seq = 4016430, Year = 2021

Page 143 of 158

Tax Unit	Account	New Levy	Levy Paid	Expected Refund
332	723308	\$1,197.46	\$1,382.42	\$184.96
	723309	\$1,131.05	\$1,305.75	\$174.70
	723310	\$861.17	\$974.19	\$113.02
	723312	\$1,270.69	\$1,466.96	\$196.27
	723372	\$639.17	\$737.89	\$98.72
	723373	\$607.66	\$701.51	\$93.85
	723374	\$667.52	\$770.63	\$103.11
	723375	\$605.65	\$699.19	\$93.54
	723376	\$662.71	\$765.07	\$102.36
	723377	\$635.94	\$734.17	\$98.23
	723378	\$689.80	\$796.35	\$106.55
	723379	\$617.57	\$712.96	\$95.39
	723380	\$646.77	\$746.67	\$99.90
	723381	\$608.84	\$702.89	\$94.05
	723382	\$670.48	\$774.04	\$103.56
	723383	\$614.19	\$709.05	\$94.86
	723384	\$706.31	\$815.41	\$109.10
	723385	\$649.92	\$750.31	\$100.39
	723386	\$682.74	\$788.20	\$105.46
	723387	\$617.10	\$712.41	\$95.31
	723388	\$636.23	\$734.50	\$98.27
	723389	\$610.23	\$704.48	\$94.25
	723390	\$655.26	\$756.47	\$101.21
	723391	\$621.74	\$717.78	\$96.04
	723392	\$649.01	\$749.26	\$100.25
	723393	\$633.03	\$730.81	\$97.78
	723394	\$693.00	\$800.04	\$107.04
	723395	\$617.67	\$713.07	\$95.40
	723396	\$643.86	\$743.31	\$99.45
	723397	\$596.73	\$688.90	\$92.17
	723398	\$659.37	\$761.21	\$101.84
	723399	\$593.10	\$684.71	\$91.61
	723400	\$648.01	\$748.10	\$100.09
	723401	\$606.65	\$700.35	\$93.70
	723402	\$707.93	\$817.28	\$109.35
	723403	\$612.57	\$707.18	\$94.61
	723404	\$636.47	\$734.77	\$98.30
	723405	\$606.36	\$700.02	\$93.66
	723406	\$669.91	\$773.38	\$103.47
	723407	\$632.13	\$729.76	\$97.63
	725637	\$642.72	\$741.99	\$99.27
	725638	\$628.74	\$725.85	\$97.11
	725639	\$682.36	\$787.76	\$105.40
	725640	\$602.83	\$695.95	\$93.12
	725641	\$655.22	\$756.42	\$101.20
	725642	\$597.82	\$690.16	\$92.34
	725643	\$623.40	\$719.68	\$96.28

GALVESTON COUNTY

Run Date: 05/19/2022 08:11:25 PM

Expected Refunds

cad_refund_rpt.rdf v1.2

Request Seq: 4016740

CAD Seq = 4016430, Year = 2021

Page 144 of 158

Tax Unit	Account	New Levy	Levy Paid	Expected Refund
332	725644	\$604.46	\$697.82	\$93.36
	725645	\$678.26	\$783.02	\$104.76
	725646	\$629.26	\$726.46	\$97.20
	725647	\$602.50	\$695.56	\$93.06
	725649	\$654.88	\$756.03	\$101.15
	725650	\$612.23	\$706.80	\$94.57
	725651	\$665.33	\$768.10	\$102.77
	725652	\$599.21	\$691.76	\$92.55
	725653	\$683.17	\$788.69	\$105.52
	725654	\$626.16	\$722.88	\$96.72
	725655	\$663.47	\$765.95	\$102.48
	725656	\$602.50	\$695.56	\$93.06
	725657	\$632.79	\$730.53	\$97.74
	725658	\$612.47	\$707.07	\$94.60
	725659	\$667.86	\$771.01	\$103.15
	725660	\$614.76	\$709.71	\$94.95
	725661	\$635.42	\$733.56	\$98.14
	725662	\$644.24	\$743.75	\$99.51
	725663	\$602.21	\$695.23	\$93.02
	725664	\$694.19	\$801.42	\$107.23
	725665	\$643.77	\$743.20	\$99.43
	725667	\$653.45	\$754.38	\$100.93
	725668	\$617.00	\$712.30	\$95.30
	725669	\$660.03	\$761.98	\$101.95
	725670	\$596.39	\$688.51	\$92.12
	725671	\$651.02	\$751.57	\$100.55
	725672	\$635.85	\$734.06	\$98.21
	725673	\$670.72	\$774.32	\$103.60
	725674	\$625.02	\$721.56	\$96.54
	725675	\$666.62	\$769.58	\$102.96
	725676	\$602.79	\$695.89	\$93.10
	725677	\$628.79	\$725.91	\$97.12
	725678	\$606.51	\$700.19	\$93.68
	725679	\$692.14	\$799.05	\$106.91
	725680	\$655.17	\$756.36	\$101.19
	725681	\$615.67	\$710.76	\$95.09
	725682	\$694.48	\$801.75	\$107.27
	725683	\$636.85	\$735.21	\$98.36
	725684	\$661.94	\$764.19	\$102.25
	725685	\$626.83	\$723.65	\$96.82
	725686	\$685.27	\$791.12	\$105.85
	725687	\$600.97	\$693.80	\$92.83
	725688	\$625.26	\$721.83	\$96.57
	725689	\$611.52	\$705.97	\$94.45
	725690	\$608.08	\$702.00	\$93.92
	725691	\$657.08	\$758.57	\$101.49
	725694	\$632.41	\$730.09	\$97.68

GALVESTON COUNTY

Run Date: 05/19/2022 08:11:25 PM

Expected Refunds

cad_refund_rpt.rdf v1.2

Request Seq: 4016740

CAD Seq = 4016430, Year = 2021

Page 145 of 158

Tax Unit	Account	New Levy	Levy Paid	Expected Refund
332	725695	\$692.62	\$799.60	\$106.98
	725696	\$636.80	\$735.16	\$98.36
	725697	\$666.33	\$769.25	\$102.92
	725698	\$610.37	\$704.65	\$94.28
	725699	\$671.10	\$774.76	\$103.66
	725700	\$616.00	\$711.15	\$95.15
	725701	\$643.91	\$743.37	\$99.46
	725702	\$648.44	\$748.60	\$100.16
	725703	\$634.37	\$732.35	\$97.98
	725704	\$691.47	\$798.28	\$106.81
	725705	\$615.91	\$711.04	\$95.13
	725706	\$606.36	\$700.02	\$93.66
	725707	\$658.51	\$760.22	\$101.71
	725708	\$599.78	\$692.42	\$92.64
	725709	\$663.18	\$765.62	\$102.44
	725710	\$680.93	\$786.11	\$105.18
	725711	\$615.86	\$710.98	\$95.12
	725712	\$677.02	\$781.59	\$104.57
	725713	\$610.75	\$705.09	\$94.34
	725714	\$682.31	\$787.70	\$105.39
	725715	\$646.96	\$746.89	\$99.93
	725716	\$712.85	\$822.95	\$110.10
	725717	\$638.14	\$736.70	\$98.56
	725718	\$670.34	\$773.88	\$103.54
	725719	\$680.64	\$785.77	\$105.13
	725720	\$614.28	\$709.16	\$94.88
	725721	\$671.39	\$775.09	\$103.70
	725722	\$602.12	\$695.12	\$93.00
	725723	\$656.36	\$757.74	\$101.38
	725724	\$623.73	\$720.07	\$96.34
	725725	\$717.43	\$828.24	\$110.81
	725726	\$648.68	\$748.87	\$100.19
	725727	\$684.27	\$789.96	\$105.69
	725728	\$618.39	\$713.90	\$95.51
	725729	\$729.35	\$842.01	\$112.66
	725730	\$676.40	\$780.87	\$104.47
	725731	\$617.81	\$713.24	\$95.43
	725732	\$699.39	\$807.42	\$108.03
	725733	\$643.10	\$742.43	\$99.33
	725734	\$658.60	\$760.33	\$101.73
	725735	\$617.77	\$713.18	\$95.41
	725736	\$677.54	\$782.20	\$104.66
	725737	\$624.30	\$720.73	\$96.43
	725738	\$705.45	\$814.41	\$108.96
	725739	\$675.87	\$780.27	\$104.40
	725740	\$717.52	\$828.35	\$110.83
	725741	\$639.14	\$737.86	\$98.72

GALVESTON COUNTY

Run Date: 05/19/2022 08:11:25 PM

Expected Refunds

cad_refund_rpt.rdf v1.2

Request Seq: 4016740

CAD Seq = 4016430, Year = 2021

Page 146 of 158

Tax Unit	Account	New Levy	Levy Paid	Expected Refund
332	725742	\$621.30	\$717.26	\$95.96
	725743	\$659.27	\$761.10	\$101.83
	725744	\$618.58	\$714.12	\$95.54
	725745	\$676.64	\$781.15	\$104.51
	725746	\$612.90	\$707.57	\$94.67
	725747	\$693.67	\$800.81	\$107.14
	725748	\$702.64	\$811.17	\$108.53
	725749	\$636.80	\$735.16	\$98.36
	725750	\$735.65	\$849.28	\$113.63
	725751	\$653.07	\$753.94	\$100.87
	725752	\$677.54	\$782.20	\$104.66
	725753	\$612.80	\$707.46	\$94.66
	725754	\$683.79	\$789.41	\$105.62
	725755	\$635.61	\$733.78	\$98.17
	725756	\$660.94	\$763.03	\$102.09
	725757	\$635.23	\$733.34	\$98.11
	725758	\$686.04	\$792.00	\$105.96
	725759	\$645.63	\$745.35	\$99.72
	725797	\$2.00	\$2.31	\$0.31
	725933	\$1,246.41	\$1,438.93	\$192.52
	725962	\$393.83	\$454.66	\$60.83
	725997	\$1,006.68	\$1,162.17	\$155.49
	726005	\$868.23	\$1,002.34	\$134.11
	726006	\$1,068.65	\$1,233.71	\$165.06
	726007	\$997.09	\$1,151.10	\$154.01
	726008	\$858.74	\$991.38	\$132.64
	726009	\$997.09	\$1,151.10	\$154.01
	726010	\$1,172.80	\$1,353.94	\$181.14
	726011	\$888.79	\$1,026.07	\$137.28
	726012	\$937.36	\$1,082.14	\$144.78
	726013	\$1,089.64	\$1,257.94	\$168.30
	726014	\$1,172.70	\$1,353.83	\$181.13
	726015	\$897.52	\$1,036.15	\$138.63
	726016	\$1,135.30	\$1,310.65	\$175.35
	726021	\$1,185.53	\$1,368.65	\$183.12
	726022	\$890.84	\$1,028.44	\$137.60
	726023	\$1,091.98	\$1,260.64	\$168.66
	726024	\$873.05	\$1,007.90	\$134.85
	726025	\$997.09	\$1,151.10	\$154.01
	726026	\$1,073.42	\$1,239.22	\$165.80
	726027	\$868.28	\$1,002.39	\$134.11
	726028	\$1,001.86	\$1,156.60	\$154.74
	726029	\$868.28	\$1,002.39	\$134.11
	726030	\$1,001.86	\$1,156.60	\$154.74
	726031	\$869.38	\$1,003.66	\$134.28
	726032	\$873.05	\$1,007.90	\$134.85
	726033	\$1,030.48	\$1,189.65	\$159.17

GALVESTON COUNTY

Run Date: 05/19/2022 08:11:25 PM

Expected Refunds

cad_refund_rpt.rdf v1.2

Request Seq: 4016740

CAD Seq = 4016430, Year = 2021

Page 147 of 158

Tax Unit	Account	New Levy	Levy Paid	Expected Refund
332	726034	\$1,102.24	\$1,272.49	\$170.25
	726035	\$863.51	\$996.88	\$133.37
	726036	\$858.74	\$991.38	\$132.64
	726037	\$1,001.86	\$1,156.60	\$154.74
	726038	\$863.51	\$996.88	\$133.37
	726039	\$858.74	\$991.38	\$132.64
	726040	\$1,001.86	\$1,156.60	\$154.74
	726041	\$863.51	\$996.88	\$133.37
	726042	\$858.74	\$991.38	\$132.64
	726043	\$868.28	\$1,002.39	\$134.11
	726044	\$1,073.42	\$1,239.22	\$165.80
	726045	\$1,001.86	\$1,156.60	\$154.74
	726046	\$863.51	\$996.88	\$133.37
	726047	\$858.74	\$991.38	\$132.64
	726048	\$868.28	\$1,002.39	\$134.11
	726049	\$863.51	\$996.88	\$133.37
	726050	\$1,001.86	\$1,156.60	\$154.74
	726051	\$863.51	\$996.88	\$133.37
	726052	\$868.28	\$1,002.39	\$134.11
	726053	\$1,073.42	\$1,239.22	\$165.80
	726054	\$868.28	\$1,002.39	\$134.11
	726055	\$858.74	\$991.38	\$132.64
	726056	\$863.51	\$996.88	\$133.37
	726057	\$1,041.46	\$1,202.32	\$160.86
	726058	\$1,025.71	\$1,184.14	\$158.43
	726059	\$873.53	\$1,008.45	\$134.92
	726060	\$869.95	\$1,004.32	\$134.37
	726065	\$868.28	\$1,002.39	\$134.11
	726066	\$868.28	\$1,002.39	\$134.11
	726067	\$863.51	\$996.88	\$133.37
	726068	\$868.28	\$1,002.39	\$134.11
	726069	\$1,073.42	\$1,239.22	\$165.80
	726070	\$868.28	\$1,002.39	\$134.11
	726071	\$863.51	\$996.88	\$133.37
	726072	\$1,001.86	\$1,156.60	\$154.74
	726073	\$868.28	\$1,002.39	\$134.11
	726074	\$871.86	\$1,006.52	\$134.66
	726075	\$868.28	\$1,002.39	\$134.11
	726076	\$863.51	\$996.88	\$133.37
	726078	\$1,082.96	\$1,250.23	\$167.27
	726079	\$1,001.86	\$1,156.60	\$154.74
	726080	\$868.28	\$1,002.39	\$134.11
	726081	\$1,006.63	\$1,162.11	\$155.48
	726082	\$868.28	\$1,002.39	\$134.11
	726083	\$1,006.63	\$1,162.11	\$155.48
	726084	\$868.28	\$1,002.39	\$134.11
	726085	\$1,078.19	\$1,244.73	\$166.54

GALVESTON COUNTY

Run Date: 05/19/2022 08:11:25 PM

Expected Refunds

cad_refund_rpt.rdf v1.2

Request Seq: 4016740

CAD Seq = 4016430, Year = 2021

Page 148 of 158

Tax Unit	Account	New Levy	Levy Paid	Expected Refund
332	726086	\$1,006.63	\$1,162.11	\$155.48
	726087	\$887.36	\$1,024.42	\$137.06
	726088	\$1,025.71	\$1,184.14	\$158.43
	726089	\$1,078.19	\$1,244.73	\$166.54
	726090	\$1,011.40	\$1,167.62	\$156.22
	726091	\$1,092.50	\$1,261.25	\$168.75
	726092	\$1,010.26	\$1,166.30	\$156.04
	726093	\$868.28	\$1,002.39	\$134.11
	726094	\$863.51	\$996.88	\$133.37
	726095	\$869.95	\$1,004.32	\$134.37
	726096	\$868.28	\$1,002.39	\$134.11
	726097	\$1,001.86	\$1,156.60	\$154.74
	726098	\$868.28	\$1,002.39	\$134.11
	726099	\$863.51	\$996.88	\$133.37
	726100	\$1,073.42	\$1,239.22	\$165.80
	726101	\$863.51	\$996.88	\$133.37
	726102	\$1,073.42	\$1,239.22	\$165.80
	726103	\$863.51	\$996.88	\$133.37
	726104	\$1,001.86	\$1,156.60	\$154.74
	726105	\$1,073.42	\$1,239.22	\$165.80
	726106	\$863.51	\$996.88	\$133.37
	726107	\$1,073.42	\$1,239.22	\$165.80
	726108	\$868.28	\$1,002.39	\$134.11
	726109	\$1,001.86	\$1,156.60	\$154.74
	726110	\$863.51	\$996.88	\$133.37
	726111	\$868.28	\$1,002.39	\$134.11
	726112	\$1,001.86	\$1,156.60	\$154.74
	726113	\$863.51	\$996.88	\$133.37
	726114	\$1,001.86	\$1,156.60	\$154.74
	726115	\$863.51	\$996.88	\$133.37
	726116	\$1,073.42	\$1,239.22	\$165.80
	726117	\$863.51	\$996.88	\$133.37
	726118	\$1,001.86	\$1,156.60	\$154.74
	726119	\$939.27	\$1,084.34	\$145.07
	726120	\$1,098.85	\$1,268.57	\$169.72
	726121	\$1,001.86	\$1,156.60	\$154.74
	726122	\$1,001.86	\$1,156.60	\$154.74
	726123	\$1,073.42	\$1,239.22	\$165.80
	726124	\$1,001.86	\$1,156.60	\$154.74
	726125	\$1,073.42	\$1,239.22	\$165.80
	726126	\$863.51	\$996.88	\$133.37
	726127	\$1,001.86	\$1,156.60	\$154.74
	726128	\$1,073.42	\$1,239.22	\$165.80
	726129	\$1,011.40	\$1,167.62	\$156.22
	726130	\$1,011.40	\$1,167.62	\$156.22
	726131	\$863.51	\$996.88	\$133.37
	726132	\$1,001.86	\$1,156.60	\$154.74

GALVESTON COUNTY

Run Date: 05/19/2022 08:11:25 PM

Expected Refunds

cad_refund_rpt.rdf v1.2

Request Seq: 4016740

CAD Seq = 4016430, Year = 2021

Page 149 of 158

Tax Unit	Account	New Levy	Levy Paid	Expected Refund
332	726133	\$863.51	\$996.88	\$133.37
	726134	\$863.51	\$996.88	\$133.37
	726135	\$1,001.86	\$1,156.60	\$154.74
	726136	\$869.95	\$1,004.32	\$134.37
	726137	\$863.51	\$996.88	\$133.37
	726138	\$1,096.46	\$1,265.82	\$169.36
	726139	\$1,179.62	\$1,361.82	\$182.20
	726140	\$1,001.86	\$1,156.60	\$154.74
	726141	\$863.51	\$996.88	\$133.37
	726142	\$1,001.86	\$1,156.60	\$154.74
	726143	\$863.51	\$996.88	\$133.37
	726144	\$1,010.26	\$1,166.30	\$156.04
	726145	\$863.51	\$996.88	\$133.37
	726146	\$863.51	\$996.88	\$133.37
	726261	\$42.94	\$49.57	\$6.63
	726273	\$102.33	\$118.14	\$15.81
	726281	\$99.90	\$115.33	\$15.43
	726324	\$254.09	\$293.34	\$39.25
	726375	\$169.08	\$195.19	\$26.11
	726389	\$77.91	\$89.94	\$12.03
	726478	\$80.15	\$92.53	\$12.38
	726551	\$13.36	\$15.42	\$2.06
	726576	\$1,077.71	\$1,244.18	\$166.47
	726585	\$98.13	\$113.29	\$15.16
	726770	\$45.04	\$51.99	\$6.95
	726775	\$3.77	\$4.35	\$0.58
	726777	\$317.40	\$366.42	\$49.02
	726817	\$79.10	\$91.32	\$12.22
	726839	\$2,359.30	\$2,387.34	\$28.04
	726849	\$4.63	\$5.34	\$0.71
	726852	\$11.21	\$12.94	\$1.73
	726853	\$210.63	\$243.16	\$32.53
	727069	\$39.98	\$46.15	\$6.17
	727379	\$0.48	\$0.55	\$0.07
	727380	\$0.48	\$0.55	\$0.07
	727381	\$0.48	\$0.55	\$0.07
	727382	\$0.48	\$0.55	\$0.07
	727383	\$0.95	\$1.10	\$0.15
	727384	\$1,257.67	\$1,451.92	\$194.25
	727385	\$906.40	\$1,046.40	\$140.00
	727386	\$1,466.01	\$1,692.44	\$226.43
	727387	\$1,003.91	\$1,158.97	\$155.06
	727388	\$1,139.11	\$1,315.06	\$175.95
	727389	\$1,298.93	\$1,499.57	\$200.64
	727391	\$1,462.43	\$1,688.31	\$225.88
	727392	\$1,197.94	\$1,382.97	\$185.03
	727393	\$946.18	\$1,092.33	\$146.15

GALVESTON COUNTY

Run Date: 05/19/2022 08:11:25 PM

Expected Refunds

cad_refund_rpt.rdf v1.2

Request Seq: 4016740

CAD Seq = 4016430, Year = 2021

Page 150 of 158

Tax Unit	Account	New Levy	Levy Paid	Expected Refund
332	727394	\$1,214.16	\$1,401.69	\$187.53
	727395	\$1,074.66	\$1,240.65	\$165.99
	727396	\$1,202.76	\$1,388.53	\$185.77
	727397	\$1,075.81	\$1,241.97	\$166.16
	727398	\$1,240.39	\$1,431.98	\$191.59
	727399	\$111.35	\$128.55	\$17.20
	727429	\$1,333.05	\$1,538.94	\$205.89
	727430	\$1,293.26	\$1,493.01	\$199.75
	727432	\$1,038.31	\$1,198.68	\$160.37
	727433	\$1,233.62	\$1,424.17	\$190.55
	727434	\$1,280.95	\$1,478.80	\$197.85
	727435	\$1,133.39	\$1,308.45	\$175.06
	727436	\$1,164.07	\$1,343.86	\$179.79
	727437	\$1,232.38	\$1,422.73	\$190.35
	727438	\$1,306.62	\$1,508.43	\$201.81
	727439	\$1,462.29	\$1,688.15	\$225.86
	727441	\$1,277.51	\$1,474.84	\$197.33
	727442	\$1,179.09	\$1,361.21	\$182.12
	727448	\$1,166.93	\$1,347.17	\$180.24
	727449	\$763.80	\$881.77	\$117.97
	727450	\$1,448.26	\$1,671.95	\$223.69
	727451	\$1,069.08	\$1,234.21	\$165.13
	727452	\$1,305.90	\$1,507.61	\$201.71
	727453	\$1,211.73	\$1,398.89	\$187.16
	727454	\$1,302.94	\$1,504.19	\$201.25
	727455	\$1,229.47	\$1,419.37	\$189.90
	727456	\$1,008.20	\$1,163.93	\$155.73
	727457	\$694.62	\$705.31	\$10.69
	727608	\$1,072.94	\$1,238.67	\$165.73
	727733	\$872.67	\$1,007.46	\$134.79
	727869	\$608.08	\$702.00	\$93.92
	727923	\$20.52	\$23.68	\$3.16
	728275	\$734.70	\$848.18	\$113.48
	728309	\$39.12	\$45.16	\$6.04
	728386	\$587.38	\$678.10	\$90.72
	728523	\$53.67	\$61.96	\$8.29
	728567	\$3,913.26	\$4,517.70	\$604.44
	728579	\$75.57	\$87.24	\$11.67
	728581	\$53.53	\$61.80	\$8.27
	728598	\$343.73	\$396.83	\$53.10
	728622	\$862.65	\$995.89	\$133.24
	728975	\$346.31	\$399.80	\$53.49
	728976	\$388.77	\$448.82	\$60.05
	729055	\$40.04	\$46.22	\$6.18
	729226	\$23.85	\$27.54	\$3.69
	729294	\$131.20	\$151.46	\$20.26
	729303	\$62.98	\$72.70	\$9.72

GALVESTON COUNTY

Run Date: 05/19/2022 08:11:25 PM

Expected Refunds

cad_refund_rpt.rdf v1.2

Request Seq: 4016740

CAD Seq = 4016430, Year = 2021

Page 151 of 158

Tax Unit	Account	New Levy	Levy Paid	Expected Refund
332	729317	\$157.01	\$181.26	\$24.25
	729319	\$137.21	\$158.40	\$21.19
	729333	\$3,309.43	\$3,820.59	\$511.16
	729378	\$31.20	\$36.02	\$4.82
	729486	\$26.24	\$30.29	\$4.05
	729498	\$84.68	\$97.76	\$13.08
	729682	\$9.54	\$11.02	\$1.48
	729859	\$221.35	\$255.54	\$34.19
	729886	\$64.17	\$74.08	\$9.91
	729905	\$93.03	\$107.40	\$14.37
	729917	\$499.26	\$576.37	\$77.11
	729955	\$43.22	\$49.90	\$6.68
	730199	\$192.36	\$222.07	\$29.71
	730200	\$489.38	\$564.97	\$75.59
	730509	\$23.47	\$27.10	\$3.63
	730514	\$49.28	\$56.89	\$7.61
	730522	\$376.08	\$434.17	\$58.09
	730523	\$3,836.07	\$4,428.58	\$592.51
	730565	\$0.72	\$0.83	\$0.11
	730580	\$942.98	\$1,088.63	\$145.65
	730581	\$125.90	\$145.35	\$19.45
	730595	\$3,615.47	\$4,173.91	\$558.44
	730623	\$8,277.65	\$9,556.20	\$1,278.55
	730629	\$263.92	\$304.68	\$40.76
	731140	\$105.96	\$122.32	\$16.36
	731194	\$125.47	\$144.85	\$19.38
	731507	\$128.52	\$148.38	\$19.86
	731622	\$45.94	\$53.04	\$7.10
	731746	\$20.04	\$23.13	\$3.09
	731761	\$1.81	\$2.09	\$0.28
	731788	\$5.82	\$6.72	\$0.90
	731826	\$5.30	\$6.11	\$0.81
	731933	\$300.56	\$346.98	\$46.42
	732590	\$1,121.13	\$1,294.30	\$173.17
	732638	\$673.35	\$777.35	\$104.00
	732670	\$9,928.43	\$11,461.95	\$1,533.52
	732672	\$7,967.17	\$9,197.76	\$1,230.59
	732696	\$23.47	\$27.10	\$3.63
	732873	\$394.21	\$455.10	\$60.89
	732874	\$424.88	\$490.51	\$65.63
	733015	\$0.48	\$0.55	\$0.07
	733016	\$0.48	\$0.55	\$0.07
	733017	\$0.48	\$0.55	\$0.07
	733018	\$0.48	\$0.55	\$0.07
	733019	\$982.35	\$1,134.08	\$151.73
	733020	\$1,155.48	\$1,333.95	\$178.47
	733021	\$1,157.39	\$1,336.15	\$178.76

GALVESTON COUNTY

Run Date: 05/19/2022 08:11:25 PM

Expected Refunds

cad_refund_rpt.rdf v1.2

Request Seq: 4016740

CAD Seq = 4016430, Year = 2021

Page 152 of 158

Tax Unit	Account	New Levy	Levy Paid	Expected Refund
332	733022	\$147.42	\$170.19	\$22.77
	733023	\$147.42	\$170.19	\$22.77
	733024	\$1,176.47	\$1,358.18	\$181.71
	733025	\$1,157.39	\$1,336.15	\$178.76
	733026	\$982.35	\$1,134.08	\$151.73
	733027	\$1,236.91	\$1,427.97	\$191.06
	733028	\$1,111.54	\$1,283.23	\$171.69
	733029	\$982.35	\$1,134.08	\$151.73
	733030	\$1,157.39	\$1,336.15	\$178.76
	733031	\$1,155.38	\$1,333.84	\$178.46
	733032	\$1,243.40	\$1,435.46	\$192.06
	733033	\$1,316.68	\$1,520.05	\$203.37
	733034	\$1,110.11	\$1,281.57	\$171.46
	733035	\$1,155.96	\$1,334.50	\$178.54
	733037	\$1,235.48	\$1,426.31	\$190.83
	733038	\$149.18	\$172.22	\$23.04
	733039	\$144.94	\$167.32	\$22.38
	733040	\$1,427.79	\$1,648.33	\$220.54
	733042	\$1,092.46	\$1,261.19	\$168.73
	733043	\$983.21	\$1,135.07	\$151.86
	733044	\$1,237.11	\$1,428.19	\$191.08
	733045	\$742.81	\$857.54	\$114.73
	733046	\$1,144.98	\$1,321.83	\$176.85
	733047	\$1,297.65	\$1,498.08	\$200.43
	733048	\$171.56	\$198.05	\$26.49
	733049	\$144.70	\$167.05	\$22.35
	733050	\$1,109.06	\$1,280.36	\$171.30
	733051	\$1,173.99	\$1,355.32	\$181.33
	733052	\$979.87	\$1,131.21	\$151.34
	733053	\$1,109.06	\$1,280.36	\$171.30
	733054	\$1,149.71	\$1,327.29	\$177.58
	733056	\$144.94	\$167.32	\$22.38
	733057	\$1,248.41	\$1,441.24	\$192.83
	733058	\$1,253.56	\$1,447.19	\$193.63
	733059	\$884.45	\$1,021.06	\$136.61
	733060	\$1,013.64	\$1,170.21	\$156.57
	733061	\$1,234.43	\$1,425.10	\$190.67
	733062	\$1,173.99	\$1,355.32	\$181.33
	733074	\$5.25	\$6.06	\$0.81
	733238	\$739.47	\$853.68	\$114.21
	733246	\$2,749.96	\$3,174.71	\$424.75
	733260	\$415.63	\$479.83	\$64.20
	733290	\$183.68	\$212.05	\$28.37
	733292	\$117.03	\$135.10	\$18.07
	733298	\$143.12	\$165.23	\$22.11
	733318	\$23.85	\$27.54	\$3.69
	733329	\$78.72	\$90.87	\$12.15

GALVESTON COUNTY

Run Date: 05/19/2022 08:11:25 PM

Expected Refunds

cad_refund_rpt.rdf v1.2

Request Seq: 4016740

CAD Seq = 4016430, Year = 2021

Page 153 of 158

Tax Unit	Account	New Levy	Levy Paid	Expected Refund
332	733331	\$14.79	\$17.07	\$2.28
	733336	\$16.27	\$18.78	\$2.51
	733337	\$39.36	\$45.44	\$6.08
	733345	\$111.25	\$128.44	\$17.19
	733346	\$5,328.84	\$6,151.92	\$823.08
	733349	\$39.36	\$45.44	\$6.08
	733351	\$1,353.95	\$1,563.07	\$209.12
	733498	\$237.11	\$273.73	\$36.62
	733543	\$12.12	\$13.99	\$1.87
	733571	\$243.69	\$281.33	\$37.64
	733583	\$82.06	\$94.73	\$12.67
	733624	\$293.64	\$339.00	\$45.36
	733628	\$86.78	\$100.18	\$13.40
	733802	\$68.70	\$79.31	\$10.61
	734274	\$212.15	\$244.91	\$32.76
	734305	\$5,900.43	\$6,811.79	\$911.36
	734473	\$137.21	\$158.40	\$21.19
	734516	\$718.14	\$829.07	\$110.93
	734517	\$137.21	\$158.40	\$21.19
	734518	\$172.03	\$198.61	\$26.58
	734677	\$1,454.70	\$1,679.39	\$224.69
	734684	\$29.48	\$34.04	\$4.56
	735015	\$1,323.03	\$1,527.38	\$204.35
	735034	\$16.08	\$18.56	\$2.48
	735139	\$686.99	\$793.10	\$106.11
	735140	\$758.55	\$875.71	\$117.16
	735141	\$686.99	\$793.10	\$106.11
	735164	\$1.14	\$1.32	\$0.18
	735468	\$107.82	\$124.47	\$16.65
	735600	\$171.94	\$198.50	\$26.56
	735602	\$0.48	\$0.55	\$0.07
	735603	\$0.48	\$0.55	\$0.07
	735604	\$0.48	\$0.55	\$0.07
	735605	\$170.22	\$196.51	\$26.29
	735606	\$170.32	\$196.62	\$26.30
	735607	\$171.41	\$197.89	\$26.48
	735608	\$173.89	\$200.75	\$26.86
	735609	\$582.41	\$672.37	\$89.96
	735610	\$178.95	\$206.59	\$27.64
	735611	\$183.48	\$211.82	\$28.34
	735612	\$378.51	\$436.98	\$58.47
	735613	\$186.92	\$215.79	\$28.87
	735614	\$186.49	\$215.29	\$28.80
	735615	\$386.62	\$446.34	\$59.72
	735616	\$505.22	\$583.26	\$78.04
	735617	\$506.37	\$584.58	\$78.21
	735618	\$1,095.13	\$1,264.28	\$169.15

GALVESTON COUNTY

Run Date: 05/19/2022 08:11:25 PM

Expected Refunds

cad_refund_rpt.rdf v1.2

Request Seq: 4016740

CAD Seq = 4016430, Year = 2021

Page 154 of 158

Tax Unit	Account	New Levy	Levy Paid	Expected Refund
332	735619	\$1,004.91	\$1,160.13	\$155.22
	735620	\$173.13	\$199.87	\$26.74
	735621	\$173.13	\$199.87	\$26.74
	735623	\$501.88	\$579.40	\$77.52
	735624	\$170.03	\$196.29	\$26.26
	735625	\$740.80	\$855.23	\$114.43
	735626	\$173.75	\$200.59	\$26.84
	735627	\$174.47	\$201.41	\$26.94
	735628	\$174.51	\$201.47	\$26.96
	735629	\$174.42	\$201.36	\$26.94
	735630	\$174.75	\$201.74	\$26.99
	735631	\$1,054.05	\$1,216.86	\$162.81
	735632	\$870.00	\$1,004.37	\$134.37
	735633	\$773.86	\$893.39	\$119.53
	735634	\$1,196.75	\$1,381.59	\$184.84
	735635	\$168.60	\$194.64	\$26.04
	735636	\$171.03	\$197.45	\$26.42
	735637	\$178.90	\$206.54	\$27.64
	735638	\$336.24	\$388.18	\$51.94
	735639	\$171.65	\$198.16	\$26.51
	735640	\$171.94	\$198.50	\$26.56
	735641	\$171.94	\$198.50	\$26.56
	735923	\$4.53	\$5.23	\$0.70
	735925	\$3.01	\$3.47	\$0.46
	736025	\$2.67	\$3.08	\$0.41
	736028	\$14.50	\$16.74	\$2.24
	736031	\$0.38	\$0.44	\$0.06
	736103	\$2.34	\$2.70	\$0.36
	736105	\$0.67	\$0.77	\$0.10
	736116	\$0.38	\$0.44	\$0.06
	736133	\$38.74	\$44.72	\$5.98
	736178	\$11.02	\$12.72	\$1.70
	736180	\$6.54	\$7.55	\$1.01
	736182	\$39.65	\$45.77	\$6.12
	736192	\$7.39	\$8.54	\$1.15
	736218	\$69.89	\$80.69	\$10.80
	736243	\$2.54	\$2.94	\$0.40
	736340	\$51.86	\$59.87	\$8.01
	736377	\$3,101.47	\$3,580.52	\$479.05
	736426	\$695.05	\$802.41	\$107.36
	736428	\$0.48	\$0.55	\$0.07
	736429	\$0.48	\$0.55	\$0.07
	736430	\$0.48	\$0.55	\$0.07
	736431	\$821.48	\$948.36	\$126.88
	736432	\$657.55	\$759.12	\$101.57
	736433	\$655.45	\$756.69	\$101.24
	736434	\$94.77	\$107.49	\$12.72

GALVESTON COUNTY

Run Date: 05/19/2022 08:11:25 PM

Expected Refunds

cad_refund_rpt.rdf v1.2

Request Seq: 4016740

CAD Seq = 4016430, Year = 2021

Page 155 of 158

Tax Unit	Account	New Levy	Levy Paid	Expected Refund
332	736435	\$647.44	\$747.44	\$100.00
	736436	\$573.68	\$662.29	\$88.61
	736438	\$478.17	\$552.03	\$73.86
	736439	\$434.76	\$501.91	\$67.15
	736440	\$256.33	\$295.93	\$39.60
	736442	\$278.85	\$321.92	\$43.07
	736443	\$117.41	\$135.54	\$18.13
	736444	\$535.85	\$618.62	\$82.77
	736445	\$122.94	\$141.93	\$18.99
	736446	\$120.80	\$139.45	\$18.65
	736447	\$126.85	\$146.45	\$19.60
	736448	\$124.28	\$143.47	\$19.19
	736449	\$134.15	\$154.87	\$20.72
	736450	\$131.24	\$151.52	\$20.28
	736451	\$129.34	\$149.31	\$19.97
	736452	\$120.41	\$139.01	\$18.60
	736453	\$123.61	\$142.70	\$19.09
	736454	\$119.98	\$138.52	\$18.54
	736455	\$118.46	\$136.75	\$18.29
	736456	\$116.41	\$134.39	\$17.98
	736457	\$116.41	\$134.39	\$17.98
	736458	\$116.41	\$134.39	\$17.98
	736459	\$116.41	\$134.39	\$17.98
	736460	\$116.41	\$134.39	\$17.98
	736461	\$114.26	\$131.91	\$17.65
	736462	\$119.56	\$138.02	\$18.46
	736463	\$119.56	\$138.02	\$18.46
	736464	\$114.26	\$131.91	\$17.65
	736465	\$114.26	\$131.91	\$17.65
	736466	\$120.18	\$138.74	\$18.56
	736467	\$120.27	\$138.85	\$18.58
	736468	\$120.18	\$138.74	\$18.56
	736469	\$120.08	\$138.63	\$18.55
	736470	\$119.94	\$138.46	\$18.52
	736471	\$118.36	\$136.64	\$18.28
	736472	\$114.26	\$131.91	\$17.65
	736473	\$114.26	\$131.91	\$17.65
	736474	\$174.75	\$201.74	\$26.99
	736476	\$507.04	\$585.35	\$78.31
	736477	\$628.36	\$725.41	\$97.05
	736478	\$793.14	\$915.65	\$122.51
	736479	\$584.04	\$674.25	\$90.21
	736480	\$632.79	\$730.53	\$97.74
	736810	\$74.19	\$85.64	\$11.45
	736813	\$33.11	\$38.22	\$5.11
	736830	\$266.40	\$307.55	\$41.15
	736845	\$11.93	\$13.77	\$1.84

GALVESTON COUNTY

Run Date: 05/19/2022 08:11:25 PM

Expected Refunds

cad_refund_rpt.rdf v1.2

Request Seq: 4016740

CAD Seq = 4016430, Year = 2021

Page 156 of 158

Tax Unit	Account	New Levy	Levy Paid	Expected Refund
332	736857	\$197.27	\$227.74	\$30.47
	736858	\$16.36	\$18.89	\$2.53
	736874	\$37.64	\$43.46	\$5.82
	736878	\$62.98	\$72.70	\$9.72
	737023	\$11.86	\$13.70	\$1.84
	737037	\$10.49	\$12.12	\$1.63
	737060	\$262.96	\$303.58	\$40.62
	737086	\$1,746.34	\$2,016.07	\$269.73
	737090	\$261.01	\$301.32	\$40.31
	737091	\$787.17	\$908.77	\$121.60
	737214	\$79.81	\$92.14	\$12.33
	737261	\$33.40	\$38.55	\$5.15
	737273	\$120.41	\$139.01	\$18.60
	737275	\$0.48	\$0.55	\$0.07
	737276	\$0.48	\$0.55	\$0.07
	737277	\$0.48	\$0.55	\$0.07
	737279	\$0.48	\$0.55	\$0.07
	737280	\$118.65	\$136.98	\$18.33
	737281	\$118.65	\$136.98	\$18.33
	737282	\$119.65	\$138.13	\$18.48
	737283	\$120.37	\$138.96	\$18.59
	737284	\$120.70	\$139.34	\$18.64
	737285	\$116.50	\$134.50	\$18.00
	737286	\$117.07	\$135.16	\$18.09
	737287	\$117.07	\$135.16	\$18.09
	737288	\$117.07	\$135.16	\$18.09
	737289	\$117.07	\$135.16	\$18.09
	737290	\$117.07	\$135.16	\$18.09
	737291	\$117.07	\$135.16	\$18.09
	737292	\$117.07	\$135.16	\$18.09
	737293	\$117.07	\$135.16	\$18.09
	737294	\$117.07	\$135.16	\$18.09
	737295	\$116.69	\$134.72	\$18.03
	737296	\$123.09	\$142.10	\$19.01
	737297	\$122.80	\$141.77	\$18.97
	737298	\$117.69	\$135.87	\$18.18
	737299	\$114.26	\$131.91	\$17.65
	737300	\$119.56	\$138.02	\$18.46
	737301	\$119.56	\$138.02	\$18.46
	737302	\$114.26	\$131.91	\$17.65
	737303	\$114.26	\$131.91	\$17.65
	737304	\$114.26	\$131.91	\$17.65
	737305	\$114.26	\$131.91	\$17.65
	737306	\$114.26	\$131.91	\$17.65
	737307	\$114.26	\$131.91	\$17.65
	737308	\$114.26	\$131.91	\$17.65
	737309	\$114.26	\$131.91	\$17.65

GALVESTON COUNTY

Run Date: 05/19/2022 08:11:25 PM

Expected Refunds

cad_refund_rpt.rdf v1.2

Request Seq: 4016740

CAD Seq = 4016430, Year = 2021

Page 157 of 158

Tax Unit	Account	New Levy	Levy Paid	Expected Refund
332	737310	\$117.31	\$135.43	\$18.12
	737311	\$117.46	\$135.60	\$18.14
	737312	\$117.46	\$135.60	\$18.14
	737313	\$117.46	\$135.60	\$18.14
	737314	\$117.46	\$135.60	\$18.14
	737315	\$117.46	\$135.60	\$18.14
	737316	\$117.46	\$135.60	\$18.14
	737317	\$117.46	\$135.60	\$18.14
	737318	\$117.46	\$135.60	\$18.14
	737319	\$117.46	\$135.60	\$18.14
	737320	\$118.89	\$137.25	\$18.36
	737525	\$4,293.68	\$4,956.88	\$663.20
	737526	\$435.00	\$502.19	\$67.19
	737740	\$2.86	\$3.30	\$0.44
	737778	\$219.12	\$252.97	\$33.85
	737788	\$28.43	\$32.83	\$4.40
	737931	\$26.57	\$30.68	\$4.11
	737933	\$26.57	\$30.68	\$4.11
	738144	\$75.00	\$86.58	\$11.58
	738553	\$104.29	\$120.40	\$16.11
	738556	\$135.25	\$156.14	\$20.89
	738557	\$109.01	\$125.85	\$16.84
	738558	\$130.53	\$150.69	\$20.16
	738653	\$140.26	\$161.92	\$21.66
	738655	\$11.93	\$13.77	\$1.84
	738656	\$18.13	\$20.93	\$2.80
	738664	\$262.39	\$302.92	\$40.53
	738665	\$183.68	\$212.05	\$28.37
	738666	\$72.71	\$83.94	\$11.23
	738785	\$339.25	\$384.59	\$45.34
	738886	\$433.69	\$500.67	\$66.98
	738992	\$5.25	\$6.06	\$0.81
	739028	\$4.77	\$5.51	\$0.74
	739102	\$26.24	\$30.29	\$4.05
	739152	\$66.36	\$76.61	\$10.25
	739379	\$813.89	\$939.60	\$125.71
	739551	\$2,550.59	\$2,944.55	\$393.96
	739677	\$45.89	\$52.98	\$7.09
	739780	\$2.72	\$3.14	\$0.42
	739783	\$7.30	\$8.43	\$1.13
	739809	\$77.86	\$89.88	\$12.02
	739832	\$543.87	\$627.87	\$84.00
	739853	\$623.11	\$719.35	\$96.24
	739860	\$13.79	\$15.92	\$2.13
	739861	\$32.10	\$37.06	\$4.96
	739912	\$132.01	\$152.40	\$20.39
	739918	\$95.46	\$110.21	\$14.75

GALVESTON COUNTY

Run Date: 05/19/2022 08:11:25 PM

Expected Refunds

cad_refund_rpt.rdf v1.2

Request Seq: 4016740

CAD Seq = 4016430, Year = 2021

Page 158 of 158

Tax Unit	Account	New Levy	Levy Paid	Expected Refund
332	740040	\$151.38	\$174.76	\$23.38
	740042	\$98.04	\$113.18	\$15.14
	740091	\$104.91	\$121.11	\$16.20
	740166	\$23.85	\$27.54	\$3.69
	740168	\$23.85	\$27.54	\$3.69
	740169	\$23.85	\$27.54	\$3.69
	740188	\$86.83	\$100.24	\$13.41
	740192	\$1,342.78	\$1,550.18	\$207.40
	740202	\$19.85	\$22.91	\$3.06
	740210	\$77.24	\$89.17	\$11.93
	740238	\$9.26	\$10.68	\$1.42
	740245	\$1.53	\$1.76	\$0.23
	740252	\$41.51	\$47.92	\$6.41
	740268	\$184.01	\$212.43	\$28.42
	740473	\$24.24	\$27.98	\$3.74
	740497	\$3.67	\$4.24	\$0.57
	740549	\$88.26	\$101.89	\$13.63
	740552	\$176.33	\$203.56	\$27.23
	740595	\$0.91	\$1.05	\$0.14
	740636	\$0.76	\$0.88	\$0.12
	740688	\$220.41	\$254.45	\$34.04
	740693	\$742.33	\$856.99	\$114.66
	740703	\$37.50	\$43.29	\$5.79
	740704	\$37.50	\$43.29	\$5.79
	740757	\$8.78	\$10.13	\$1.35
	740759	\$53.00	\$59.80	\$6.80
	740778	\$4.77	\$5.51	\$0.74
	740795	\$8.97	\$10.35	\$1.38
	741329	\$90.64	\$104.65	\$14.01
	741771	\$234.72	\$270.98	\$36.26
	741816	\$149.75	\$172.88	\$23.13
	743287	\$166.98	\$192.77	\$25.79
	9909208	\$79.90	\$92.24	\$12.34
	9909209	\$62.58	\$72.25	\$9.67
	9909210	\$23.97	\$27.67	\$3.70
Count of Accounts: 7414			Total:	\$800,380.94

ORDINANCE NO. O-2022-0006

AN ORDINANCE OF THE CITY OF LA MARQUE, TEXAS AMENDING SECTION 2-181 OF THE ORDINANCES OF THE CITY OF LA MARQUE.

WHEREAS, the purchasing and contracting authority of municipalities is subject to numerous state and federal laws, including Local Government Code § 252.001 *et seq.*;

WHEREAS, the City of La Marque Charter contains additional requirements for expenditures of City funds;

WHEREAS, the City has been requested to adopt and updated procurement policy as part of the grant submittal process;

WHEREAS, the City Council finds it to be in the best interest of the City of La Marque to update the City Code of Ordinances and procurement policy;

NOW THEREFORE BE IT ORDAINED BY THE CITY COUNCIL OF THE CITY OF LA MARQUE, TEXAS:

Section 1. That, Section 2-181 of the City of La Marque Code of Ordinances is hereby amended to read as follows:

Purchase Amount	Approvals Required
\$0-\$2,999	Department Director, Finance Director through requisition process, subject to oversight by City Manager and compliance with procurement and personnel services
\$3,000-\$24,999	City Manager, Finance Director, Department Director through requisition, purchase order, check request or other formal advance approval processes, subject to compliance with procurement and personnel policies
\$25,000 or more	City Council, City Manager, Finance Director, Department Director in compliance with state and federal procurement laws, City Charter, and procurement policies.

Section 2. Repeal. This ordinance is intended to be cumulative and shall not repeal any provision of a previous ordinance or City Code provision, except to the extent that a provision is inconsistent and cannot be reconciled with this ordinance.

Section 3. Severability. In the event any clause, phrase, provision sentence, or part of this Ordinance or the application of the same to any person or circumstance for any reason be adjudged invalid or held unconstitutional by a court of competent jurisdiction, it is the intention of the City Council that the invalidity or unconstitutionality of the one or more parts shall not affect, impair, or invalidate this Ordinance as a whole or any part or provision other than the part declared to be invalid or unconstitutional; and the City Council of the City of La Marque, Texas, declares that it would have passed each and every part of the same notwithstanding the omission of any such part thus declared to be invalid or unconstitutional, whether there be one or more parts.

Section 4. Publication and Effective Date. This Ordinance shall be effective immediately upon passage by City Council, a public hearing in accordance with Section 2.19 of the City Charter, and publication of this ordinance or a caption that summarizes the purpose of this ordinance in accordance with State and Local law.

PASSED, APPROVED AND ADOPTED by the City Council of the City of La Marque on First Reading this ____ day of _____, **2022**; and

PASSED, APPROVED AND ADOPTED by the City Council of the City of La Marque on Second and Final Reading this ____ day of _____, **2022**; and

CITY OF LA MARQUE, TEXAS

Keith Bell, Mayor

ATTEST:

Kierra Nance, TRMC, City Clerk

APPROVED AS TO FORM:

Gus Knebel
City Attorney



CITY COUNCIL AGENDA FORM

Meeting Date: June 13, 2022

Agenda item: _____

Prepared by: Kierra Nance

Reviewed by: _____

Department: Mayor & City
Council

AGENDA ITEM DESCRIPTION: Discussion/possible action regarding adopting Ordinance No. **O-2022-0006**, amending Section 2-181 of the La Marque City Code of Ordinances IS IS THE FIRST READING

☒

ATTACHMENTS FOR REFERENCE

1. Vacant or expiring members Boards and Commissions
2. Current applications on file

STAFF BRIEFING:

Councilmember Carlson requested in a May 2022 Council Meeting that this item be reviewed.

HISTORY:

TARGET IMPLEMENTATION: July 11, 2022

SIGNIFICANT ACTION DATES:

ACTION:

- | | |
|--|---|
| ☐ Ordinance | ☐ Resolution |
| ☐ Special Presentation | ☐ Proclamation |
| ☐ Finance Report | ☐ Public Hearing |
| ☐ Other - appointments/or reappointments to Boards & Commissions | |
| ☒ Mark if this item does not conflict with any Resolution, Ordinance or City Charter, policies, procedures | |

Cost Details:

Budgeted	N/A
Actual Bid	N/A
Estimated Expenditure	N/A
Acct. Name(s)	N/A
Line Item #	N/A
Other Funding	N/A

STAFF'S RECOMMENDATION: Motion to adopt Ordinance No. **O-2022-0006**, amending Section 2-181 of the La Marque City Code of Ordinances

FISCAL IMPACT:



CITY COUNCIL AGENDA FORM

Meeting Date: June 13, 2022

Agenda item: _____

Prepared by: Chief Randall
Aragon

Reviewed by: **V. Galicia**

Department: Police

AGENDA ITEM DESCRIPTION:

“Manpower Analysis” conducted by Dr. Everette Penn.

STAFF BRIEFING:

Respectfully request that approval be granted to Dr. Everette Penn to conduct a “Manpower Analysis” to determine the number of Officers that should be authorized for the La Marque Police Department.

Dr. Penn is a professor of race, crime, and criminology at the University of Houston-Clear Lake. He has agreed to perform this analysis as per the attached contract. The cost of this analysis (\$3,840.00) would be funded via the department’s “forfeiture fund account” line item.

This completed analysis will then be addressed and discussed at the FY 2022/2023 budgetary workshops.

HISTORY:

The La Marque Police Department’s number of “Officers per 1,000 population” generally hovers around 2 Officers per 1,000 population: which is similar to the average number for Texas.

However, this “planning factor” is not comprehensive as besides calls for service, court time for Officers, the need for *directed patrol actions* to suppress crime, support of special events, required training hours, time off (vacation/sick leave), numerous other factors (see attached “Causes of Crime”) must enter the equation to fully calculate manpower requirements.

TARGET IMPLEMENTATION: June 13, 2022, City Council Meeting

SIGNIFICANT ACTION DATES: June 13, 2022, City Council Meeting



CITY COUNCIL AGENDA FORM

ACTION:

- | | |
|---|--|
| ☐ Ordinance | ☒ Resolution |
| ☐ Special Presentation | ☐ Proclamation |
| ☐ Finance Report | ☐ Public Hearing |
| ☐ Other - ILA | |
| ☐ Mark if this item does not conflict with any Resolution, Ordinance or City Charter, policies, procedures | |

Cost Details:

Budgeted	\$3,840.00
Actual Bid	
Estimated Expenditure	
Acct. Name(s)	Forfeiture Fund Account
Line Items #	
Other Funding	

STAFF'S RECOMMENDATION: Chief Aragon, his Command Staff, and Eric Robicheaux (the department's contract *Crime Analyst*) recommend this action.

FISCAL IMPACT: Funding via "forfeiture fund account."

RESOLUTION NO. R-2022-0029

A RESOLUTION AUTHORIZING THE HIRING OF A CONTRACTOR TO PERFORM A
MANPOWER ANALYSIS

WHEREAS, the La Marque Police Department desires to retain an outside consultant to conduct a manpower analysis.

WHEREAS, a manpower analysis will enable the La Marque Police Department to plan for its current and future staffing needs and provide analysis on crime prevention.

NOW, THEREFORE, BE IT RESOLVED BY THE CITY COUNCIL OF LA MARQUE THAT:

The foregoing recitals are hereby found to be true and correct and are hereby adopted by the City Council and made a part hereof for all purposes as findings of fact.

The City Manager is authorized to sign the Contract With Dr. Everette Penn attached to this resolution.

DULY PASSED by a majority vote of all members of the City Council of the City of La Marque on the 13th day of June 2022.

Keith Bell
Mayor

Kierra Nance, TRMC
City Clerk

Professional Services Agreement

This Professional Services Agreement ("Agreement") is made and entered this ____ day of _____ ("Effective Date") by and between **Dr. Everette B. Penn** whose address is University of Houston-Clear Lake, 2700 Bay Area Blvd., Houston, Texas 77058, hereinafter referred to as "Contractor" and **City of La Marque, Texas** whose address **1111 Bayou Road, La Marque, Texas 77568**, hereinafter referred to as "City" (collectively the "Parties").

WITNESSES:

WHEREAS, The City has procured an outside consultant to produce a report on the City of La Marque Police Department's Manpower Analysis Report ("Work") to be performed by an independent contractor; and

WHEREAS Contractor is able, willing, and capable, and possesses the necessary technical knowledge, trained personnel, equipment, licenses, and expertise to perform the Work as an independent contractor to be requested by the City.

NOW, THEREFORE, in consideration of the provisions for payment and the mutual terms, conditions, and covenants hereinafter set forth, the Parties agree as follows:

A. TERM

This Agreement shall be effective from June 14, 2022, to completion on June 30, 2022.

B. SERVICES

The work performed by Contractor under this Agreement shall be performed for the City of La Marque, Texas, solely. The services provided to the City of La Marque are as follows:

1. Literature Review of the subject/best practices for Methodology: Four (4) hours;
2. Reading and review of current numbers: (data will be provided by Chief Aragon): One (1) hour;
3. Input of data/Calculation and Findings – Two (2) hours ;
4. Writing of quantitative findings: Four (4) hours;
5. Qualitative research (interviewing officers, some ride-alongs and observations): Twelve (12) hours;
6. Second review of the literature after quantitative and qualitative findings: Two (2) hours;
7. Write Final Report and make Final Power Point - Four (4) hours;
8. Presentation of Report with Question and Answer Session: Three (3) hours; and
9. Transportation and materials will be provided in-kind.

C. COMPENSATION

The agreed hourly rate is **\$120.00 per hour**.

The agreed hourly total is **thirty-two (32) hours**.

\$3,840.00 will be remitted at the completion of the services in this Agreement.

D. INDEPENDENT CONTRACTOR/SUPERVISION

Contractor shall perform the Work as an independent contractor not as an employee of the City. Contractor will not represent itself to third persons as other than an independent contractor of the City, nor shall Contractor offer or agree to assume any obligations or commitments in the City's name. Contractor shall have the right and obligation to control the manner, means, and details of its performance of the Work. Any of Contractor's Services that appear to give the City the right to direct or control details of Contractor's performance of the Work or exercise any measure of control over the work shall be deemed to mean that Contractor shall follow the desires of the City in the results of the Work only; as such Contractor's Work shall not be construed as granting the City control over the performance of the Work or the manner, means, or details by which it is to be accomplished.

E. INSPECTION AND UTILITIES

All Work performed by Contractor shall be subject to inspection and approval by the City at all reasonable times, but such approval shall not relieve Contractor of responsibility for its proper performance of the Work.

F. INDEMNITY

Contractor agrees to indemnify, defend, and hold harmless the City, their officers, agents, and employees, from and against all liabilities, losses, damages, demands, claims, proceedings, judgments, orders, suits, taxes, costs and expenses, including reasonable legal fees and other expenses of litigation to the extent the foregoing result from (i) the negligent acts, errors or omissions of Contractor, its officers, employees, subcontractors, or agents under this agreement, occurring during Contractor's performance of the Work, or (ii) any breach of the duties or obligations under this Agreement by Contractor, its officers, employees, subcontractors, or agents. The foregoing obligation shall include but not be limited to (1) personal injury, disease, or death of any person, including Contractor's, the City's employees, (2) loss of or damage to property of any type, (3) professional liability arising out of errors or omissions and/or negligence about the performance of the Work or services under the Services, (4) any contamination of, injury or damage to, or adverse effect on persons, animals, aquatic, or wildlife, vegetation, waters, air, land, or environment, (5) any violation by Contractor of any applicable federal, state, or local law, rule, or regulation, or (6) any patent or copyright infringement by Contractor.

This section shall survive the conclusion of this Agreement.

G. CONFIDENTIALITY

Contractor shall only utilize information received from the City for providing the services contemplated under this Agreement. Contractor shall not divulge, directly or indirectly, any information acquired by Contractor from the City in the performance of this Agreement to any third party without the express written consent of the City. Any demand for such information shall be forwarded to the City within 48 hours of receipt of such demand by Contractor.

H. CHANGES

The City may request changes to the Services after the applicable Work Order has been fully executed. If Contractor believes a proposed change will either increase or decrease the cost and/or time required for performance, Contractor shall so notify the City, and any subsequent change satisfactory to both Contractor and the City shall be reduced to writing, executed by Contractor and the City, and shall thereafter modify this Agreement accordingly.

I. NOTICES

Any notice, invoice or statement supported in this Agreement shall be in writing and shall be considered duly delivered when mailed by registered or certified mail, postage prepaid, to the following:

TO: Everett B. Penn

TO: City of La Marque, Texas
1111 Bayou Rd
La Marque, TX 77568

J. ENTIRE AGREEMENT; AMENDMENTS AND WAIVERS

This Agreement, together with the Exhibits attached hereto and incorporated herein by this reference, constitute the entire agreement between the Parties pertaining to the subject matter hereof and supersede all prior agreements, understandings, negotiations, and discussions, whether oral or written, of the Parties. No supplement, modification, or waiver of this Agreement shall be binding unless executed in writing by the Parties hereto. No waiver of any of the provisions of this Agreement shall be deemed or shall constitute a waiver of any other provision hereof (regardless of whether similar), nor shall any such waiver constitute a continuing waiver unless otherwise expressly provided.

K. GOVERNING LAW

The provisions of this agreement and the documents delivered pursuant hereto shall be governed by and construed per the laws of the State of Texas.

L. OWNERSHIP OF DOCUMENTS

All drawings, specifications, reports, information, or data prepared by Contractor specifically for the City in fulfillment of the services to be provided under this Agreement shall be the property of the City. Notwithstanding anything to the contrary contained in this Agreement, Contractor's preexisting proprietary information, including but not limited to software, computer programs, standard details, and specifications, shall remain the exclusive property of Contractor. Any reuse of the documents prepared by Contractor under this Agreement for other than their specific intended purpose will be at the sole risk of the user and without liability or legal exposure to Contractor.

M. SUSPENSION AND/OR CANCELLATION

Should either Party be unable to fulfill its obligations under this Agreement in a prompt and professional manner, the other Party shall have the right to cancel or suspend this Agreement with ten (10) days written notice, that shall include from either party a "reason of circumstance". Neither Party shall be considered in default hereof should its failure to fulfill its obligations hereunder be the result of forces beyond that Party's control.

If the City is informed by Contractor that the project covered under the Services is not able to continue, the City shall immediately notify Contractor and terminate this Agreement without further expense to the City or Contractor, except that the City shall pay Contractor for Work performed and/or services provided as of termination.

N. PROFESSIONAL STANDARDS

Contractor shall perform the Work provided for in this Contract in conformance with the standards of care and practice appropriate to the nature of the Work and exercise the degree of thoroughness, competence and care that is customary in its profession and in a professional manner consistent with the interests of the City.

O. CONSEQUENTIAL DAMAGES

Neither party shall be liable to the other for special, indirect, punitive, or consequential damages resulting from or arising out of this Agreement, including, without limitation, loss of profit or business interruptions, however same may be caused.

P. EXECUTION AND COUNTERPARTS

This Agreement may be executed in several counterparts, each of which shall be an original, all of which shall constitute but the same instrument.

IN WITNESS, WHEREOF, the Parties hereto have caused this Agreement to be executed as of the day and year first above written.

Dr. Everette B Penn

City of La Marque, Texas

By_____

By_____

Title_____

Title_____

Date_____

Date_____

ATTACHMENT A

Preparation of LMPD Manpower Analysis

1. Literature Review of the subject/best practices for Methodology - 4 hours
2. Reading and review of current numbers (data will be provided by Chief Aragon)- 1 hour
3. Input of data/Calculation and Findings - 2 hours
4. Writing of quantitative findings- 4 hours
5. Qualitative research (interviewing officers, some ride-alongs and observations)- 12 hours
6. Second review of the literature after quantitative and qualitative findings- 2 hours
7. Write Final Report and make Final Power Point - 4 hours
8. Present Report and Respond to questions and issues- 3 hours.
9. Transportation and materials will be provided in-kind.

Total time and costs shall be 32 hours at \$120.00/hour for a total cost of \$3,840.00

CAUSES OF CRIME

(Published in FBI's *Crime in the United States* Publication)

Historically, the causes and origins of crime have been the subjects of investigation by many disciplines. Some factors that are known to affect the volume and type of crime occurring from place to place are:

- Population density and degree of urbanization.
- Variations in composition of the population, particularly youth concentration.
- Stability of population with respect to residents' mobility, commuting patterns, and transient factors.
- Modes of transportation and highway system.
- Economic conditions, including median income, poverty level, and job availability.
- Cultural factors and educational, recreational, and religious characteristics.
- Family conditions with respect to divorce and family cohesiveness.
- Climate.
- Effective strength of law enforcement agencies.
- Administrative and investigative emphases of law enforcement.
- Policies of other components of the criminal justice system (i.e., prosecutory, judicial, correctional, and probational).
- Citizens' attitudes toward crime.
- Crime reporting practices of the citizenry.



CITY COUNCIL AGENDA FORM

Meeting Date: **June 13, 2022**

Prepared by: R. Sailler

Department: Public Works

Agenda item: _____

Reviewed by: _____

AGENDA ITEM DESCRIPTION: Discussion/possible action regarding ratification of an emergency expenditure to Atlas Copco for the cost of repairs to the blowers at the Wastewater Treatment Plant, in the amount of \$55,460.95

☒

ATTACHMENTS FOR REFERENCE

- Quote

STAFF BRIEFING:

- We have two blowers for the Aeration Basins at the Wastewater Treatment Plant; we must have a redundant unit available at all times.
- The Aeration Basin are the main treatment process at an activated sludge at the Wastewater Treatment Plant without air (blowers) the microorganisms (bugs) we use to treat the water will become inactive or even die, causing a catastrophic breakdown of the treatment process.
- The Atlas Copco Blowers are propriety machines and we must use the manufacturer's designated repair vendor.
- The Blower which we are repairing experienced a severe maintenance related issue and must be repaired as soon as possible.

Has City authorized Engineer reviewed and approved?

N/A

Has City Attorney OR Special Legal Counsel reviewed and approved?

N/A

Have you discussed availability of funds/accounts with Finance Director?

Has Finance Director verified Purchasing Policy followed?

Yes

Have you presented your project to the Grants Administration Team and City Manager?

N/A

HISTORY:

- May 11, 2022 Blower#2 failed at the Wastewater Treatment Plant
- May 12, 2022 Purchase Order processed for emergency expenditure

TARGET IMPLEMENTATION: June 13, 2022



CITY COUNCIL AGENDA FORM

SIGNIFICANT ACTION DATES: May 12, 2022 - Purchase Order Generated

ACTION:

- | | |
|--|---|
| ☐ Ordinance | ☐ Resolution |
| ☐ Special Presentation | ☐ Proclamation |
| ☐ Finance Report | ☐ Public Hearing |
| ☐ Municode Codification | |
| ☒ Mark if this item does not conflict with any Resolution, Ordinance or City Charter, policies, procedures | |

Cost Details:	
Budgeted	
Actual Bid	
Estimated Expenditure	\$55,460.95
Acct. Name(s)	Repair & Maint Sewer Treatment Plant
Line Items #	02-3010-24-00
Other Funding	

STAFF'S RECOMMENDATION: Motion to ratify emergency expenditure to Atlas Copco for the cost of repairs to Blower #2 at the Wastewater Treatment Plant, in the amount of \$55,460.95

FISCAL IMPACT: None

RESOLUTION NO. R-2022-0030

A RESOLUTION RATIFYING THE EMERGENCY PURCHASE FOR REPAIRS TO THE BLOWERS AT THE WASTEWATER TREATMENT PLANT

WHEREAS, the City has previously budgeted for the maintenance of the wastewater treatment plant.

WHEREAS, an emergency occurred at the wastewater treatment plant necessitating the purchase of certain materials and services for the wastewater treatment plant to keep the plant operational.

WHEREAS, the City of La Marque, Texas secured the required materials and services necessary to keep the wastewater treatment plant operational.

NOW, THEREFORE, BE IT RESOLVED BY THE CITY COUNCIL OF LA MARQUE THAT:

The foregoing recitals are hereby found to be true and correct and are hereby adopted by the City Council and made a part hereof for all purposes as findings of fact.

The City Manager's purchase of the required materials and services, described in Exhibit 1 to this Resolution, is ratified and confirmed in all respects.

DULY PASSED by a majority vote of all members of the City Council of the City of La Marque on the 13th day of June 2022.

Keith Bell
Mayor

Kierra Nance, TRMC
City Clerk



Fixed Price Quote #66002857

CITY OF LA MARQUE

Attn: Amanda Hobby
2701 WOODLAND ST
LA MARQUE, 77568-5133

+1 409-795-7996
a.hobby@cityoflamarque.org

04/19/22

Dear Amanda,

We appreciate your interest in our Fixed Price Service.

Fixed Price services range from a simple inspection and diagnostics visit to a full overhaul of compressors and ancillary equipment. Fixed Prices are executed according to the manufacturer's recommendations, including all required parts/kits for the standard maintenance visit, labor, travel and accommodation, when needed, and a complete diagnostics report after each visit. Fixed price jobs are invoiced as one single price.

With Fixed Price services, the correct level of maintenance will be carried, according to parts wear needs, avoiding breakdowns. We only use Genuine Parts and Lubricants which will protect your investment and guarantee high performance levels.

Having the unit serviced by competent and experienced Atlas Copco service engineers is the best way to ensure maintenance is properly carried out and higher operational efficiency.

Atlas Copco is always available to provide you solutions for all of your compressed air needs, from generation to point of use, guaranteeing best performance from your whole system. Genuine parts and lubricants, specially developed for your compressor needs, are kept in stock and our service technicians are always up to date with our maintenance standards and will provide you with the best service in the market.

In case you need additional information on this quotation or any of our other service products, please feel free to contact me at any time.

Kind regards,

Thomas McDaniel
CTS Sales Manager

15045 Lee Road
Houston, TX 77032

Cell:
Fax: (281) 590-5611
thomas.mcdaniel@atlascopco.com



Table 1 - Pricing and Services Summary

Machine Description	Serial Nr	Visits Type	Number of Oil Changes	Oil Type	One Time Price
ZB 110VSD ANSI	APF212182	I	L		\$ 55460.95
Total Price					\$ 55460.95

Important:

Please notice that the consolidated one time price per machine will be shown on the invoice.

Pricing does not include freight.

Pricing does not include taxes

Pricing applies to services performed during normal working hours, weekdays, from 8am – 5pm

Parts Lists

Equipment: ZB 110VSD ANSI - APF212182
Part Description
FUSE
FREQUENCY INVERTER
CONVERTER EDITION UPDATE KIT
FUSE

Pre Work Site Assessment

Location/Customer site: _____ **Date:** _____

<u>Risk Analysis</u>	Yes	No	N/A	Corrective Action Taken?
Is there a Fall risk (compressor on platform, no safety railing, etc.) or ladder use?				
Is the lighting adequate?				
Is there risk of touching hot parts (burn hazard)?				
Is there a danger of flying dust?				
Is there fire exposure?				
Is there a fire extinguisher in the workplace?				
What process has the vacuum pump has been used for?				
What customer permissions are needed? (LOTO, Hot-work, Confined Space, etc.)				
If required, will adequate lifting equipment be supplied?				
Are there any other hazards not listed above?				
Given the hazards, what controls, including Personal Protective Equipment, are required?				
Other comments and considerations				

<u>Site Specific Requirements</u>	Yes	No	N/A	If yes, then how many hours?
Is additional time needed to access the equipment because it's in a difficult location?				
Is the equipment located outdoors?				
If the equipment is located outdoors, then is it covered and protected?				
Is there enough clearance around the equipment to access it properly?				
Is additional time needed due to security procedures?				
Is there safety or site training required?				
Is additional time needed for the LOTO process?				

The following conditions apply

1. The Responsibilities and rights of the parties

- 1.1. The customer will ensure that:
 - 1.1.1. The routine maintenance of the equipment is carried out in accordance with Atlas Copco's instruction book;
 - 1.1.2. The equipment log book is filled in daily;
 - 1.1.3. At all times the equipment is kept in the environmental conditions recommended by Atlas Copco and the instructions relating to the operation of the equipment as advised by Atlas Copco from time to time are followed.
- 1.2. The customer will confirm to Atlas Copco that the instruction manual for the equipment is in his possession.
- 1.3. Atlas Copco will contact the customer before the planned time for the visit. The customer will then ensure the equipment is available for inspection.
- 1.4. Maintenance and Inspection will be carried out during normal working hours, 8.00 am - 5.00 pm, Monday to Friday. If this is not practical, any extra cost incurred by Atlas Copco in carrying out maintenance or inspection outside normal working hours will be borne by the customer and invoiced separately.
- 1.5. If any major changes occur in the operating or site conditions of the equipment, this agreement shall become null and void. Major changes would normally involve re-location of the unit, change of coolant or power.
- 1.6. The customer shall inform Atlas Copco immediately in the event of: malfunctions such as abnormal noise, leakage or any other phenomenon that may result in premature failure of the equipment; malfunctions of the hour meter; a planned transfer of the equipment or changes in its environmental conditions.
- 1.7. The customer will give necessary assistance to Atlas Copco in the performance of its obligations under this agreement by providing lifting facilities, lighting and unrestricted access to the equipment at the agreed time. Any costs and/or expenses incurred by Atlas Copco as a result of access to the equipment or facilities being delayed from the agreed time will be borne by the customer and invoiced separately by Atlas Copco.
- 1.8. The customer shall be responsible for a 25% restocking fee for any replacement parts order cancelled after the shipment of the parts.

2. Services

- 2.1. The price includes all costs of labor and material to perform a fixed price repair as described in the "Quotation" section excluding applicable taxes, except where under the terms of this agreement Atlas Copco is entitled to make an extra charge for these.
- 2.2. After visit a report on the condition of the equipment will be submitted to the customer by Atlas Copco.

3. Limitation and Termination

- 3.1. Atlas Copco shall not be obliged to inspect any equipment in the event of:
 - 3.1.1. Negligence by the customer in the performance of daily maintenance according to Clause 1.1;
 - 3.1.2. Any failure of the equipment caused by unforeseen circumstances including, but not limited to failure, interruption or out of specification provision of services to the equipment such as quality and/or quantity of cooling water, air, electrical power etc., accidental or willful damage to the equipment by the customer or a third party.
- 3.2. This agreement may be terminated by mutual agreement in writing of the parties.
- 3.3. Atlas Copco shall be entitled to terminate this agreement by notice in writing to the customer:
 - 3.3.1. In the circumstances referred to in Clauses 1.5 and 3.1;
 - 3.3.2. If the customer goes into liquidation or makes any voluntary arrangement with its creditors or becomes subject to an administration order or an encumbrance takes possession of or a receiver is appointed over any of the property or assets of the customer;
 - 3.3.3. If the customer ceases or threatens to cease to carry on business.
- 3.4. Neither party shall be liable to the other party for any indirect, consequential, incidental, special, punitive or exemplary damages or loss, of any kind, including, without limitation, any loss of business, lost profits or interruption of services (even if such party has been advised of the possibility of such damages or such damages could have been reasonably foreseen by such party). The total liability of the parties under this agreement after customer's payment of the purchase price for the product(s)/service(s) shall be limited to the amount of such purchase price as the exclusive remedy of the non-breaching party.
- 3.5. Temporary hire of equipment is not included to cover equipment outages unless otherwise agreed in writing by Atlas Copco.

4. Force Majeure

- 4.1. The delay or non-performance of any obligation under this agreement shall be excused if caused by an event beyond such party's reasonable control including but not limited to:
 - 4.1.1. Acts of God, restriction in the use of power, storm, lock out, strike, fire, civil commotion or civil unrest, act of war, compliance with the regulation or order of any governmental authority, quarantine, epidemic, or pandemic.

5. Guarantee

- 5.1. Atlas Copco warrants that the products provided are free from defects in material and workmanship and services are performed in a workmanlike manner. Atlas Copco standard equipment warranty applies and is available upon request.
- 5.2. THE FOREGOING WARRANTIES ARE EXCLUSIVE AND IN LIEU OF ALL OTHER WARRANTIES (WRITTEN, ORAL, IMPLIED, OR OTHERWISE), AND ALL OTHER WARRANTIES, INCLUDING BUT NOT LIMITED TO ANY IMPLIED WARRANTIES OF MERCHANTABILITY OR FITNESS FOR A PARTICULAR PURPOSE, ARE HEREBY EXPRESSLY DISCLAIMED.

6. Environmental Damages

- 6.1. The Environmental Management at any site on which Atlas Copco equipment is used is the responsibility of the Customer. In this regard Atlas Copco disclaims any responsibility for any infringement which occurs related to Acts, Rules or Regulations pertaining to environmental pollution aspects such as noise, atmospheric, water, sewer, dangerous goods, waste disposal etc.

7. General

- 7.1. If any term of this agreement is held by any court or other competent authority to be void or unenforceable in whole or in part the other terms of this agreement and the remainder of the affected term shall continue to be valid.
- 7.2. Any notice to be given by either party to the other under this agreement may be delivered by hand or sent by first class post to the other party at the address for that party shown in this agreement. Any notice delivered by hand shall be deemed to have been served on delivery and any notice sent by post shall be deemed to have been served within 48 hours after posting.
- 7.3. Any waiver by Atlas Copco of a breach of any terms of this agreement by the customer shall not be considered as a waiver of any subsequent breach of the same term or any other term.

8. SMARTLINK

The equipment may include a data monitoring service called SMARTLINK. The data received by Atlas Copco may be used by Atlas Copco and certain third party distributors and contractors for the purpose of increasing overall customer service. Atlas Copco will use commercially reasonable efforts to ensure that Purchaser's data is kept confidential. Purchaser acknowledges that the use of the SMARTLINK is provided "as is", that use of the service is entirely at Purchaser's risk, and that Atlas Copco may discontinue the SMARTLINK service at any time. Purchaser may request discontinuance of the SMARTLINK service at any time. SMARTLINK Terms and Conditions are available upon request.

Pricing does not include freight.
Pricing does not include taxes

Pricing applies to services performed during normal working hours, weekdays, from 8am – 5pm

Signed for and on behalf of Atlas Copco:
Signature:

Signed for and on behalf of the customer:
Signature:

Name: Thomas McDaniel	Name: Amanda Hobby
Position: CTS Sales Manager	Position:
Date: 04/19/22	Date: 04/19/22
	Customer# 100379461
	PO#





CITY COUNCIL AGENDA FORM

Meeting Date: **June 13, 2022**

Prepared by: Patty Rees

Department: Human Resources

Agenda item: _____

Reviewed by: _____

AGENDA ITEM DESCRIPTION: Discussion/possible action regarding adopting Resolution No. **R-2022-0032** accepting a prospective Workforce Solutions On-the-Job Training Agreement

☒

ATTACHMENTS FOR REFERENCE:

Workforce Solutions On the Job Agreement

STAFF BRIEFING:

- City provides training to the Employee which includes competencies and skills needed for the position, and employs the Employee on a full-time basis at minimum of thirty hours per week. Employee is considered a regular, non-contract employee of the City.
- Reimbursement for on-the-job training shall not exceed 400 hours or the allowable training hours set forth in the employee on-the-job training plan, whichever is less. Overtime is excluded from Training hours.

TARGET IMPLEMENTATION: As soon as possible.

Has City authorized Engineer reviewed and approved?

N/A

Has City Attorney OR Special Legal Counsel reviewed and approved?

N/A

Have you discussed availability of funds/accounts with Finance Director?

Has Finance Director verified Purchasing Policy followed?

N/A

Have you presented your project to the Grants Administration Team and City Manager?

N/A

HISTORY: N/A

TARGET IMPLEMENTATION: ASAP

SIGNIFICANT ACTION DATES: N/Z



CITY COUNCIL AGENDA FORM

ACTION: N/A

- | | |
|--|---|
| ☐ Ordinance | ☐ Resolution |
| ☐ Special Presentation | ☐ Proclamation |
| ☐ Finance Report | ☐ Public Hearing |
| ☐ Municode Codification | |
| ☒ Mark if this item does not conflict with any Resolution, Ordinance or City Charter, policies, procedures | |

Cost Details:	
Budgeted	
Actual Bid	
Estimated Expenditure	
Acct. Name(s)	
Line Items #	
Other Funding	

STAFF'S RECOMMENDATION: Motion to approve Workforce Solutions On-the-Job Training Agreement

FISCAL IMPACT: N/A

RESOLUTION NO. R-2022-0032

A RESOLUTION AUTHORIZING THE CITY MANAGER TO ENTER INTO AN AGREEMENT WITH WORKFORCE SOLUTIONS

WHEREAS, the City of La Marque requires assistance from time to time to recruit candidates for employment with the City of La Marque.

WHEREAS, the City of La Marque desires to use Workforce Solutions to assist with this recruitment.

WHEREAS, Workforce Solutions provides for reimbursement to the City of La Marque for training hours for new employees for the City of La Marque.

NOW, THEREFORE, BE IT RESOLVED BY THE CITY COUNCIL OF LA MARQUE THAT:

The foregoing recitals are hereby found to be true and correct and are hereby adopted by the City Council and made a part hereof for all purposes as findings of fact.

The City Manager is authorized to sign the agreement with Workforce Solutions attached to this Resolution.

DULY PASSED by a majority vote of all members of the City Council of the City of La Marque on the 13th day of June 2022.

Keith Bell
Mayor

Kierra Nance, TRMC
City Clerk

EMPLOYER LEGAL BUSINESS NAME: City of La Marque		TWC TAX ID #: FEIN #: 74-6012995 WIT ID: 1013154
EMPLOYER ADDRESS: 1111 Bayou Road, La Marque Tx 77568		
CONTACT PERSON: Patty Rees		TITLE: Human Resource Director
TELEPHONE: 409-938-9249	FAX: 409-935-0401	EMAIL: p.rees@cityoflamarque.org

This On-the-Job Training (OJT) Agreement is between the Employer and the Employer Service Division of Workforce Solutions (ESD), herein after called the OJT Provider and City Of La Marque, herein after called Employer. The purpose of this agreement is to establish the general terms and conditions for training; the job candidate is herein called the Employee. Both parties agree to the terms and conditions set forth within this agreement.

This Agreement is entered into as of the _____ between (Employer) and ESD) and expires on the anniversary of this date or on the last day of an employee's on-the-job training plan begun under this agreement.

Section 1: Employer Agreement

1. Employer agrees to provide training to the Employee which includes competencies and skills needed for the position, and will employ the Employee on a full-time basis at a minimum of thirty hours per week. Employee is considered a regular, non-contract employee of the Employer.
2. Reimbursement for on-the-training shall not exceed 400 hours or the allowable training hours set forth in the employee on-the-job training plan, whichever is less. Overtime is excluded from Training Hours.
3. Employer agrees to maintain adequate time and attendance, payroll, and other records to support amounts reimbursed under the OJT agreement. Documents must include company name, employee name, pay period, wage rate, and hours.
4. Employer agrees to submit payroll documentation no later than 40 days from the start of training, and every 40 days thereafter until completion of training. In the event of an OJT trainee termination or resignation prior to the completion of training, the employer agrees to provide payroll documentation within 30 days of the final day of employment. Failure to submit payroll documentation as outlined may result in forfeiture of payment.
5. Employer shall inform the OJT Provider of any continued absenteeism or other problems that may arise regarding the Employee for any reason.
6. Employer agrees to maintain contact with the OJT provider and provide feedback on the referrals sent for review and/or feedback regarding the OJT employees training progress.
7. Employer shall notify the OJT Provider in writing of the termination or resignation of the Employee for any reason within five (5) calendar days of the occurrence of events. Failure to notify OJT Provider may result in forfeiture of payment.
8. Employer agrees that records that are directly related to the OJT agreement are subject to review, monitoring, and audit by the OJT Provider, the State and/or the federal government, and will be made available upon request.
9. Employer shall provide adequate insurance coverage to protect against legal liability arising out of OJT activity.
10. Employer shall preserve all OJT Employee payroll records, fringe benefits and personnel records for a minimum of four years following last payment from the OJT Provider to the employer.
11. Employer certifies that the company is financially solvent on the date of this agreement, and the Employer's best projection is that they will be financially able to continue employing the employee after completion of their training.
12. Employer assures that within the last 120 days, the company has not relocated from another area and

- employees were not laid off at the previous location as a result of relocation.
13. Employer agrees that wage and labor standards will be adhered to and to pay the employee at the same rates, including increases and benefits as employees who are situated in similar jobs and pay at least the state minimum wage. No contributions to retirement funds shall be made on behalf of the employee from OJT funds.
 14. Employee shall be provided with Workers' Compensation or equivalent coverage and may work overtime in accordance with the Fair Labor Standards Act.
 15. Employer will ensure that employment and training will be in full accordance with all applicable federal, state, and local laws and ordinances including but not limited to anti-discrimination, labor and employment laws, environmental and health and safety laws).
 16. Employer certifies that this agreement will not impair existing agreements for services or collective bargaining agreements and that either it has the concurrence of the appropriate labor organization as to the design and conduct of an OJT, or it has no collective bargaining agreement with a labor organization that covers the OJT position. Employer further assures that OJT funds will not be used to assist, promote or deter union organizing.
 17. Employer certifies that no member of the OJT employee's immediate family is engaged in an administrative capacity for the Employer, or will directly supervise the OJT Employee. For the purpose of this agreement, immediate family is defined as spouse, children, parents, grandparents, grandchildren, brothers, sisters or person bearing the same relationship to the OJT Employee spouse.
 18. Employer assures that the Employee has not been hired into or will remain working in any position when any other person is on layoff from the same or a substantially equivalent job within the same organizational unit or has been bumped and has recall rights to that position, nor if the OJT is created in a promotional line that infringes on opportunities of current employees.
 19. Employer agrees to notify OJT Provider of changes in Employer's ownership status, business activity, and/or contact information. Failure to do so within (30) calendar days of the change, may result in forfeiture of reimbursement.
 20. Employer agrees that employer referrals, individuals who are referred by the employer to Workforce Solutions, must meet eligibility and participation criteria prior to employment.
 21. Employer agrees to be liable for, and to indemnify, defend, and hold Workforce Solutions harmless, to the extent allowed by law, from all claims, suits, judgments, or damages, including court costs and attorneys' fees, arising out of the negligent acts or omissions of the Employer during the operation of the agreement. Nothing herein is intended to serve as a waiver of sovereign immunity by any provider to which sovereign immunity may be applicable. Nothing herein shall be construed as consent by a state agency or political subdivision of the State of Texas to be used by third parties in any matter arising out of any agreement.

Section 2: OJT Provider Agreement

1. OJT Provider determines eligibility of the Employee and occupation.
2. OJT Provider will reimburse Employer for the costs of training outlined in the employee training plan. During on-the-job training, reimbursement may be up to fifty (50) percent of the Employee wage for up to a maximum wage of \$21.00 per hour over and up to a four hundred (400) hours during the training period per employee, upon timely receipt of approved payroll documents. Approved payroll documents for the training may include a payroll summary that includes total hours worked during training period, hourly wage, and/ or the employee's paystubs. An evaluation of the Employee progress provided upon each request for reimbursement or in accordance with the progress report schedule on the on-the-job training plan, whichever is more frequent.
3. OJT Provider shall reimburse Employer for duration of the training period as defined in this agreement, in an amount not to exceed total reimbursement for extraordinary costs of training to be provided by the Employer to the employee. Overtime, holidays, sick time, vacation pay, paid time off or otherwise extraordinary pay are not reimbursable.

4. OJT Provider will facilitate payment as training progresses and upon receipt of a Progress Report and Supportive Payroll documents. Progress reports and supporting payroll documentation will be requested at the end of each month or at the employer's discretion until the completion of the agreed training period. If training is less than four (4) weeks, progress report and supporting payroll documentation will be requested at training completion.

ADDITIONAL TERMS

1. OJT agreement terms are subject to modification or termination due to actions taken by the Federal, State, or Local governments that result in an impediment of agreement purpose. Such actions include, but are not limited to withdrawal of funding.
2. OJT Plan Agreement must be executed prior to hiring an OJT Employee.
3. The OJT Employee is considered "hired" at the point they begin the OJT position and no on-the-job training will commence prior to the agreement start date. Current, employed workers may not be enrolled in OJT.
4. Termination of the employee prior to completion of thirty (30) hours of employment, for any cause, will result in no reimbursement to Employer.
5. No reimbursement shall be made for training costs incurred during a period of work stoppage at the employer's worksites, which constitutes training locations under this agreement.
6. Reimbursement for on-the-job training for any one employee is limited to \$4200.00. Individual on-the-job training plans may not exceed four hundred hours (400) hours for on-the-job training.

Unless the Employer's breach of this agreement is waived by the OJT Provider in writing, the OJT Provider may, by written notice of breach to the Employer, terminate the agreement upon no less than seventy-two (72) hours' notice. Said notice shall be delivered by certified mail, return receipt requested, or in person with proof of delivery. Waiver of breach of any provision of this agreement shall not be deemed to be a waiver of any other breach and shall not be construed to be a modification of the terms of the agreement.

Section 3: Authorized Signatures

By signing below, all parties acknowledge the terms and conditions in this OJT agreement.

DATE:

DATE:

EMPLOYER SIGNATURE:

PROVIDER SIGNATURE:

TYPE/PRINT NAME:

TYPE/PRINT NAME:

TITLE:

TITLE:

Sponsor for Registered Apprenticeship Y/N



CITY COUNCIL AGENDA FORM

Meeting Date: June 13, 2022

Agenda item: _____

Prepared by: Kierra Nance

Reviewed by: _____

Department: Mayor & City
Council

AGENDA ITEM DESCRIPTION: Discussion/possible action regarding appointments and/or reappointments to fill various positions of the Boards and Commissions

X

ATTACHMENTS FOR REFERENCE

1. Vacant or expiring members Boards and Commissions
2. Current applications on file

STAFF BRIEFING:

- Appointments and reappointments have been on the City Council agenda and a few vacancies have occurred within this time period that are critical to have full boards / commissions present to conduct business
- Yellow highlighted names and terms have expired OR the position is VACANT
- Green highlighted names will be expiring at the end of this year
- **BOARD OF ADJUSTMENTS** - District "C" has an alternate appointment
- **BUILDING STANDARDS COMMISSION** - District "B" and District "D" have one appointment each and Mayor has one alternate position
- **CEMETERY** - District "B" and Mayor each have one appointment
- **CIVIL SERVICE COMMISSION** - City Manager has two appointments
- **KEEP LA MARQUE BEAUTIFUL COMMISSION** - District "B" has one appointment
- **PARKS BOARD** - District "C" has one appointment
- **PLANNING & ZONING COMMISSION** - District "B" has two appointments

HISTORY:

- Historically, appointments are made as vacancies occur (if possible) and as members reach the end of their terms, based on applications on file, and in accordance with ordinance



CITY COUNCIL AGENDA FORM

- The ordinance that establishes each Board and Commission requires that the positions be staggered; this is the reason that there are different years for terms ending

TARGET IMPLEMENTATION: As soon as possible, as to fill each Board or Commission with the number of members required to conduct City business

SIGNIFICANT ACTION DATES:

Some terms have ended and several more will expire at the end of this year

ACTION:

- | | |
|--|---|
| ☐ Ordinance | ☐ Resolution |
| ☐ Special Presentation | ☐ Proclamation |
| ☐ Finance Report | ☐ Public Hearing |
| ☒ Other - appointments/or reappointments to Boards & Commissions | |
| ☒ Mark if this item does not conflict with any Resolution, Ordinance or City Charter, policies, procedures | |

Cost Details:

Budgeted	N/A
Actual Bid	N/A
Estimated Expenditure	N/A
Acct. Name(s)	N/A
Line Item #	N/A
Other Funding	N/A

STAFF'S RECOMMENDATION: Motion to approve appointments and/or reappointments to fill various positions of the Boards and Commissions

FISCAL IMPACT: N/A (Boards and Commission members serve without pay)

From: noreply@civicplus.com
To: [Kierra Nance](#); [Virginia Galicia](#)
Subject: Online Form Submittal: CANDIDATE APPLICATION FORM FOR COUNCIL-APPOINTED BOARDS & COMMISSIONS
Date: Tuesday, May 17, 2022 2:37:33 PM

CANDIDATE APPLICATION FORM FOR COUNCIL-APPOINTED BOARDS & COMMISSIONS

Board Preference 1	Parks Board
Board Preference 2:	Parks Board
First Name	Elise
Last Name	Wagner
Address1	2718 Patricia St.
Address2	<i>Field not completed.</i>
City	La Marque
State	Texas
Zip	77568
Are you a resident of La Marque?	Yes
Phone Number	14094975424
Profession	homemaker
Special Knowledge or Experience applicable to City Board/Commission function:	Homeschool mother and previous cub scout leader, committed to keeping our parks clean and accessible to families like my own and reduce crime rate by giving young people a place to enjoy nature and keep them out of trouble
Other Civic Activities:	n/a
Disclaimer	I understand and agree,
Disclaimer	I understand and agree.
Today's Date	5/17/2022 2:30 PM

Email not displaying correctly? [View it in your browser.](#)



CITY COUNCIL AGENDA FORM

Meeting Date: June 13, 2022

Prepared by: Alex Getty

Department: EDC

Agenda item: _____

Reviewed by: _____

AGENDA ITEM DESCRIPTION: Discussion/possible action regarding the exterior remodels of 1130 1st Street and 418 Laurel

ATTACHMENTS FOR REFERENCE

1. Executed EDC Board meeting minutes from the March 15, 2022 meeting
2. Renderings of 1130 1st Street and 418 Laurel provided by Helm Design Group

STAFF BRIEFING:

- The EDC Board was originally scheduled to consider this item at the March 2020 meeting
- The meeting was canceled due to the beginning of the pandemic
- Subsequent efforts to address the pandemic and the uncertainty of the outcome, further delayed plans
- Like the streetscaping currently under construction at Laurel and 1st Street, this is a continuation of the 2017 Renaissance District Revitalization Plan developed by Texas A&M through the Texas Coastal Watershed Program

Has City authorized Engineer reviewed and approved?

Required for all plats, construction documents, utilities projects, etc.

No, construction documents will not be drafted until initial approval from Council.

Has City Attorney OR Special Legal Counsel reviewed and approved?

Required for contracts, agreements, ordinances, and resolutions.

Yes, special counsel has reviewed the agreement with Helm Design Group.

Have you discussed the availability of funds/accounts with the Finance Director?

Yes, the Finance Director attends EDC Board meetings. This step is congruent with adherence to the policy.

Have you presented your project to the Grants Administration Team and City Manager?

N/A

HISTORY:

- 1130 1st Street was originally built in 1959
- 418 Laurel was originally built in 1960



CITY COUNCIL AGENDA FORM

TARGET IMPLEMENTATION:

Upon approval

SIGNIFICANT ACTION DATES:

March 15, 2022 - EDC Board

ACTION:

- | | |
|--|---|
| ☐ Ordinance | ☐ Resolution |
| ☐ Special Presentation | ☐ Proclamation |
| ☐ Finance Report | ☐ Public Hearing |
| ☐ Municode Codification | |
| ☒ Mark if this item does not conflict with any Resolution, Ordinance or City Charter, policies, procedures | |

Cost Details:

Budgeted	
Actual Bid	
Estimated Expenditure	\$800,000-\$880,000
Acct. Name(s)	Repair & Maintenance - Facilities
Line Items #	19-3010
Other Funding	Cash Reserves

STAFF'S RECOMMENDATION: Motion to approve the exterior remodels of 1130 1st Street as well as 418 Laurel and the expenditures associated with it

FISCAL IMPACT: The goal is for downtown to continue to be an economic driver and gathering place for generations to come. Strategic moves like this create a place and activity in downtown La Marque



**LA MARQUE ECONOMIC DEVELOPMENT CORPORATION
REGULAR MEETING MINUTES
March 15, 2022**

AGENDA:

1. CALL TO ORDER

Board member Hocking called the meeting to order at 10:01 a.m.

2. ROLL CALL

PRESENT:

Gene Smith - Secretary

Tracie Steans (202 Bayou St. La Marque, TX 77568)

Cleveland Lane

Bobby Hocking

ABSENT:

Ron Crowder - President

City Officials:

Cesar Garcia

City Manager

Alex Getty

EDC Director

Suzy Kou

Finance Director

Kierra Nance

City Clerk

Gina Galicia

Deputy City Clerk

Mandy Woodburn

EDC Public Relations Specialist

3. APPROVAL OF MINUTES

a. Regular meeting of February 15, 2022

Board member Smith made a motion to approve the February 15, 2022 minutes. Board member Lane seconded the motion. MOTION PASSED UNANIMOUSLY.

4. FINANCIAL REPORT

a. Presentation of the monthly financial report

The financial report stood as submitted.

5. PRESENTATION

There were no presentations.

6. NEW BUSINESS

- a. Discussion/possible action regarding ICSC Recon 2022

Director Getty announced that ICSC Recon 2022 will resume at the usual May date, and Board members can attend.

- ** Board member Smith made a motion to allow EDC Director, EDC PR Specialist, Mayor, and any Board member to attend. /Board member Lane seconded. MOTION PASSED UNANIMOUSLY.

- b. Discussion/possible action regarding the hiring of a consultant to facilitate a new strategic plan per request from the City of La Marque

Citizen James Osteen spoke regarding this item, taking note of the Council meeting and some of the directives that were given. He spoke to how some of the goals were unattainable and that he believes that Council leans too much on Economic Development and should have taken responsibility for their objectives.

- ** This item was tabled.

- c. Discussion/possible action regarding the bids for printing and mail house services for Inside La Marque

- ** Board member Smith made a motion to approve Bennett Printing. Board member Lane seconded the motion. MOTION PASSED UNANIMOUSLY.

- d. Discussion/possible action regarding the renderings for the exterior remodel of 1130 1st Street provided by Helm Design Group

- e. Discussion/possible action regarding the renderings for the exterior remodel of 418 Laurel Street provided by Helm Design Group

After some brief discussion between the Board, EDC Director Getty, and City Manager Garcia two options were chosen for further consideration with Helm Design Group.

- ** Board member Smith made a motion to approve the designs in items D and E with modifications. Board member Lane seconded. MOTION PASSED UNANIMOUSLY.

7. OLD BUSINESS

There was no old business to discuss.

8. DISCUSSION

- a. Director's Report - report may include information regarding past, present or future projects

Director Getty presented a report to the Board.

- b. EDC PR Specialist's Report - report to include an overview of efforts as it pertains to public relations

PR Specialist Mandy Woodburn presented her report to the Board.

9. EXECUTIVE SESSION

- a. Section 551.072 of the Government Code - deliberations about real property - land acquisition and or sale
- b. Section 551.071 of the Government Code - consultation with attorney

There was no executive session.

10. ACTION TO BE TAKEN FROM EXECUTIVE SESSION

- a. Consider land acquisition and or sale
- b. Consider action to be taken regarding consultation with attorney

No action was taken.

11. REQUESTS, ANNOUNCEMENTS AND COMMENTS


Board members welcomed new City Manager Garcia, Deputy City Clerk Galicia, Public Relations Specialist Woodburn, and Mr. Osteen for attending.


12. ADJOURNMENT

Board member Lane made a motion to adjourn the meeting. Board member Smith seconded. MOTION PASSED UNANIMOUSLY.

**** Meeting was adjourned at 10:57 a.m.**


Bobby Hocking

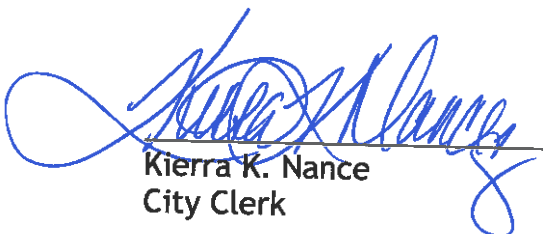
Kierra K. Nance
City Clerk

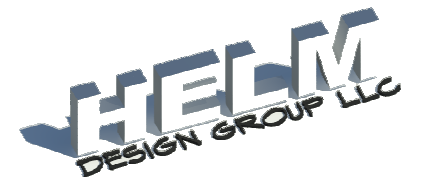

HELM DESIGN GROUP, LLC
979 ASTORIA LANE
League City, TX 77573
281.797.4901 jim@helmdesigngroup.com



418 LAUREL STREET



EDC BUILDING

LA MARQUE ECONOMIC DEVELOPMENT CORPORATION BUILDING RENOVATION



100% SCHEMATIC DESIGN

04/11/22

LA MARQUE ECONOMIC DEVELOPMENT CORPORATION BUILDING RENOVATION: EDC BUILDING AND 418 LAUREL STREET PROPOSAL

ORTHOGRAPHIC VIEW

1130 1st Street and 418 Laurel Street
La Marque, TX 77568



ARCHITECT
HELM Design Group, LLC.
979 Astoria Lane
League City, Texas 77573
P. 281.797.4901

M.E.P.
GK Engineers, LLC.
5959 West Loop South, Suite 835
Bellaire, TX 77401
P. 713.988.8894


STRUCTURAL
Dally + Associates, Inc.
9800 Richmond Ave, Suite 460
Houston, TX 77042
P. 713.377.8881

INDEX OF DRAWINGS

INDEX OF DRAWINGS	
SHEET NO.	SHEET NAME
A0.00	COVER SHEET
A1.00	MASTER SITE PLAN
A2.01	PERMIT OFFICE FLOOR PLAN
A2.02	FLOOR PLAN 418 LAUREL STREET
A2.03	DEMOLITION FLOOR PLAN 418 LAUREL STREET
A6.00	EXTERIOR ELEVATIONS EDC
A7.00	WALL SECTIONS EDC
A7.01	WALL SECTIONS EDC
A7.02	WALL SECTIONS EDC
A7.03	WALL SECTIONS 418 LAUREL STREET

SHEET NO.
A1.00
MASTER SITE PLAN

SCALE: 3/16" = 1'-0" 01

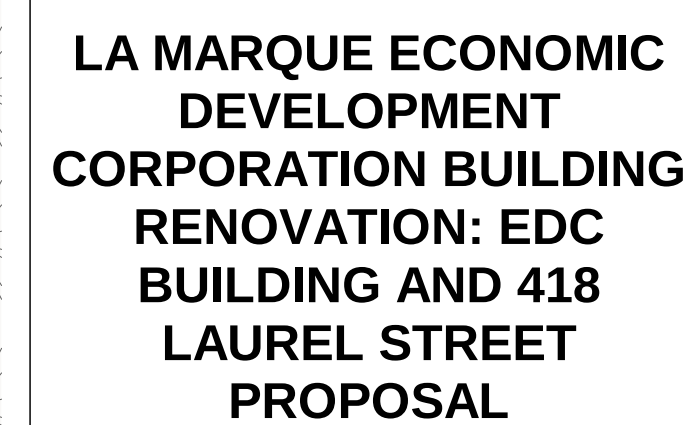



**1130 1st Street and 418
Laurel Street
La Marque, TX 77568**

[illegible]

JOB NO. 190124-083
DATE 03/21/22

SHEET NO.
A2.02
FLOOR PLAN 418
LAUREL STREET

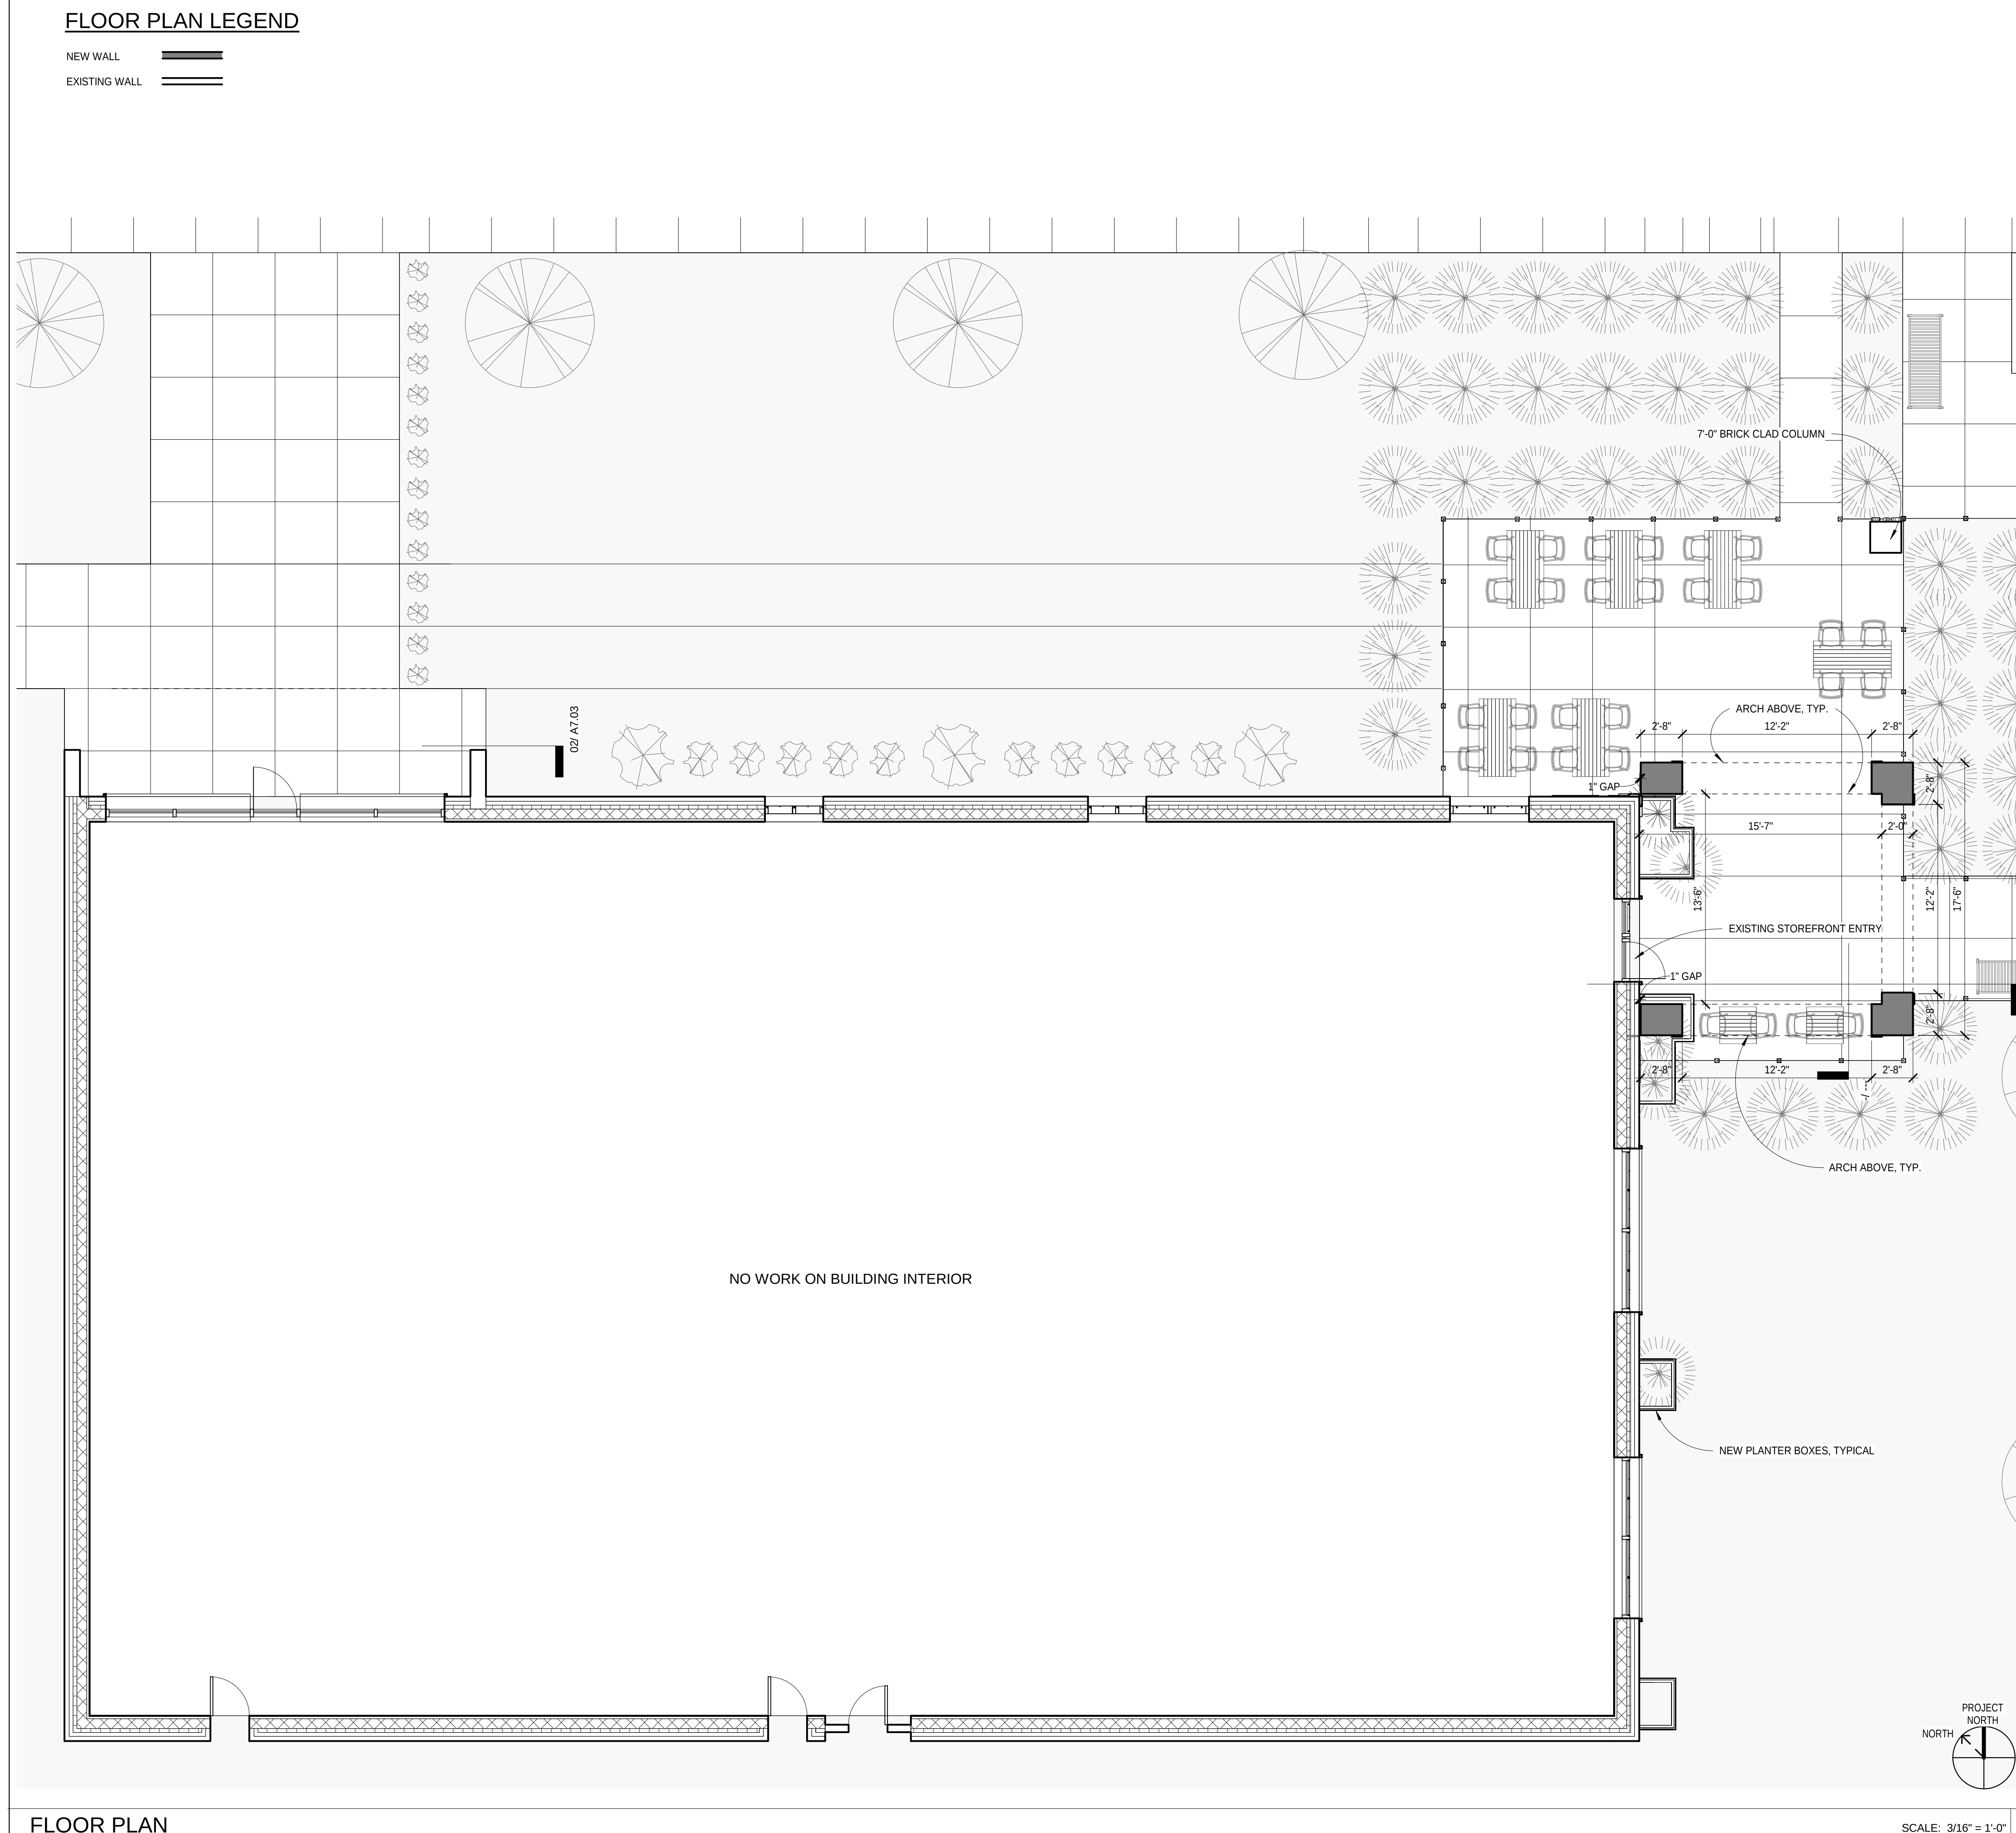

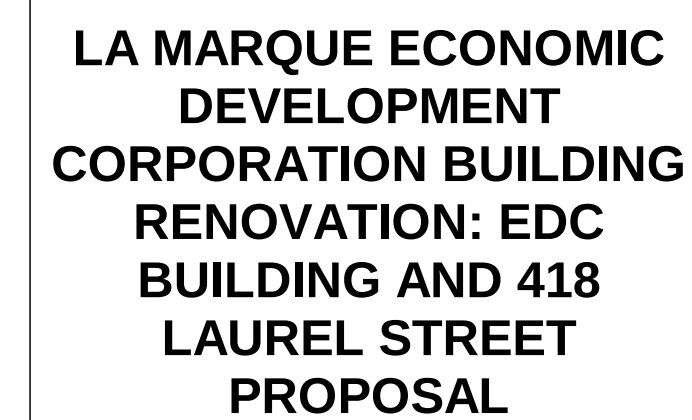



**1130 1st Street and 418
Laurel Street
La Marque, TX 77568**

[illegible]

JOB NO. 190124-083
DATE 03/21/22

SHEET NO.
A6.00
EXTERIOR ELEVATIONS
EDC



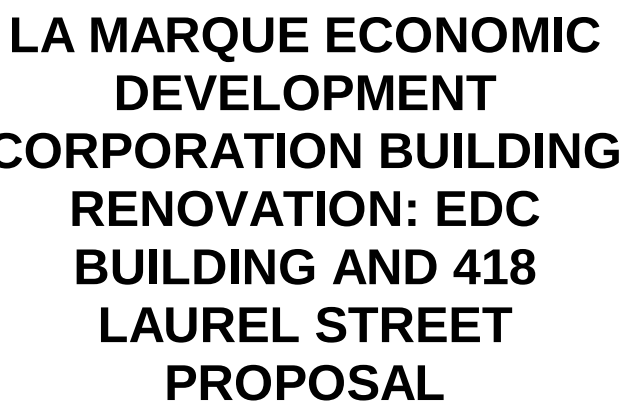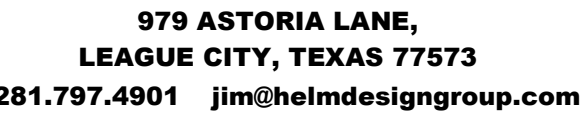

**1130 1st Street and 418
Laurel Street
La Marque, TX 77568**

[illegible]

JOB NO. 190124-083
DATE 03/21/22

SHEET NO.
A6.01
EXTERIOR ELEVATIONS
418 LAUREL STREET



NORTH ELEVATION

SCALE: 1/4" = 1'-0"

04



LA MARQUE ECONOMIC
DEVELOPMENT
CORPORATION BUILDING
RENOVATION: EDC
BUILDING AND 418
LAUREL STREET
PROPOSAL


1130 1st Street and 418
Laurel Street
La Marque, TX 77568

Revisions

No.	Date	Description
03/21/22		100% SCHEMATIC DESIGN

JOB NO. 190124-083
DATE 03/21/22


SHEET NO.
A7.00
WALL SECTIONS EDC

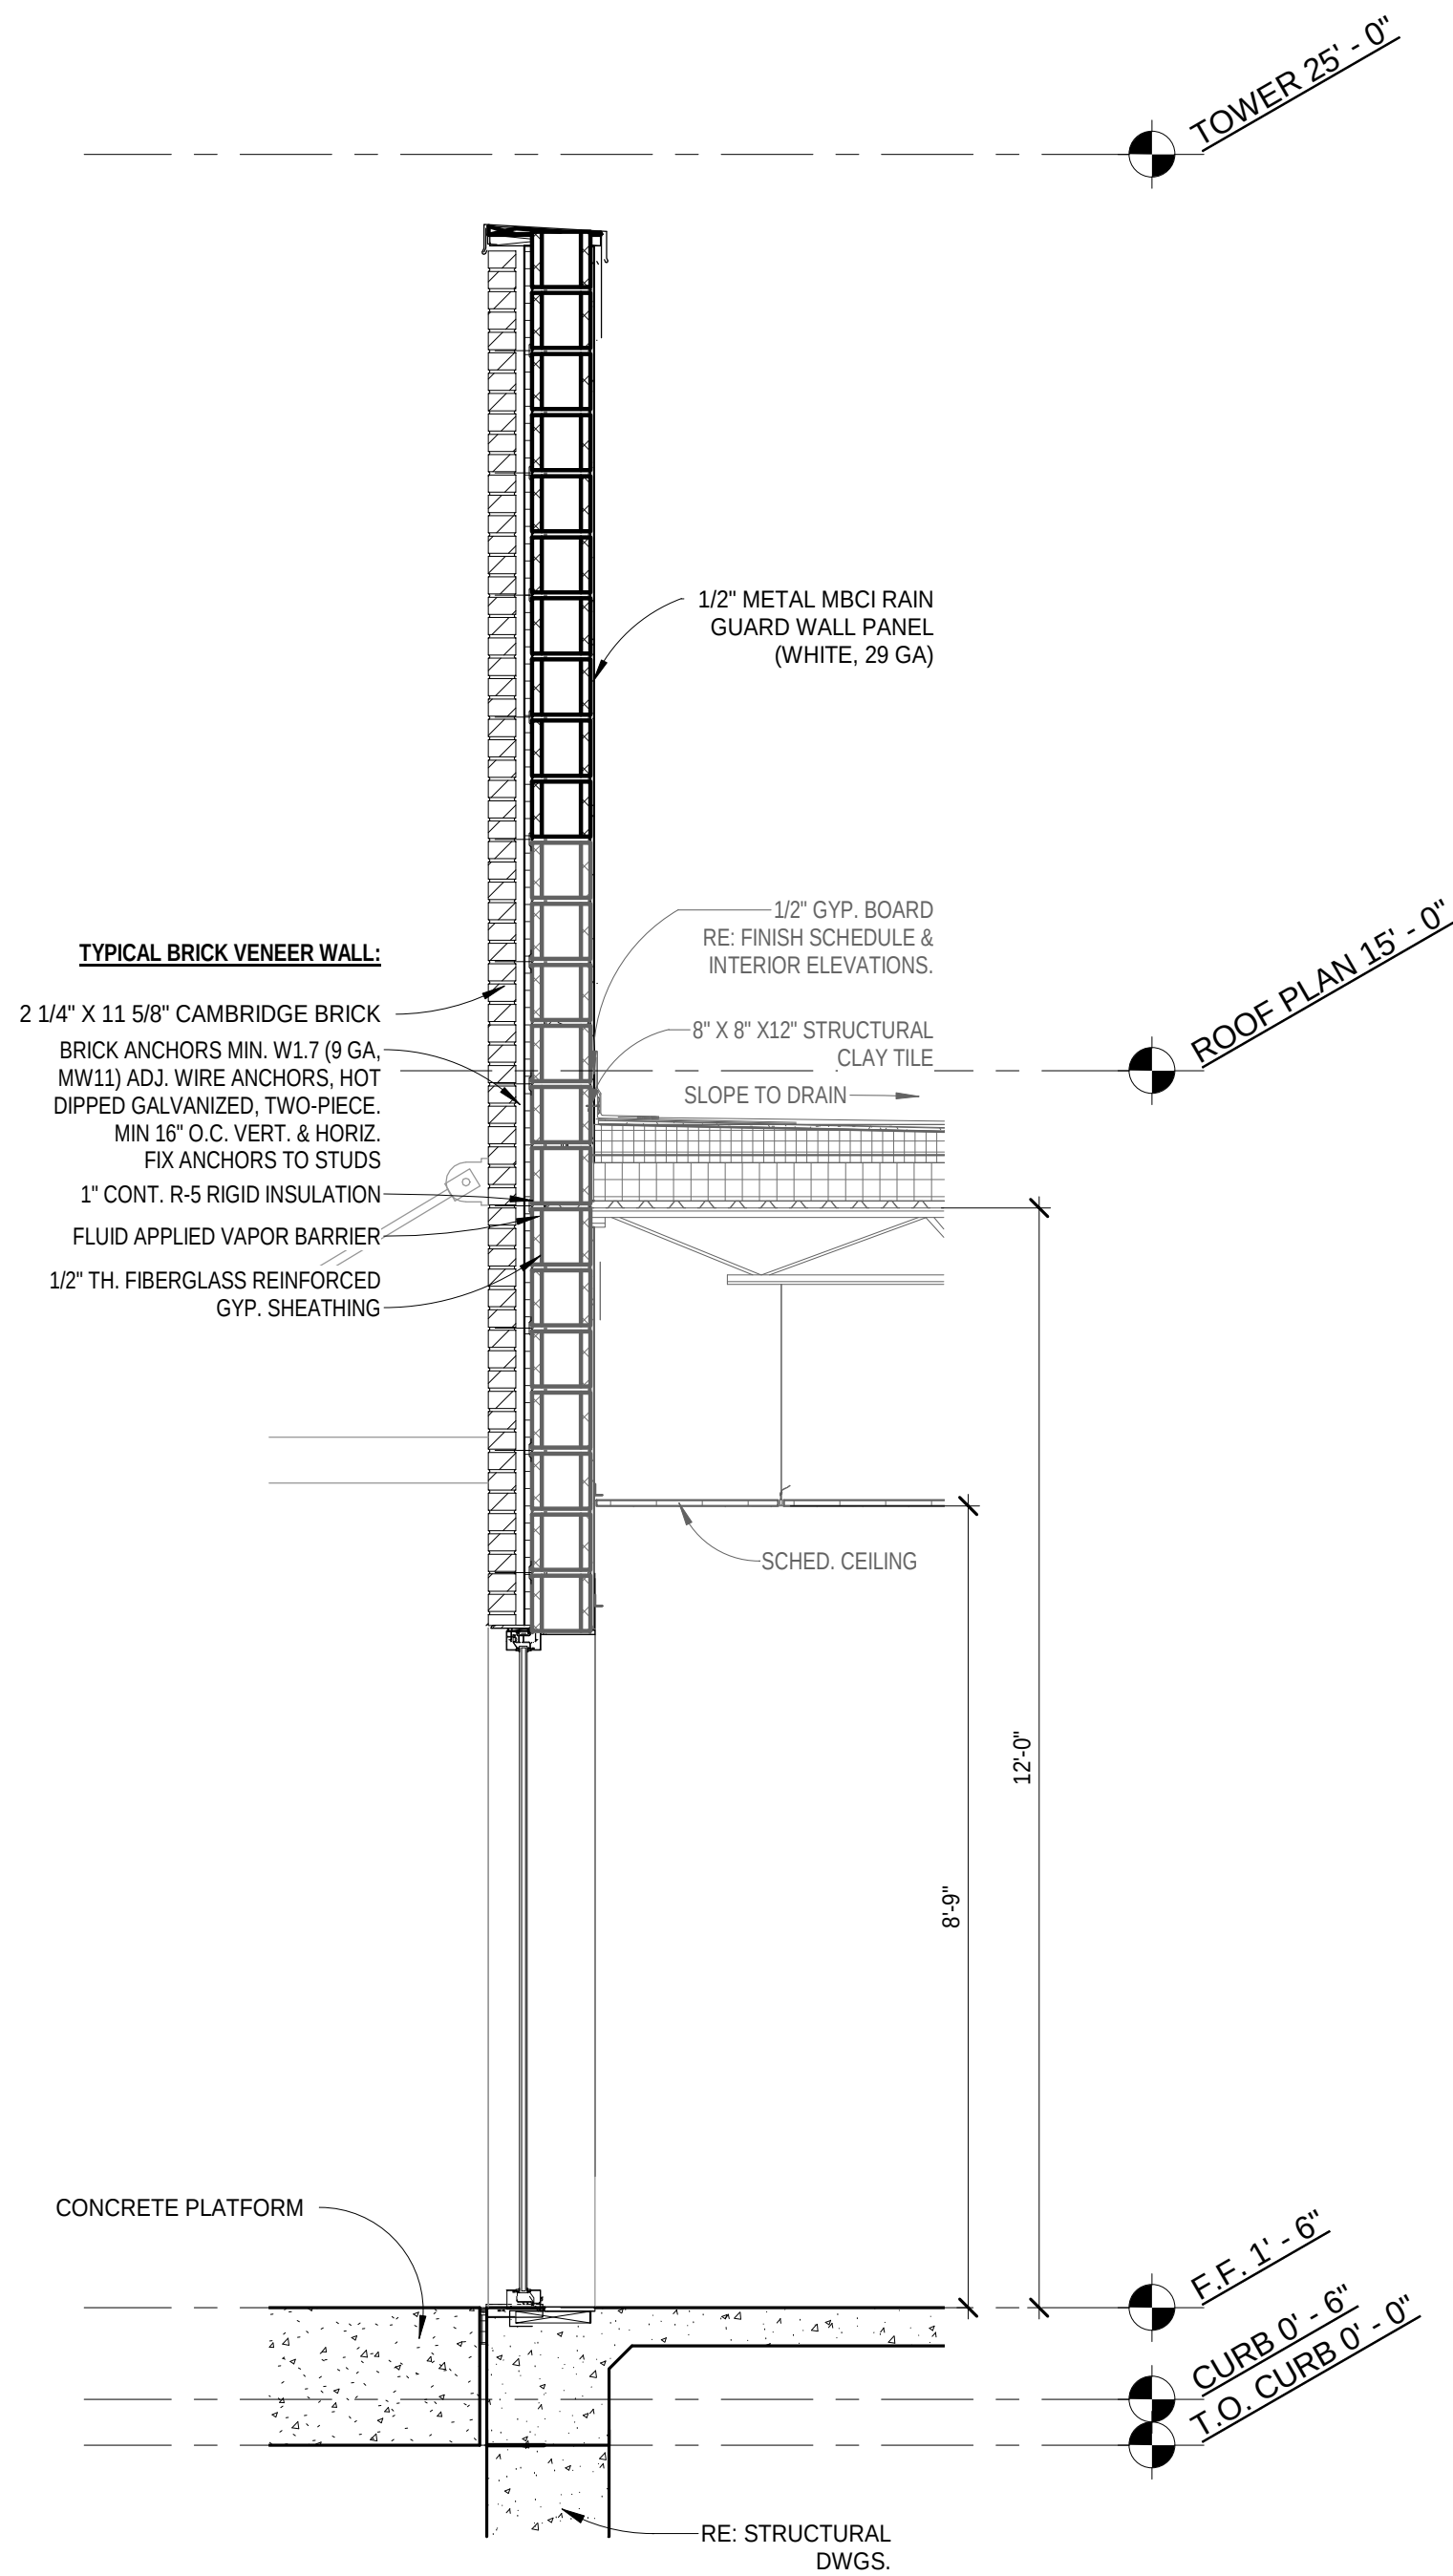

SOUTH EXTERIOR WALL WITH DOOR


SCALE: 1/2" = 1'-0"

02 SOUTH EXTERERIOR WALL

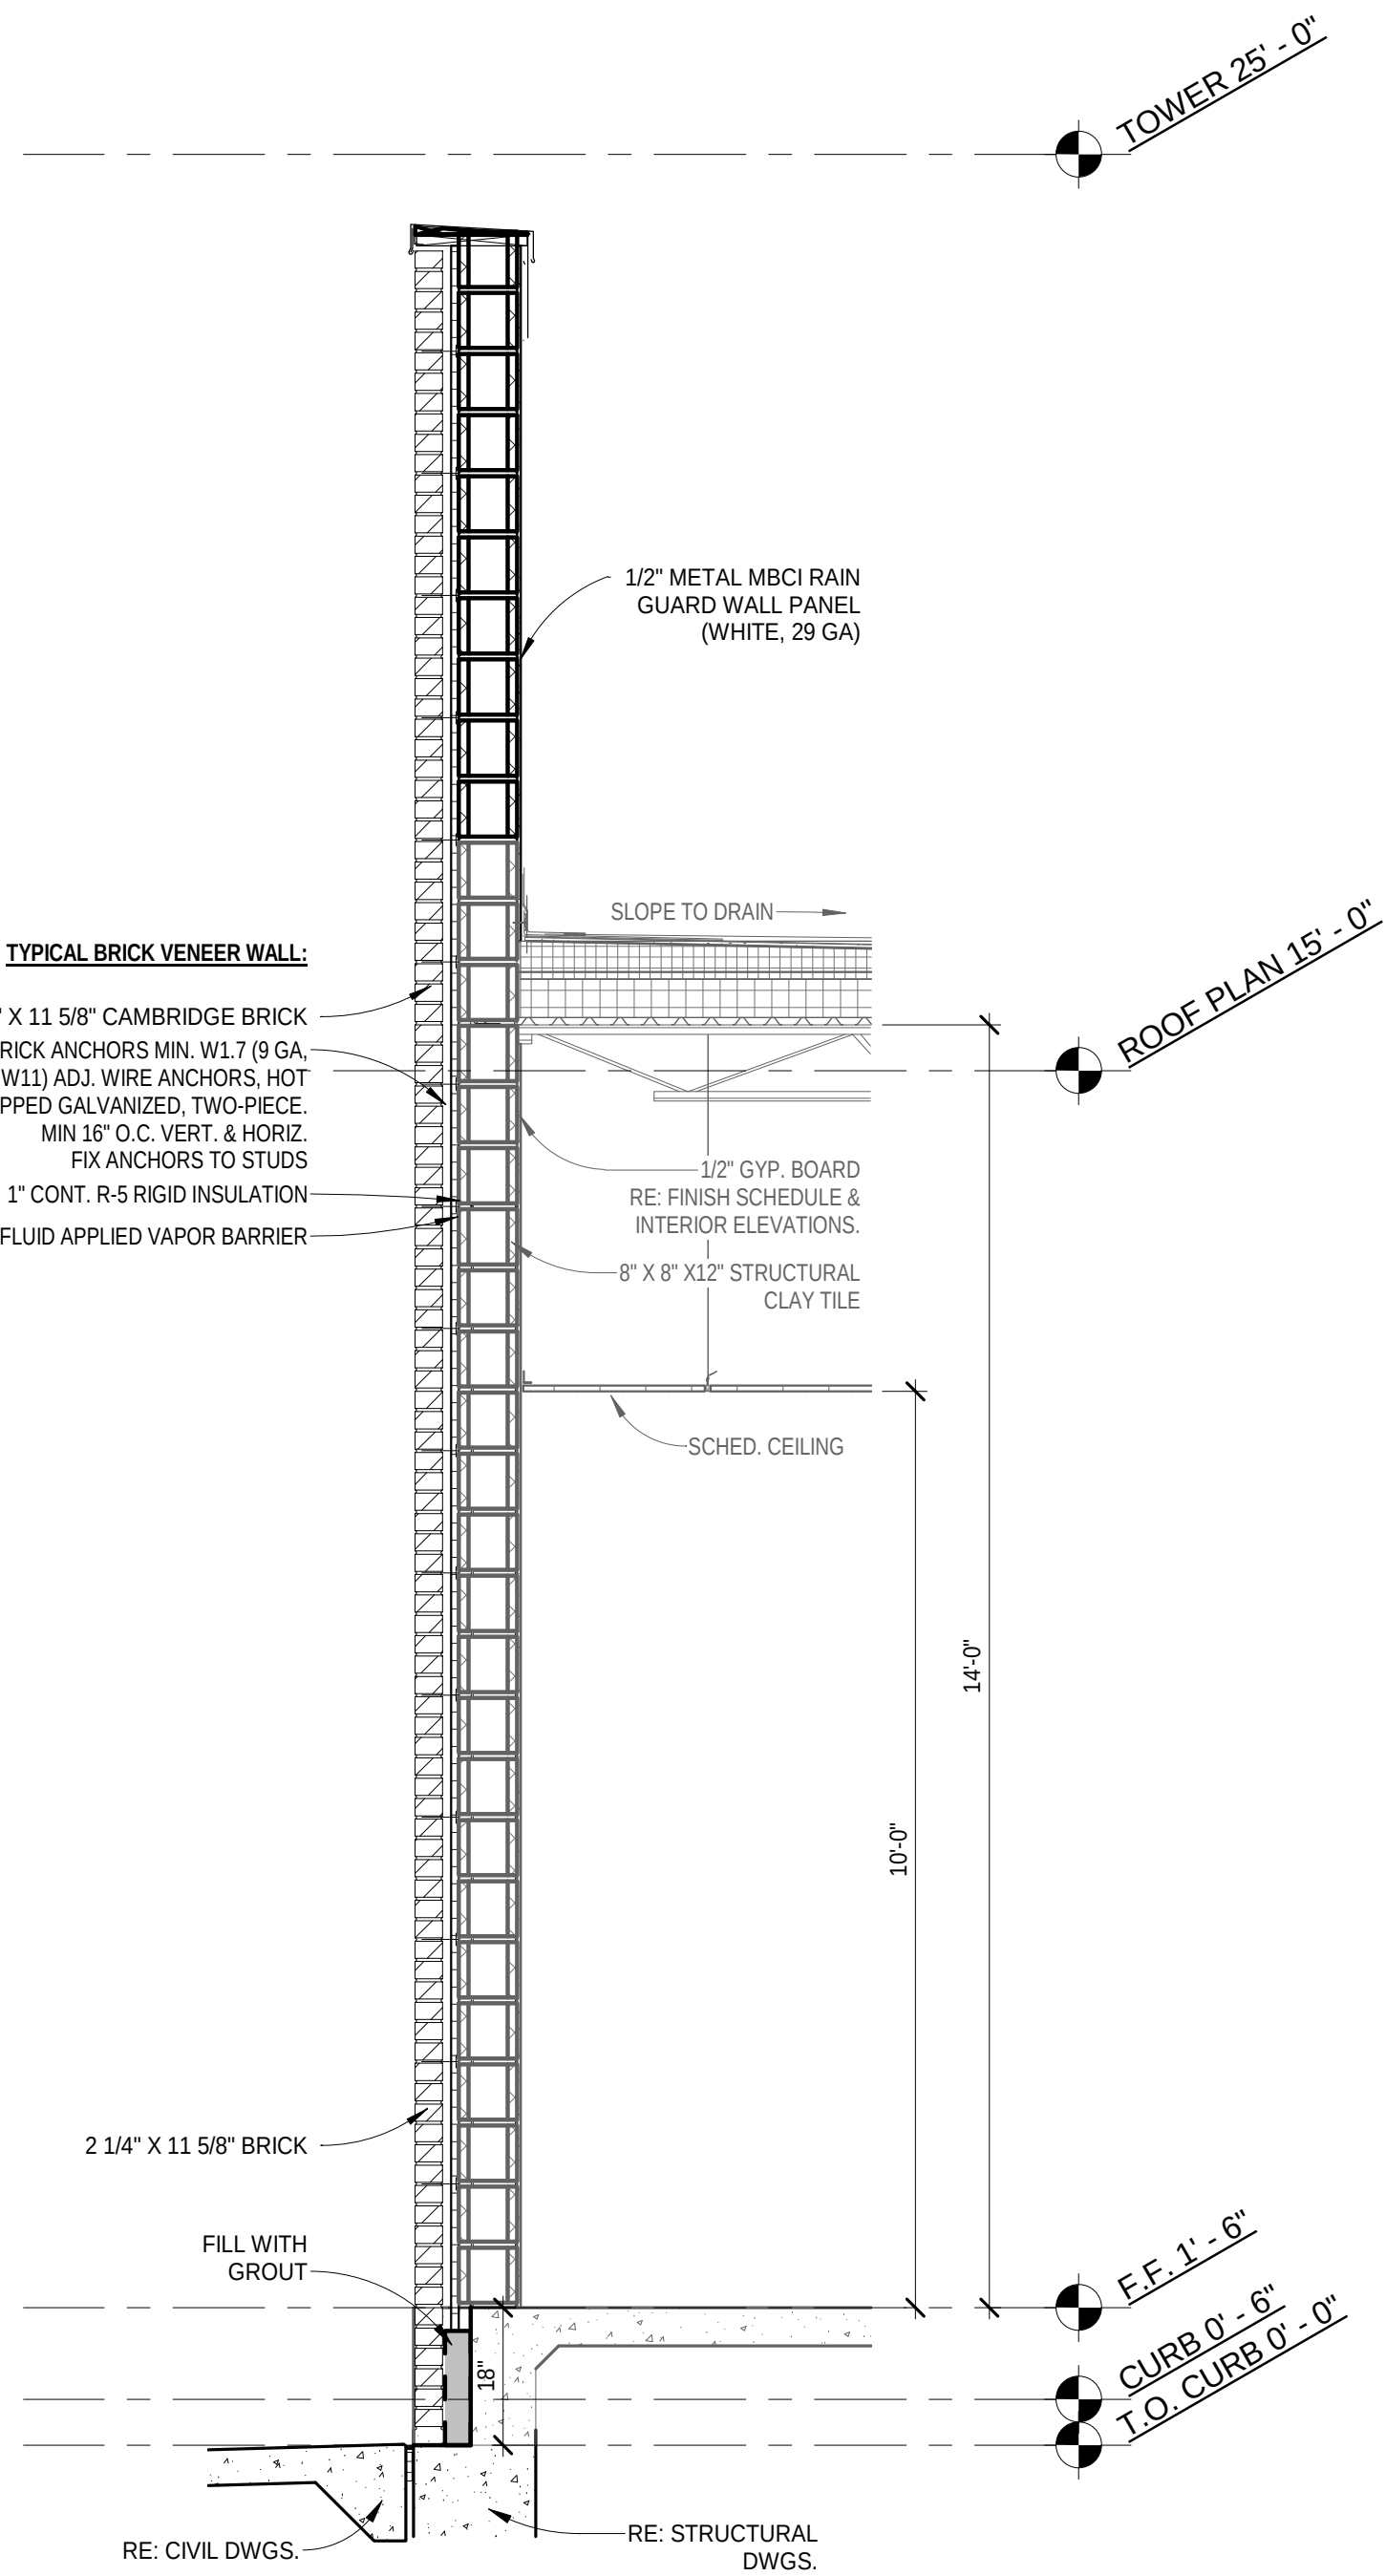

SCALE: 1/2" = 1'-0"

01

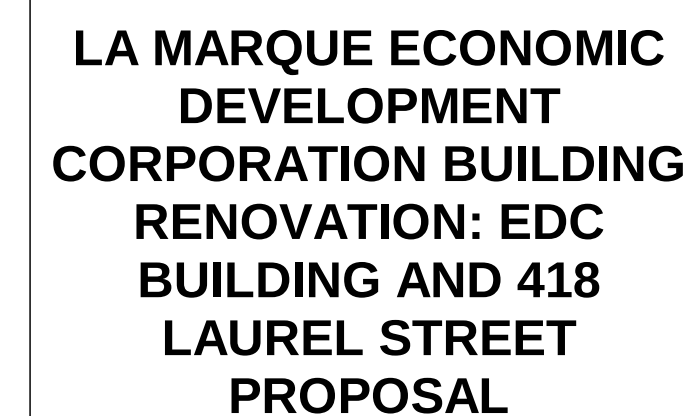

**1130 1st Street and 418
Laurel Street
La Marque, TX 77568**

[illegible]


JOB NO. 190124-083
DATE 03/21/22

SHEET NO.
A7.01
WALL SECTIONS EDC



SCALE: 1/2" = 1'-0"

02	EAST EXTERIOR WALL THROUGH TOWER
----	----------------------------------

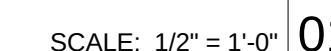

0"	0.
----	----



LA MARQUE ECONOMIC
DEVELOPMENT
CORPORATION BUILDING
RENOVATION: EDC
BUILDING AND 418
LAUREL STREET
PROPOSAL


1130 1st Street and 418
Laurel Street
La Marque, TX 77568

Revisions

No.	Date	Description
01	03/21/22	100% SCHEMATIC DESIGN

JOB NO. 190124-083
DATE 03/21/22


SHEET NO.
A7.02
WALL SECTIONS EDC

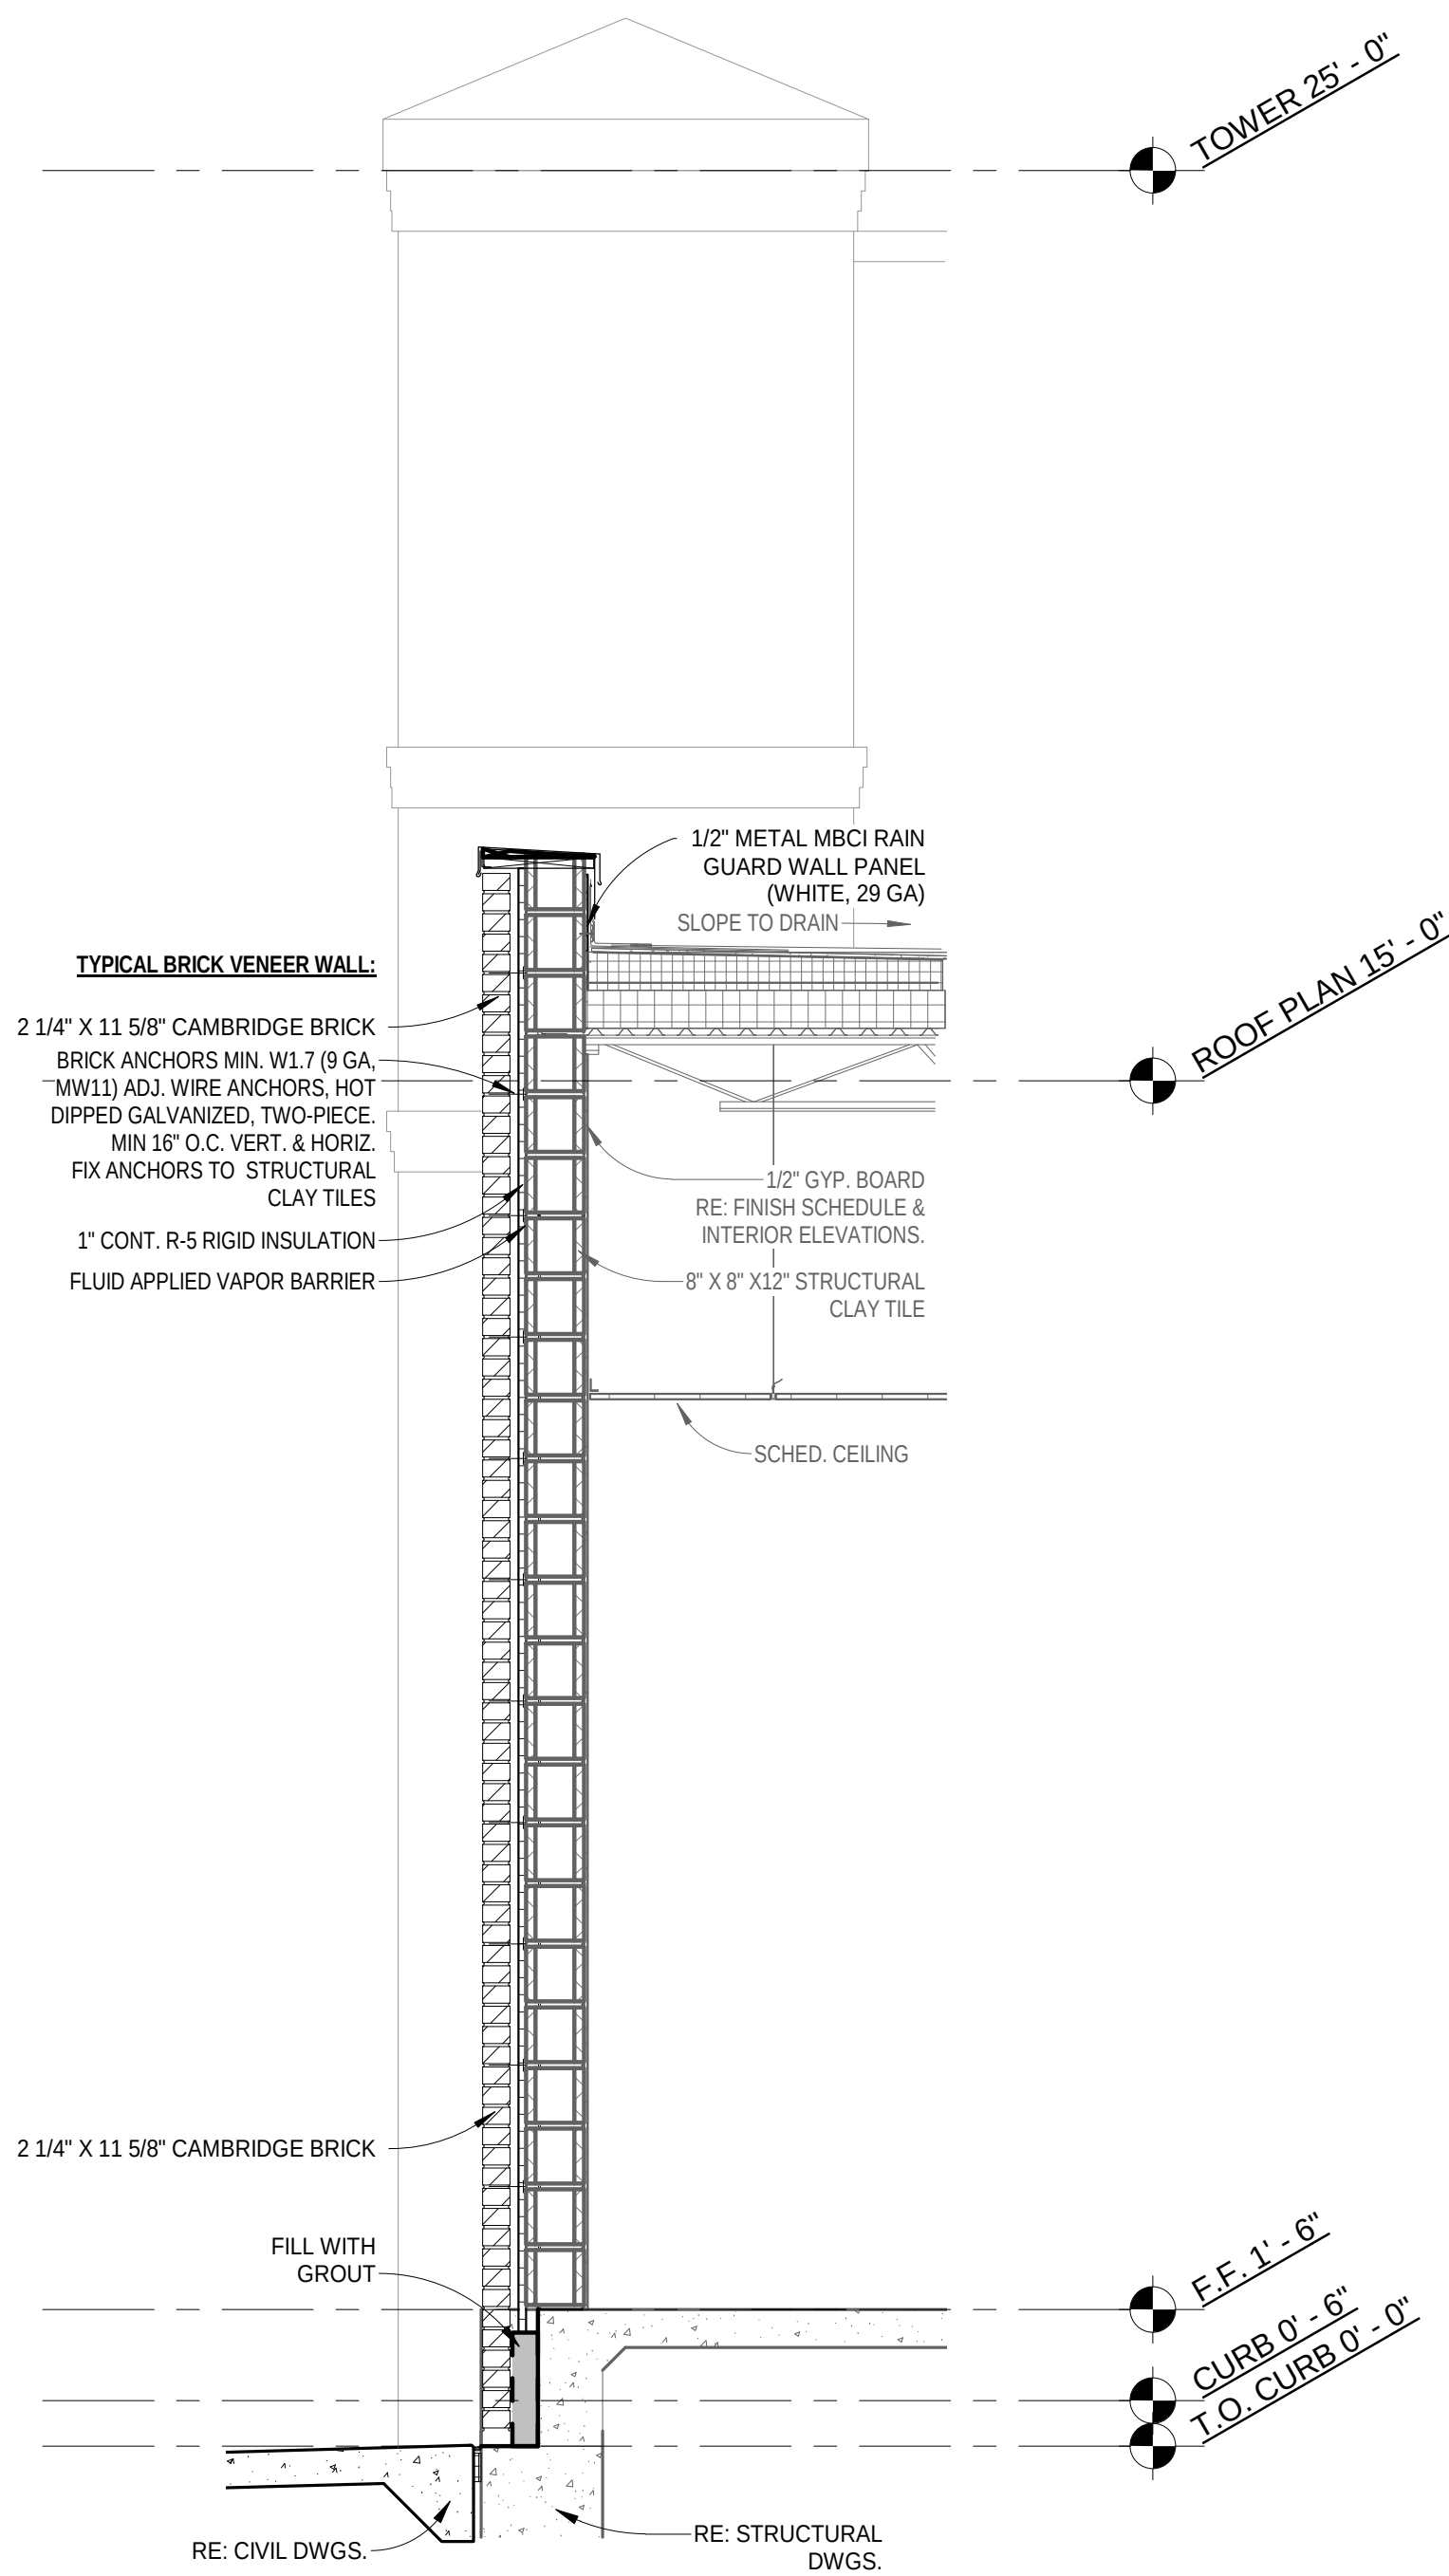

NORTH WALL



SCALE: 1/2" = 1'-0"

02 WEST WALL

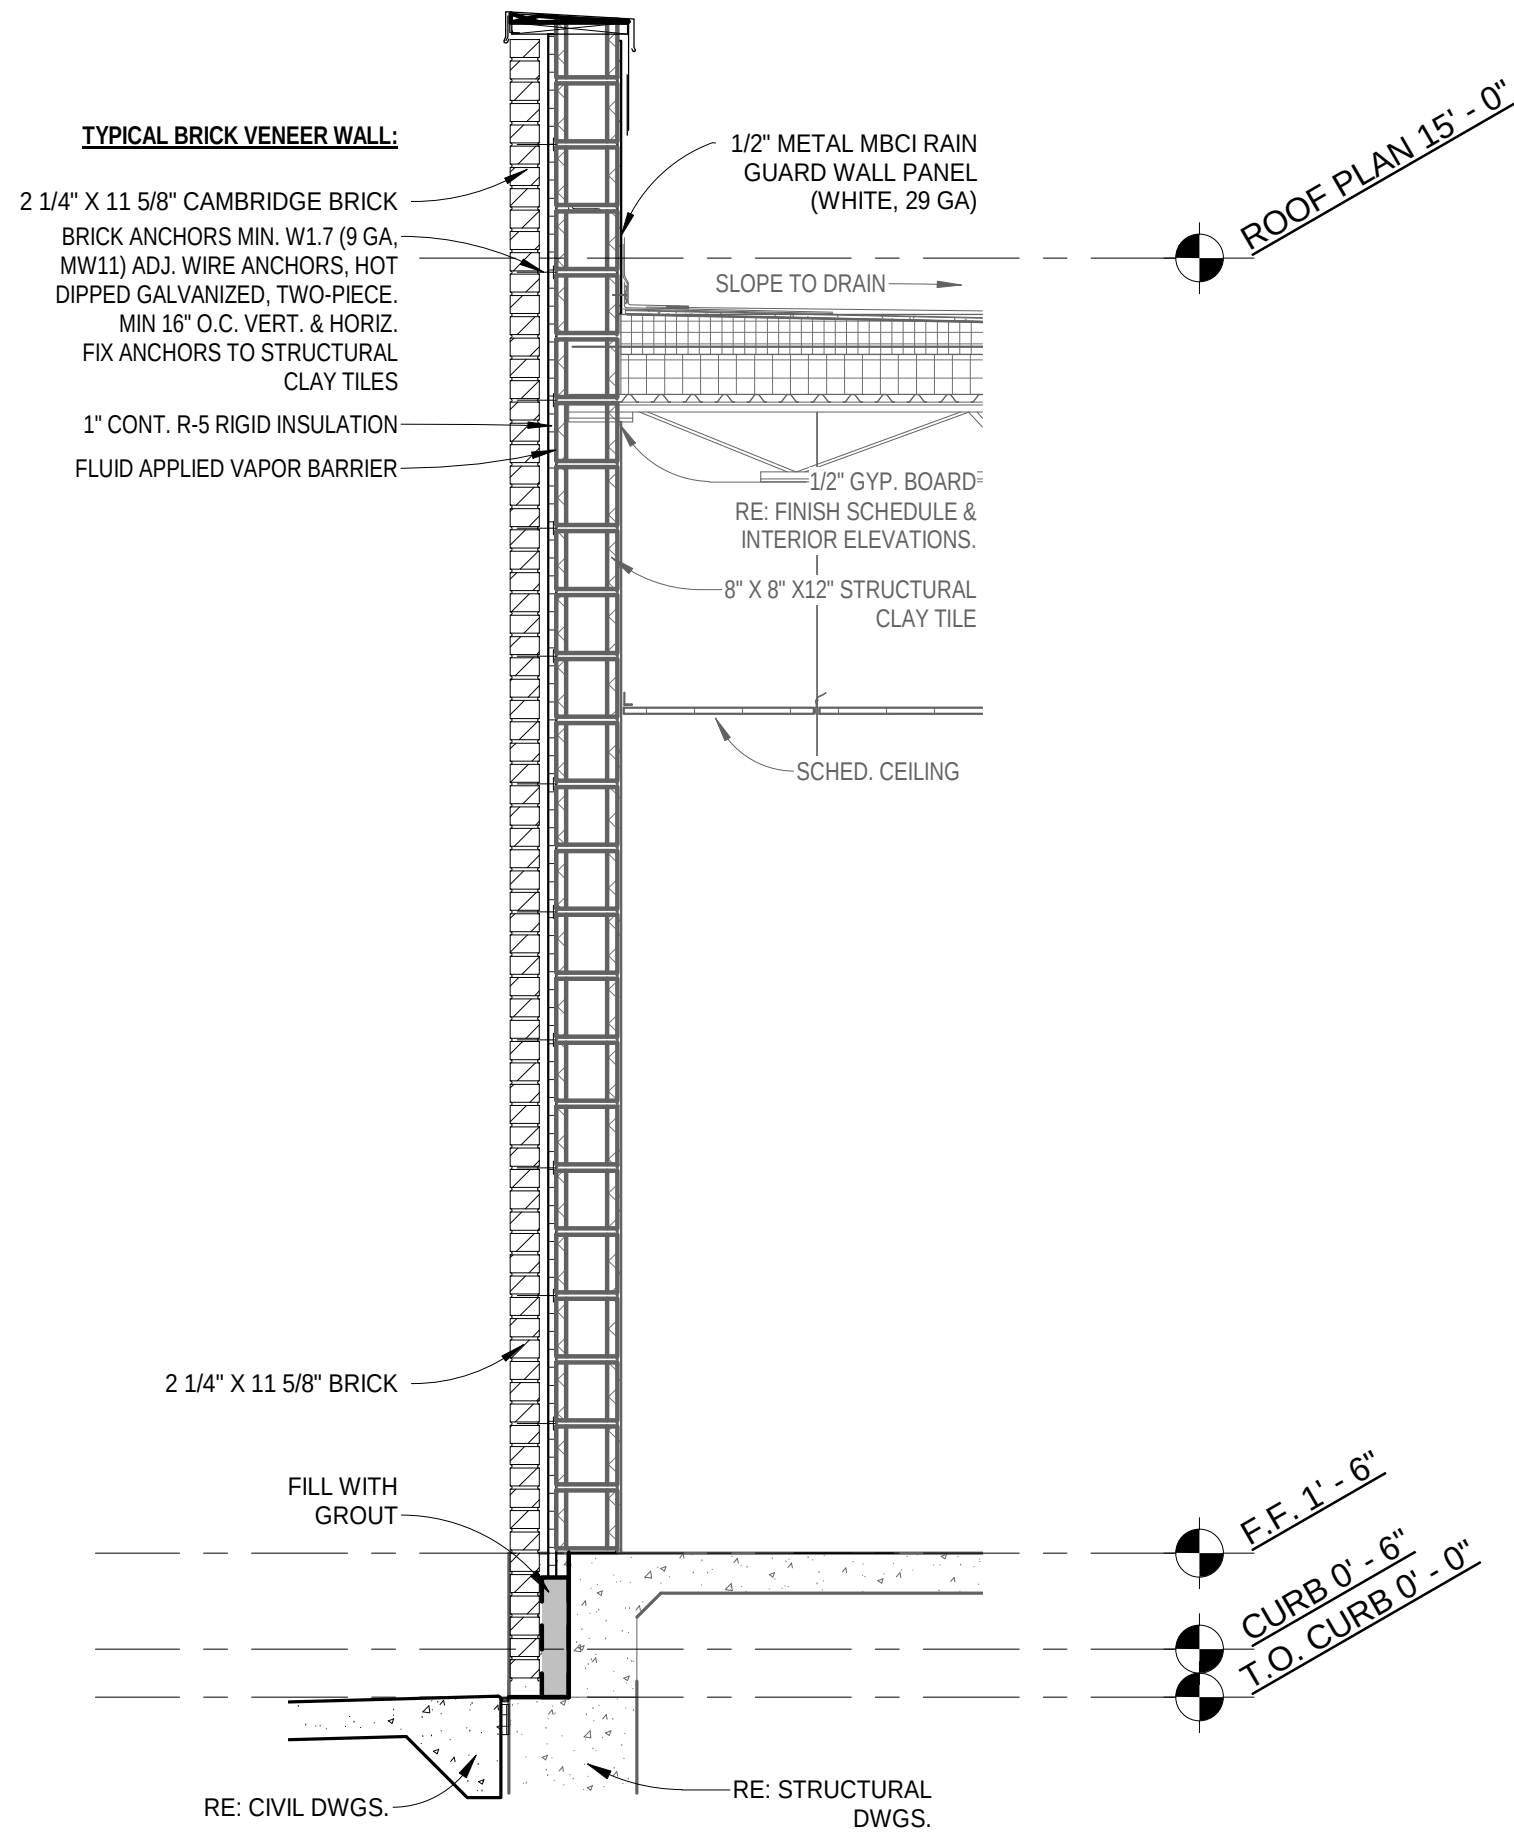

SCALE: 1/2" = 1'-0"

01

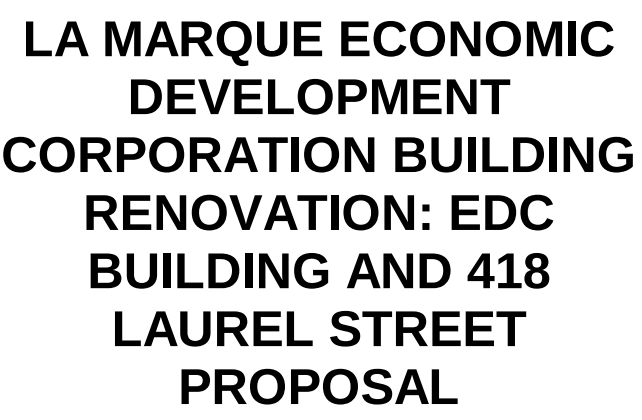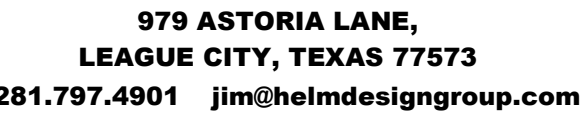

**1130 1st Street and 418
Laurel Street
La Marque, TX 77568**

[illegible]

JOB NO. 190124-083
DATE 03/21/22

SHEET NO.
A7.03
WALL SECTIONS 418
LAUREL STREET



SCALE: 1/2" = 1'-0" 02



SCALE: 1/2" = 1'-0" 01

Fiscal 2022-23 Annual Operating and Capital Plan Calendar of Events for Budget Preparation and Adoption

May 23rd (week of) or May 31st

Budget training-all directors

June 1st-June 17th

Departments input budgets into system

June 20th-June 24th

City Manager and Finance Director meet with each department director to discuss their budget in detail

June 27th-July 4th

Finance Director reviews individual departmental budget

July 5th-July 10th

City Manager and Finance Director balance the budget

July 21st

City Manager **Proposes** Budget (Special Council Meeting)

July 21st

Budget filed with City Clerk

July 25, 26, and 28th

Council workshops (Proposed)

August 1st, August 2nd

Council workshop (Proposed)

July 25th-29th

Certified Values for 2022 received from Appraisal District

August 8th

Announcement of Public Hearings (*August 15th and September 13th*)

August 9th

Publication of tax rates: newspapers, TV, website, etc.

August 15th

First Tax Public Hearing

August 22nd

Second Tax Public Hearing

September 6th

First Budget Public Hearing

September 6th

Budget & Tax Adoption First Reading

September 13th

**Budget Hearing & Adoption-Second and Final Reading;
Ordinance Public Hearing (*Per Charter*)**

September 13th

**Tax Rate Hearing & Adoption Second & Final Reading;
Ordinance Public Hearing (*Per Charter*)**

October 1

Fiscal Year Begins

Sources: *City Charter Article VI Section 6*

Local Government Code 140.010


Local Government Code 102.0065

Tax Code Chapter 26

Senate Bill 1510 (2013)

Senate Bill 1760 (2015)

H.B. 1953 (2015)

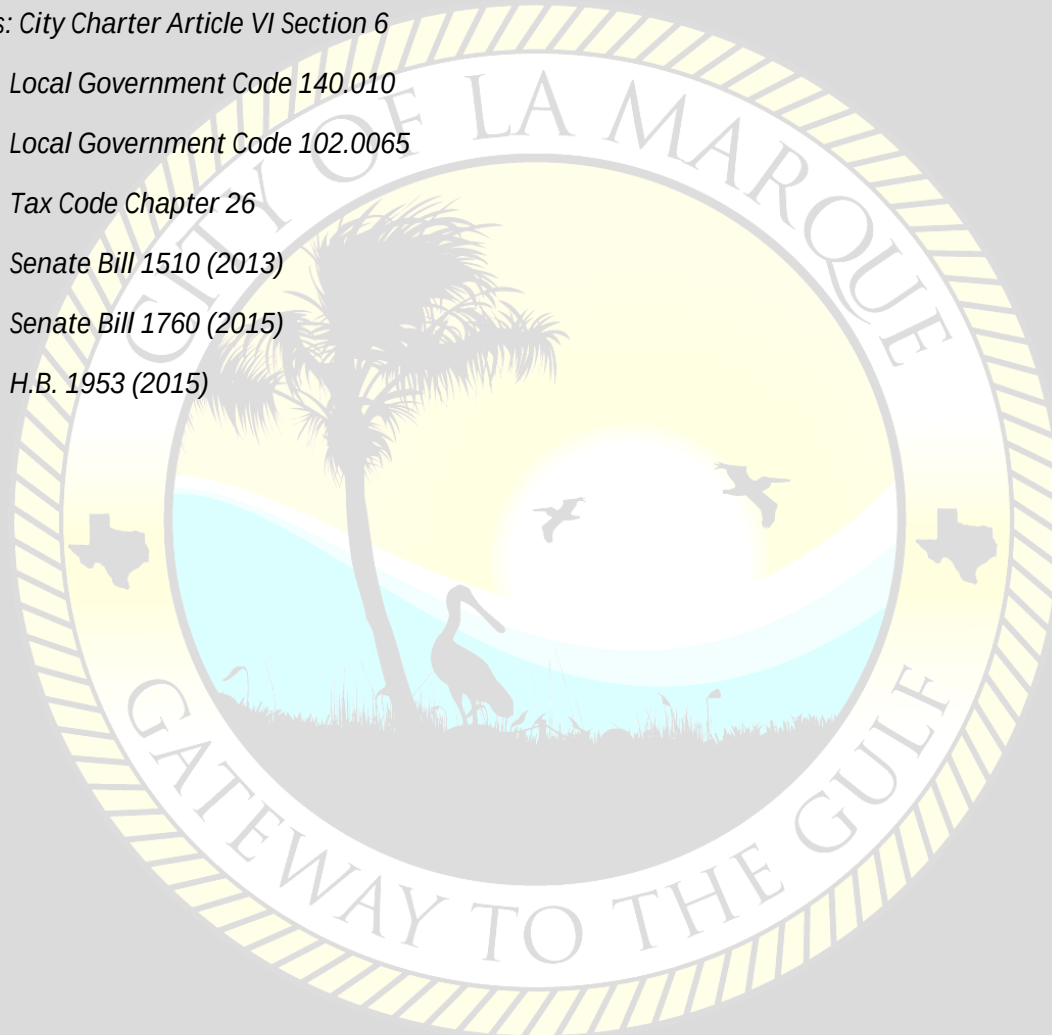

June 15th @ 7PM



District A Leading the Way Community Meeting

At La Marque Community Room

1109-B Bayou Rd. La Marque, TX, 77568

- Summation of Annual Activity
- Resource Fair
- Information on Jobs
- Information on Summer Camps



For more information contact
k.yancy@cityoflamarque.org







LA MARQUE